


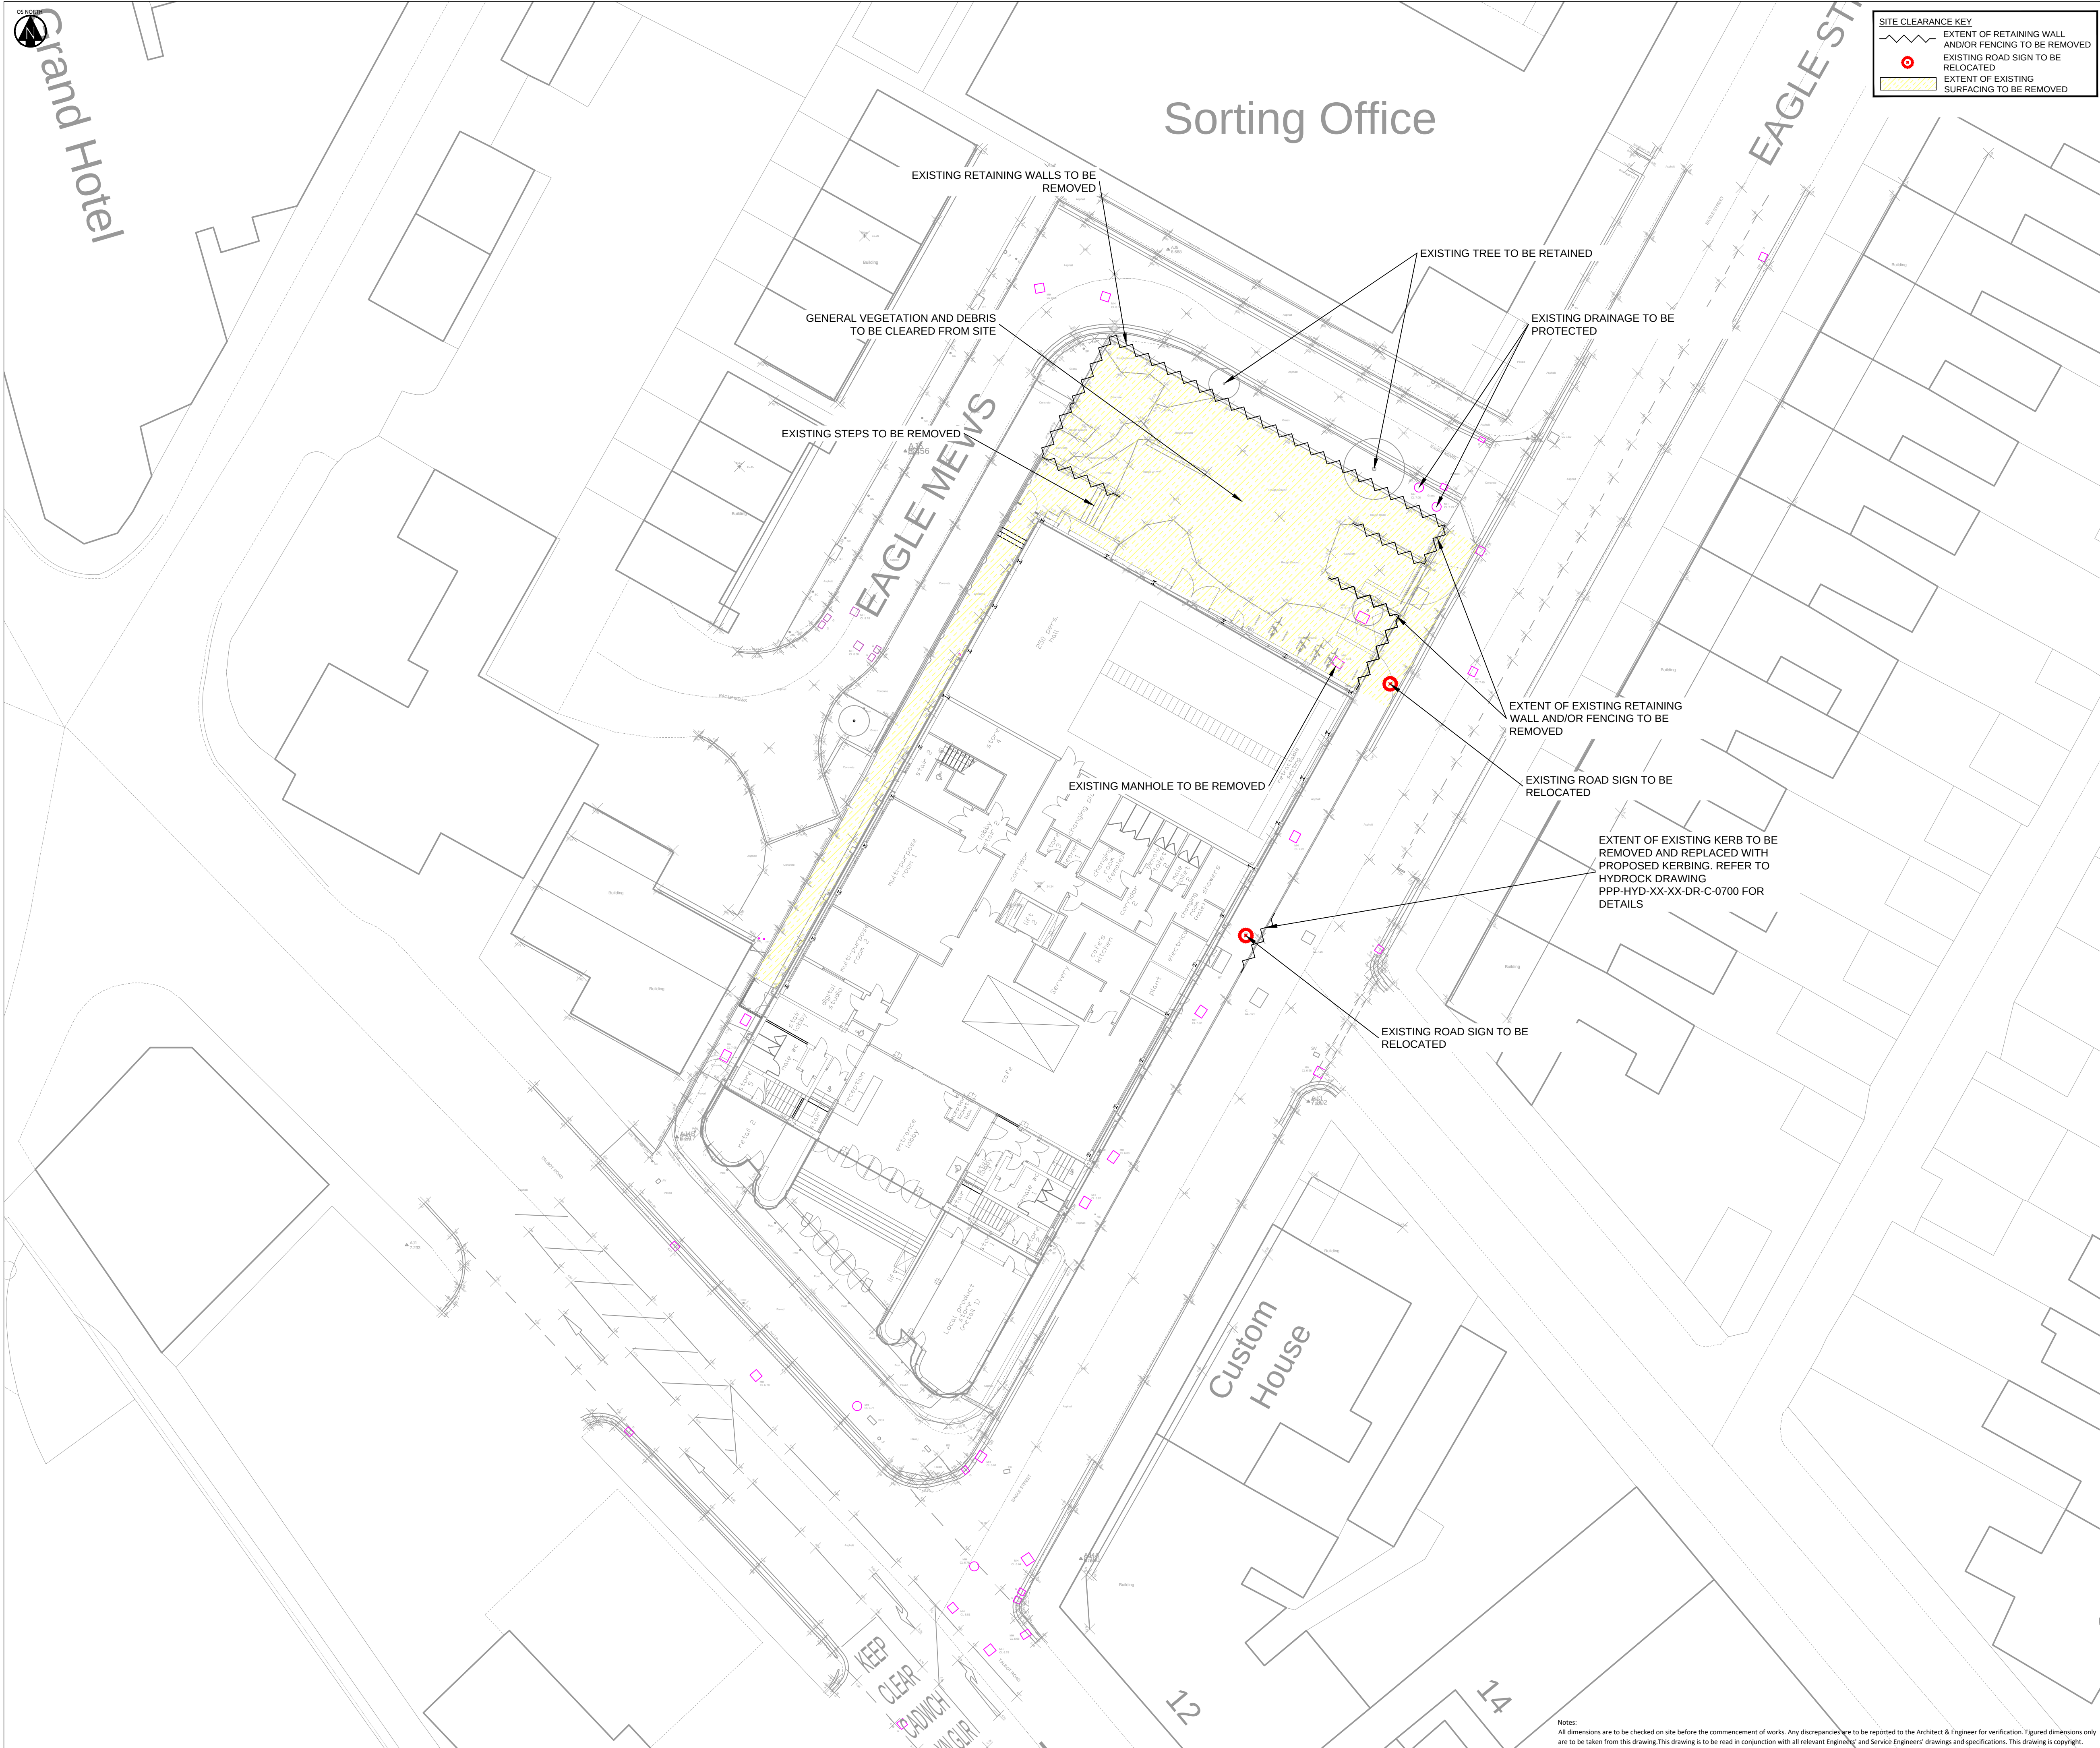

SITE CLEARANCE KEY

EXTENT OF RETAINING WALL AND/OR FENCING TO BE REMOVED

EXISTING ROAD SIGN TO BE RELOCATED

EXTENT OF EXISTING SURFACING TO BE REMOVED

Notes:
All dimensions are to be checked on site before the commencement of works. Any discrepancies are to be reported to the Architect & Engineer for verification. Figured dimensions only are to be taken from this drawing. This drawing is to be read in conjunction with all relevant Engineering and Service Engineers' drawings and specifications. This drawing is copyright.

REVISIONS			
P02	23/07/19	Updated to Architect's latest layout	JSL RCB RCB
P01	11/06/19	First Issue	JSL RCB RCB
Rev	Date	Description	By Ckd App
Hydrock FIRST FLOOR, CASTLEBRIDGE 5 CASTLEBRIDGE 5-19 COWBRIDGE ROAD EAST CARDIFF CF11 9AB T: +44 (0) 2920 028665 e: cardiff@hydrock.com			
CLIENT NPTCBC			
PROJECT PLAZA CINEMA REDEVELOPMENT PORT TALBOT			
TITLE PROPOSED SITE CLEARANCE			
HYDROCK PROJECT NO. C-10892-C		SCALE @ A1 1 : 200	
STATUS DESCRIPTION REVIEW AND COMMENT			STATUS S3
DRAWING NO. (PROJECT CODE-ORIGINATOR-ZONE-LEVEL-TYPE-ROLE-NUMBER) PPT-HYD-XX-LG-DR-C-1200			REVISION P02