


Rev.

Dwg. No.

Project

NOTES

1. All dimensions in millimetres unless otherwise stated.

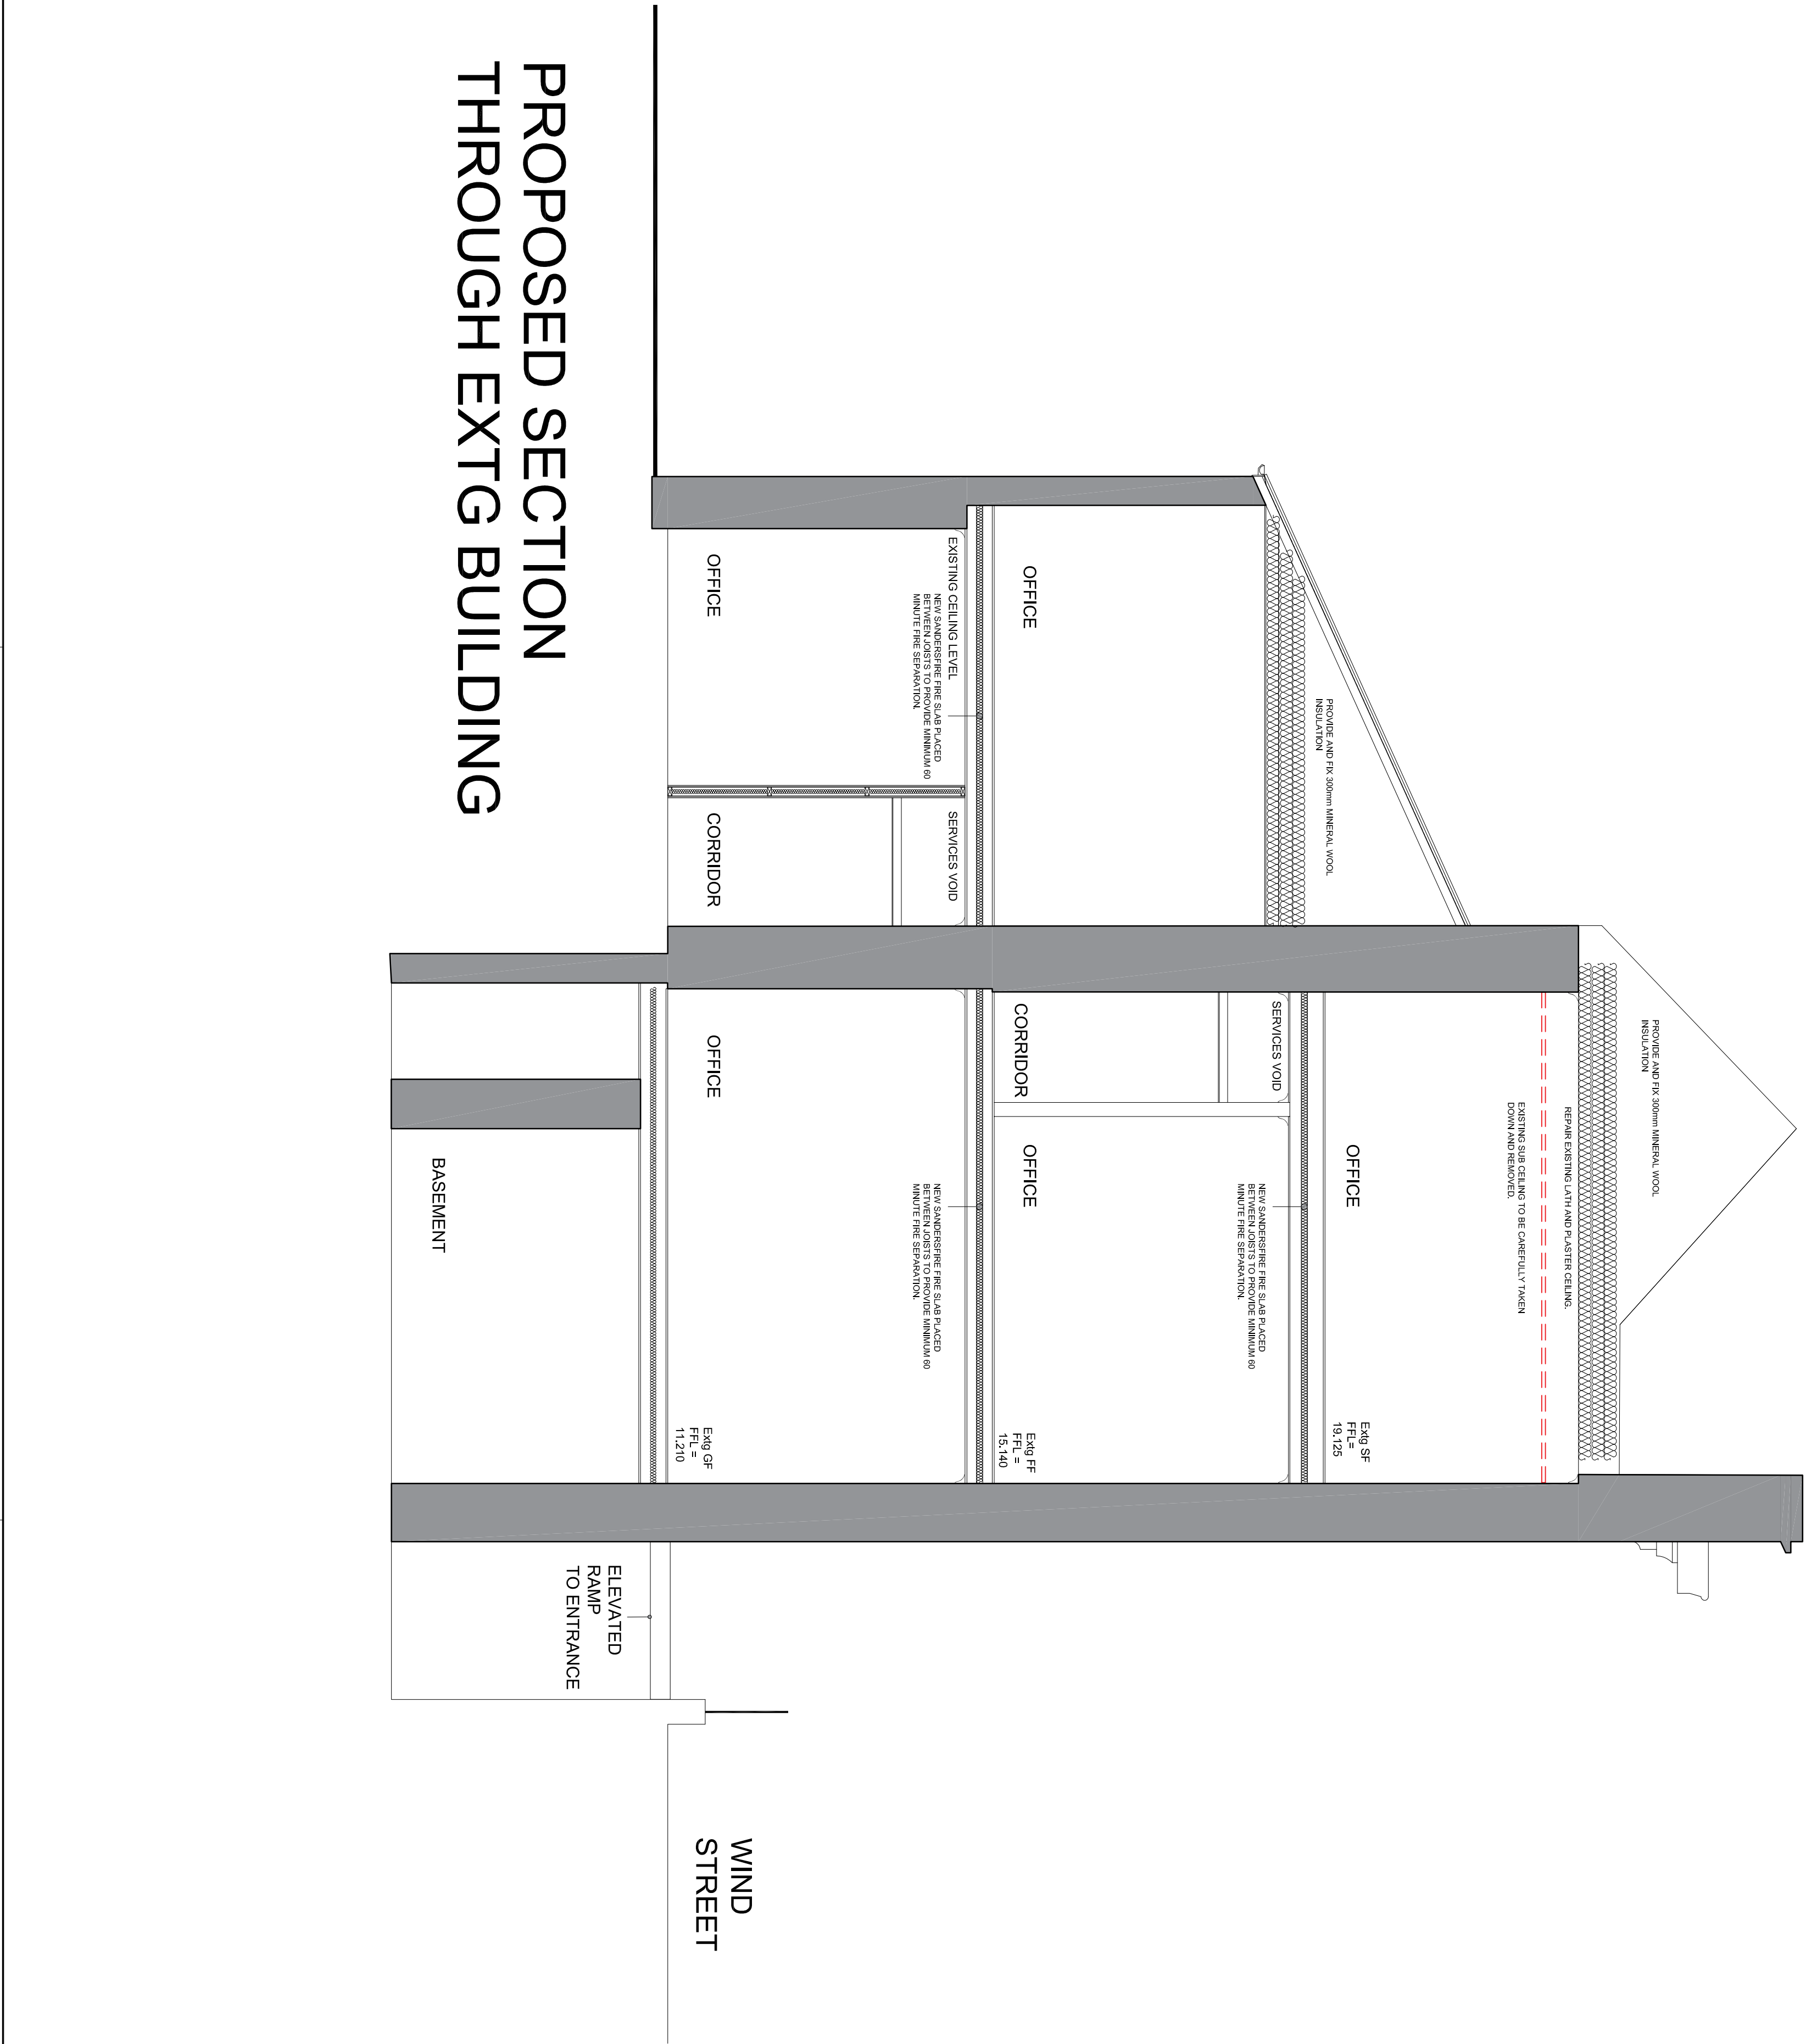

NOTES

1. All dimensions in millimetres unless otherwise stated.

Rev

Details

Dr

Ch

Apr

Date

Neath Port Talbot

Castell-nedd Port Talbot

County Borough Council Cynghorir Swyddfa Sirol

Making a difference

Gwalia'nlaeth er gwell

PROPERTY & REGENERATION

Gareth Nutt B.Sc(Hons), M.Sc., DMS, FRICS

CORPORATE DIRECTOR OF ENVIRONMENT

THE QUAYS, BRUNEL WAY

BAGLAN ENERGY PARK SA11 2GG

www.rpfc.gov.uk

Project

8 WIND STREET

NEATH

Drawing Title

PROPOSED SECTION THROUGH

EXISTING BUILDING

File No.

Property Ref. No.

Drawn

WGH

Checked

Approved

Date

MAY 2019

Date

Date

Scales

1:50

Drawing No.

A1103-13

Rev.