


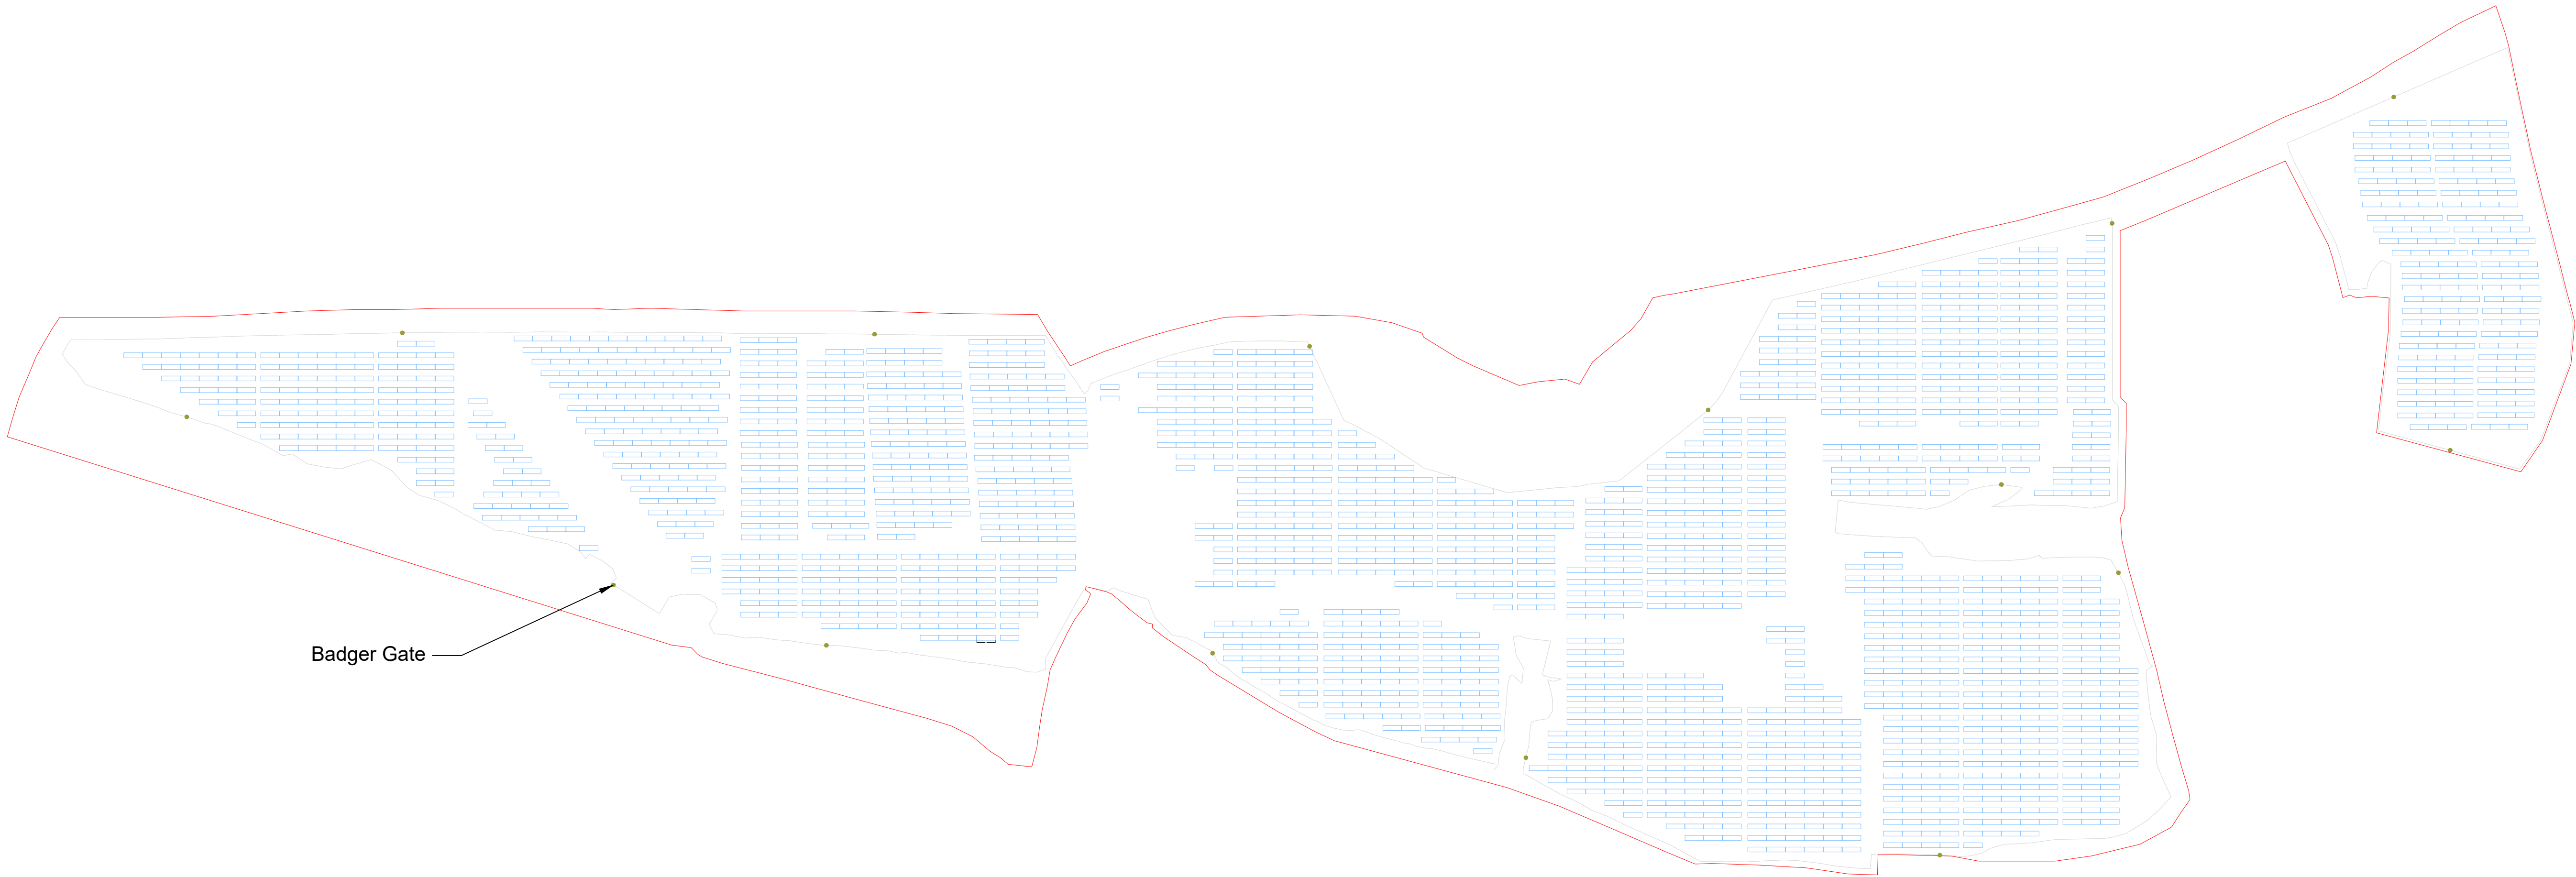


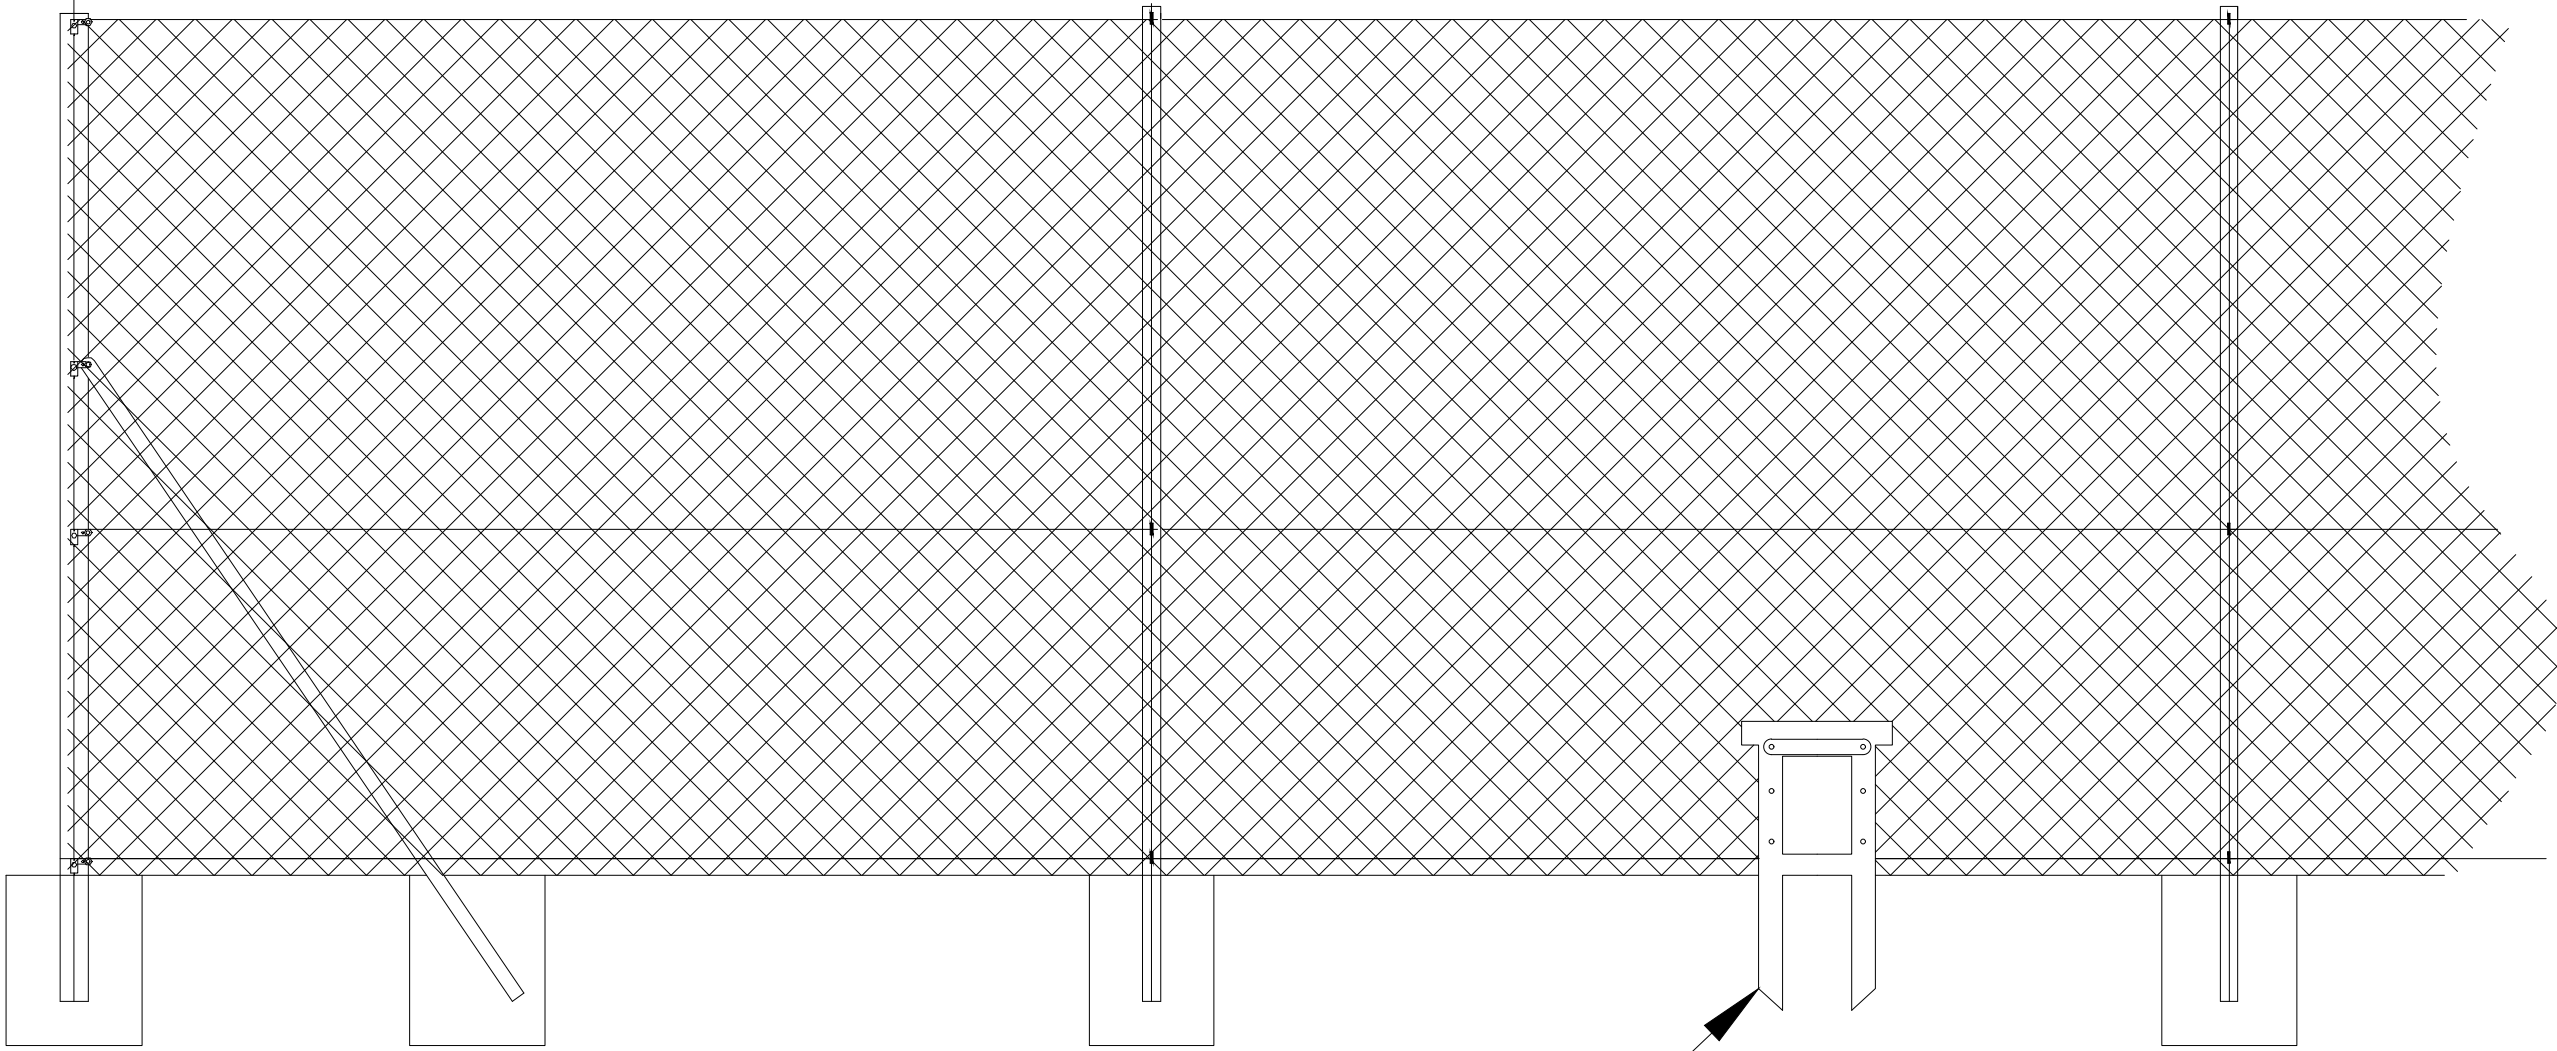

Badger Gate

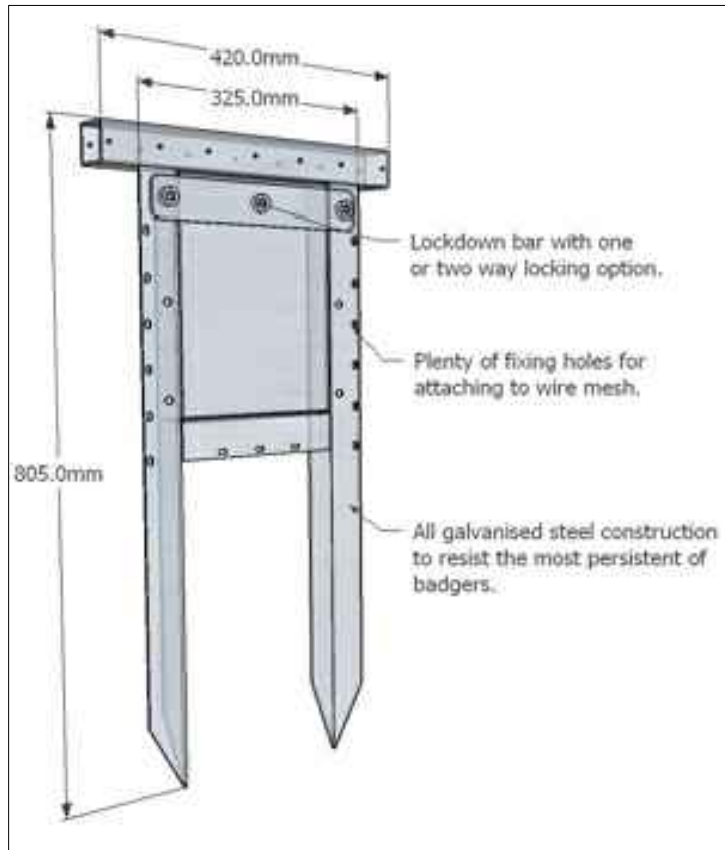

Badger Gate
Fixed to Fence using fixing holes
to be installed every 300m

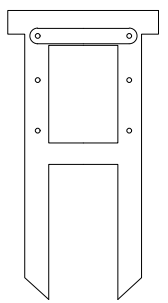

Specifications
Material: Heavy Duty Galvanised Steel
Weight: 9kg (approx)
Overall height: 805.0mm
Overall width: 420.0mm
Gate aperture height: 260.0mm
Gate aperture width: 225.0mm

COMPANY DETAILS



RBBC Offices, APOLLO SUITE,
Mitchell Road, Corby, Northants NN17 5AF
Company No. 11491417 T: 0800 861 1914
E: info@aten-group.com

PROJECT KEY

- Fence
- Module Structure
- Site Boundary
- Badger Gate

PROJECT DETAILS

TYLERFEDWEN
Port Talbot
Project Code UK2013E040

PROPOSED ELEVATIONS

TOTAL POWER:	13.278 MWp
No. of MODULES:	53112
MODULE POWER:	250Wp

PROJECT DESCRIPTION

DESCRIPTION:	Badger Gate Layout
DRAWING No.	AT-DD-1000240
DRAWN by:	Sam Boutorabi
DESIGNED by:	Sam Boutorabi
APPROVED by:	Keenan Gratrick
Date:	30/07/2019
ISSUE:	V1
SCALE:	NTS