



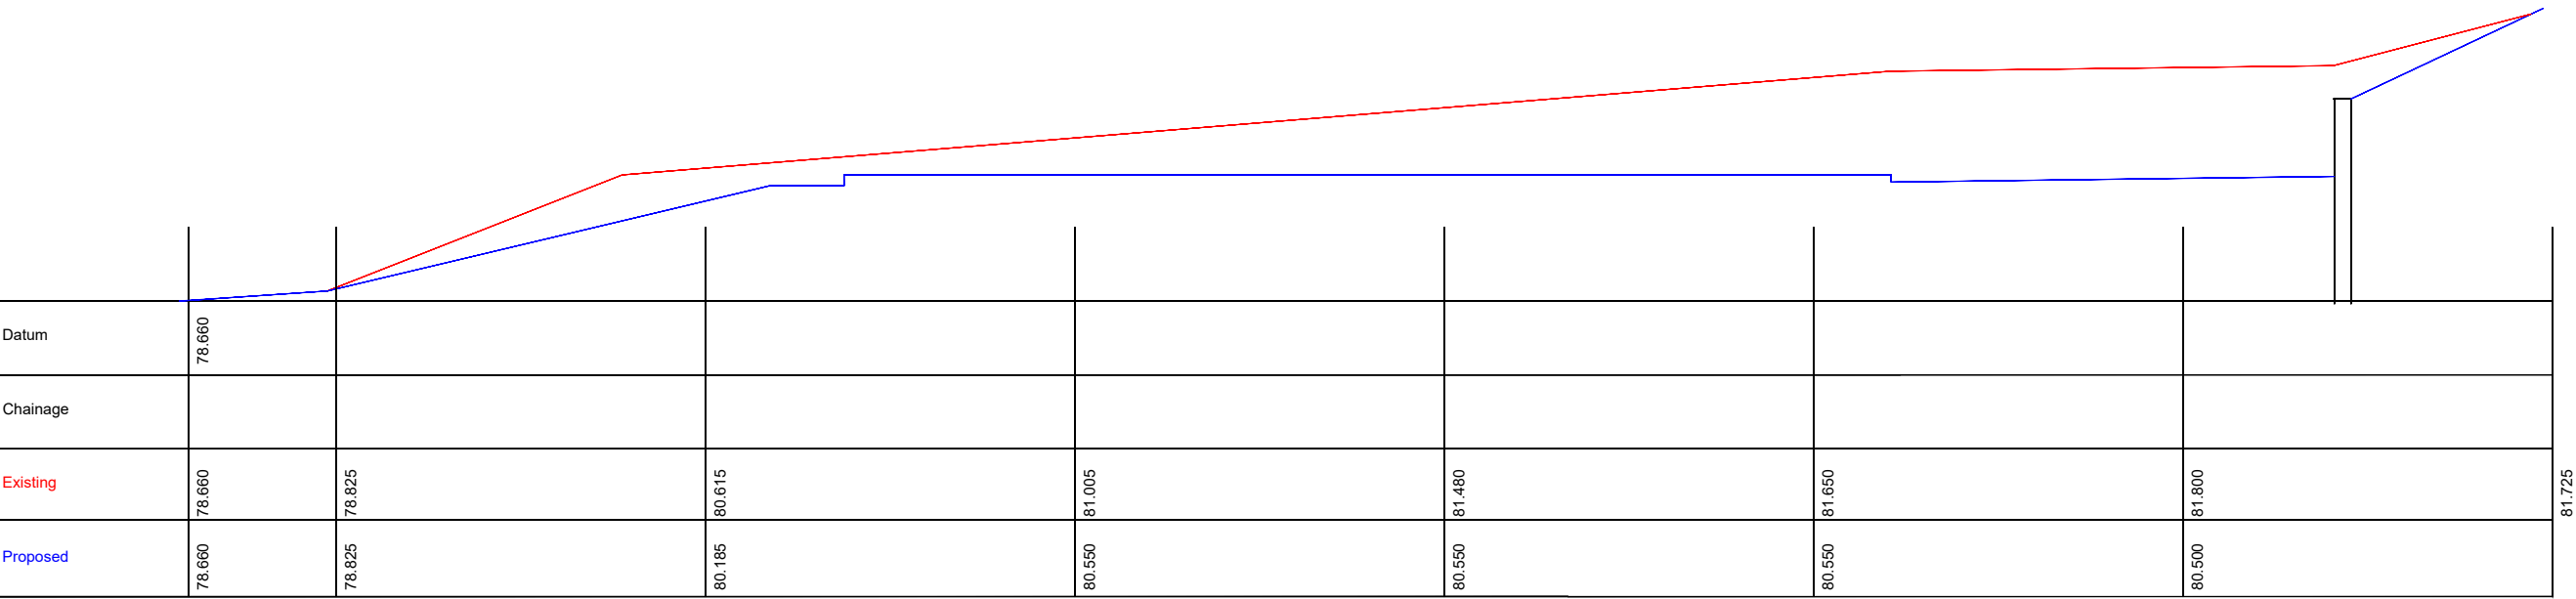

Section C-C

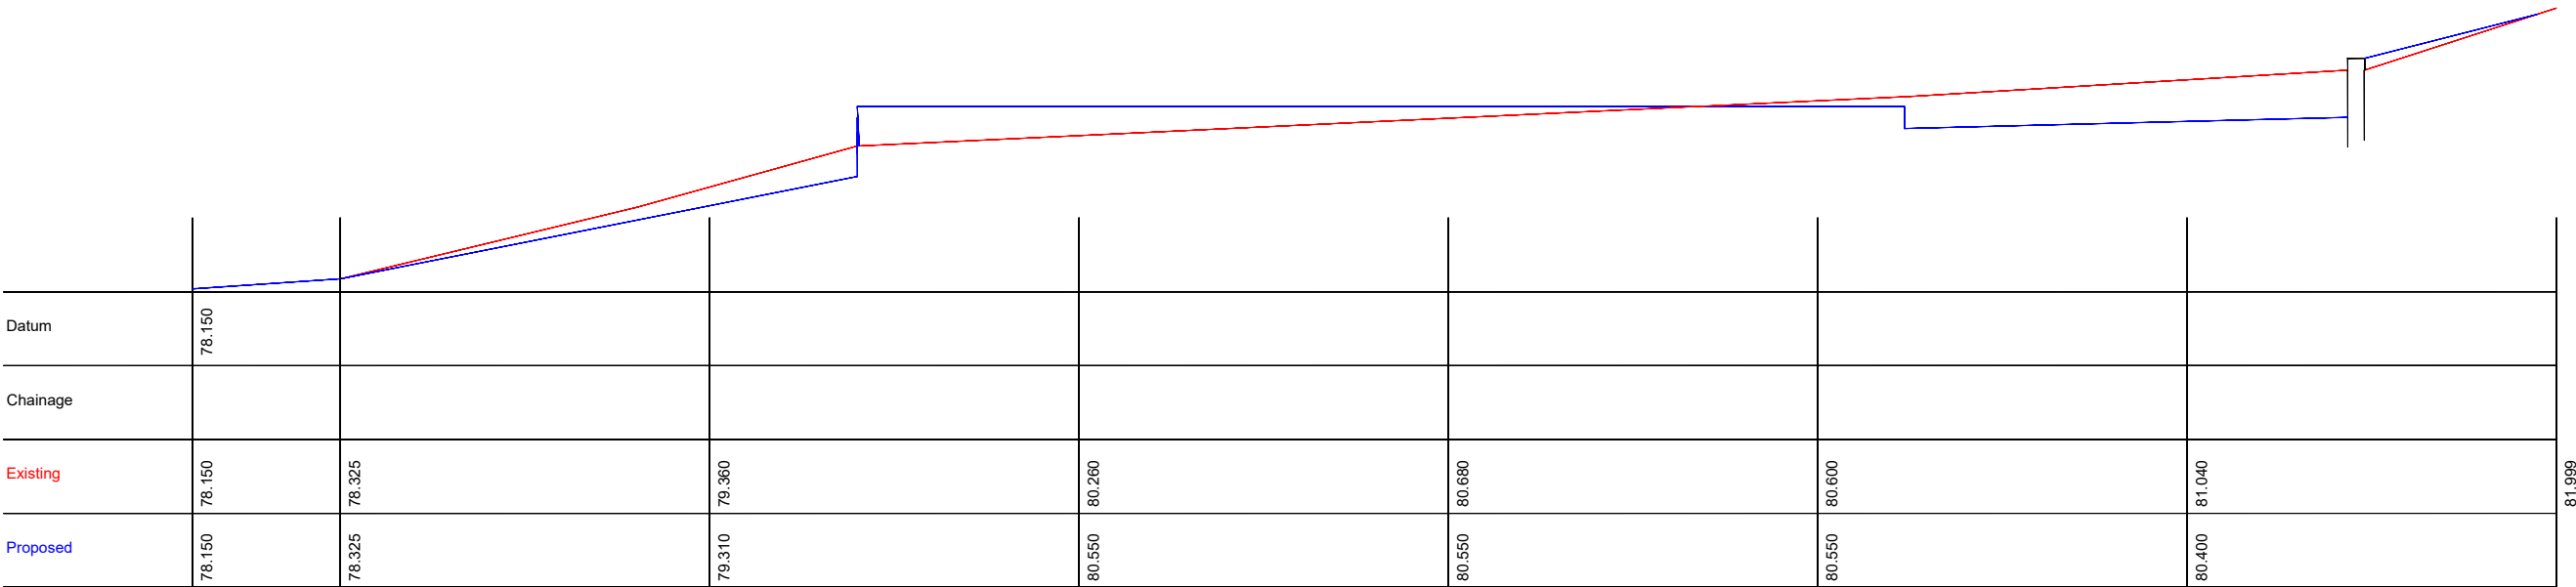

Section D-D

Sections C-D
Scale 1:100