



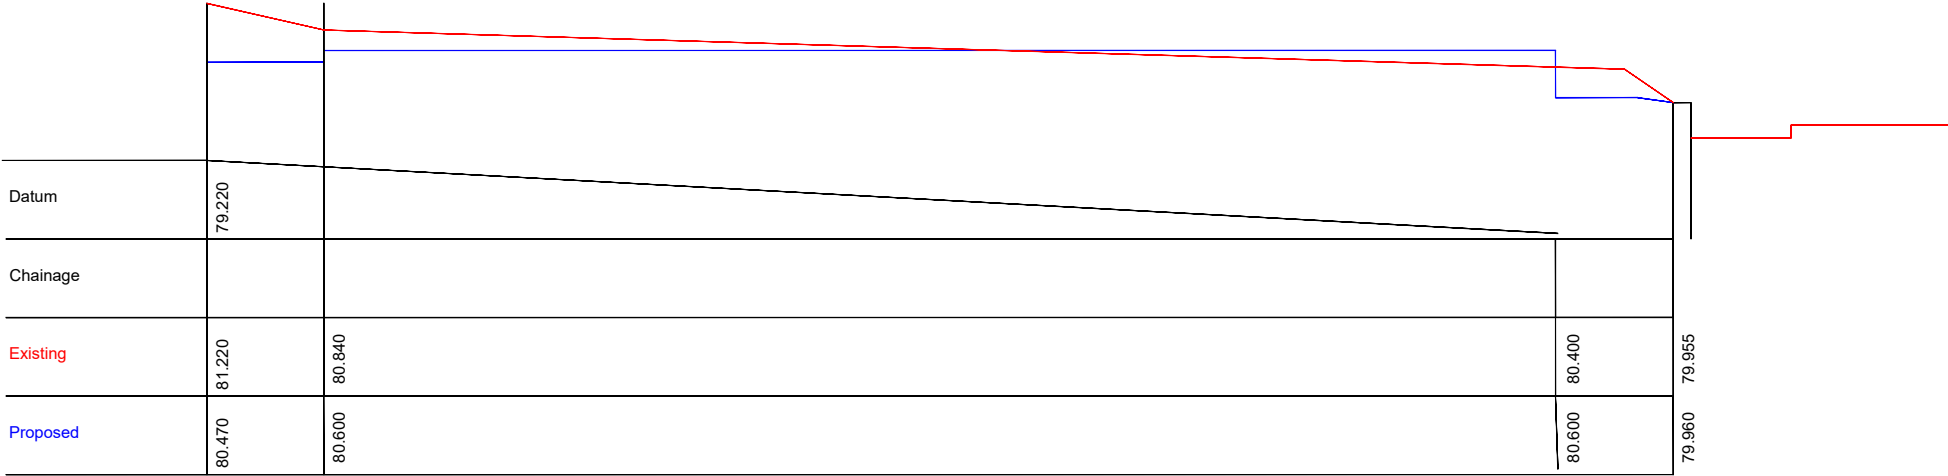

Section A-A

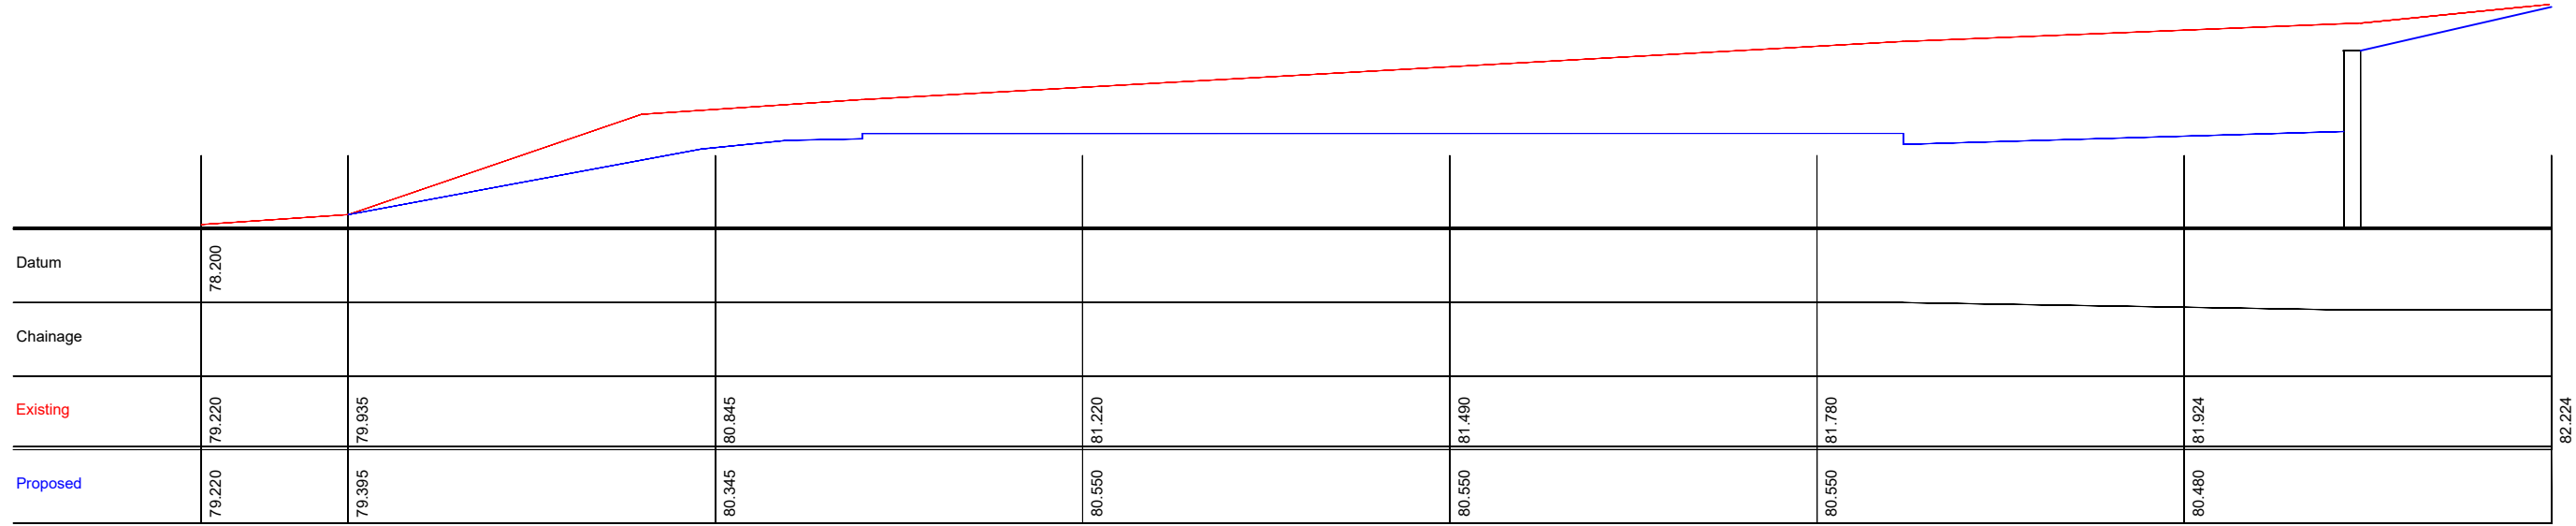

Section B-B

Sections A-B
Scale 1:100