


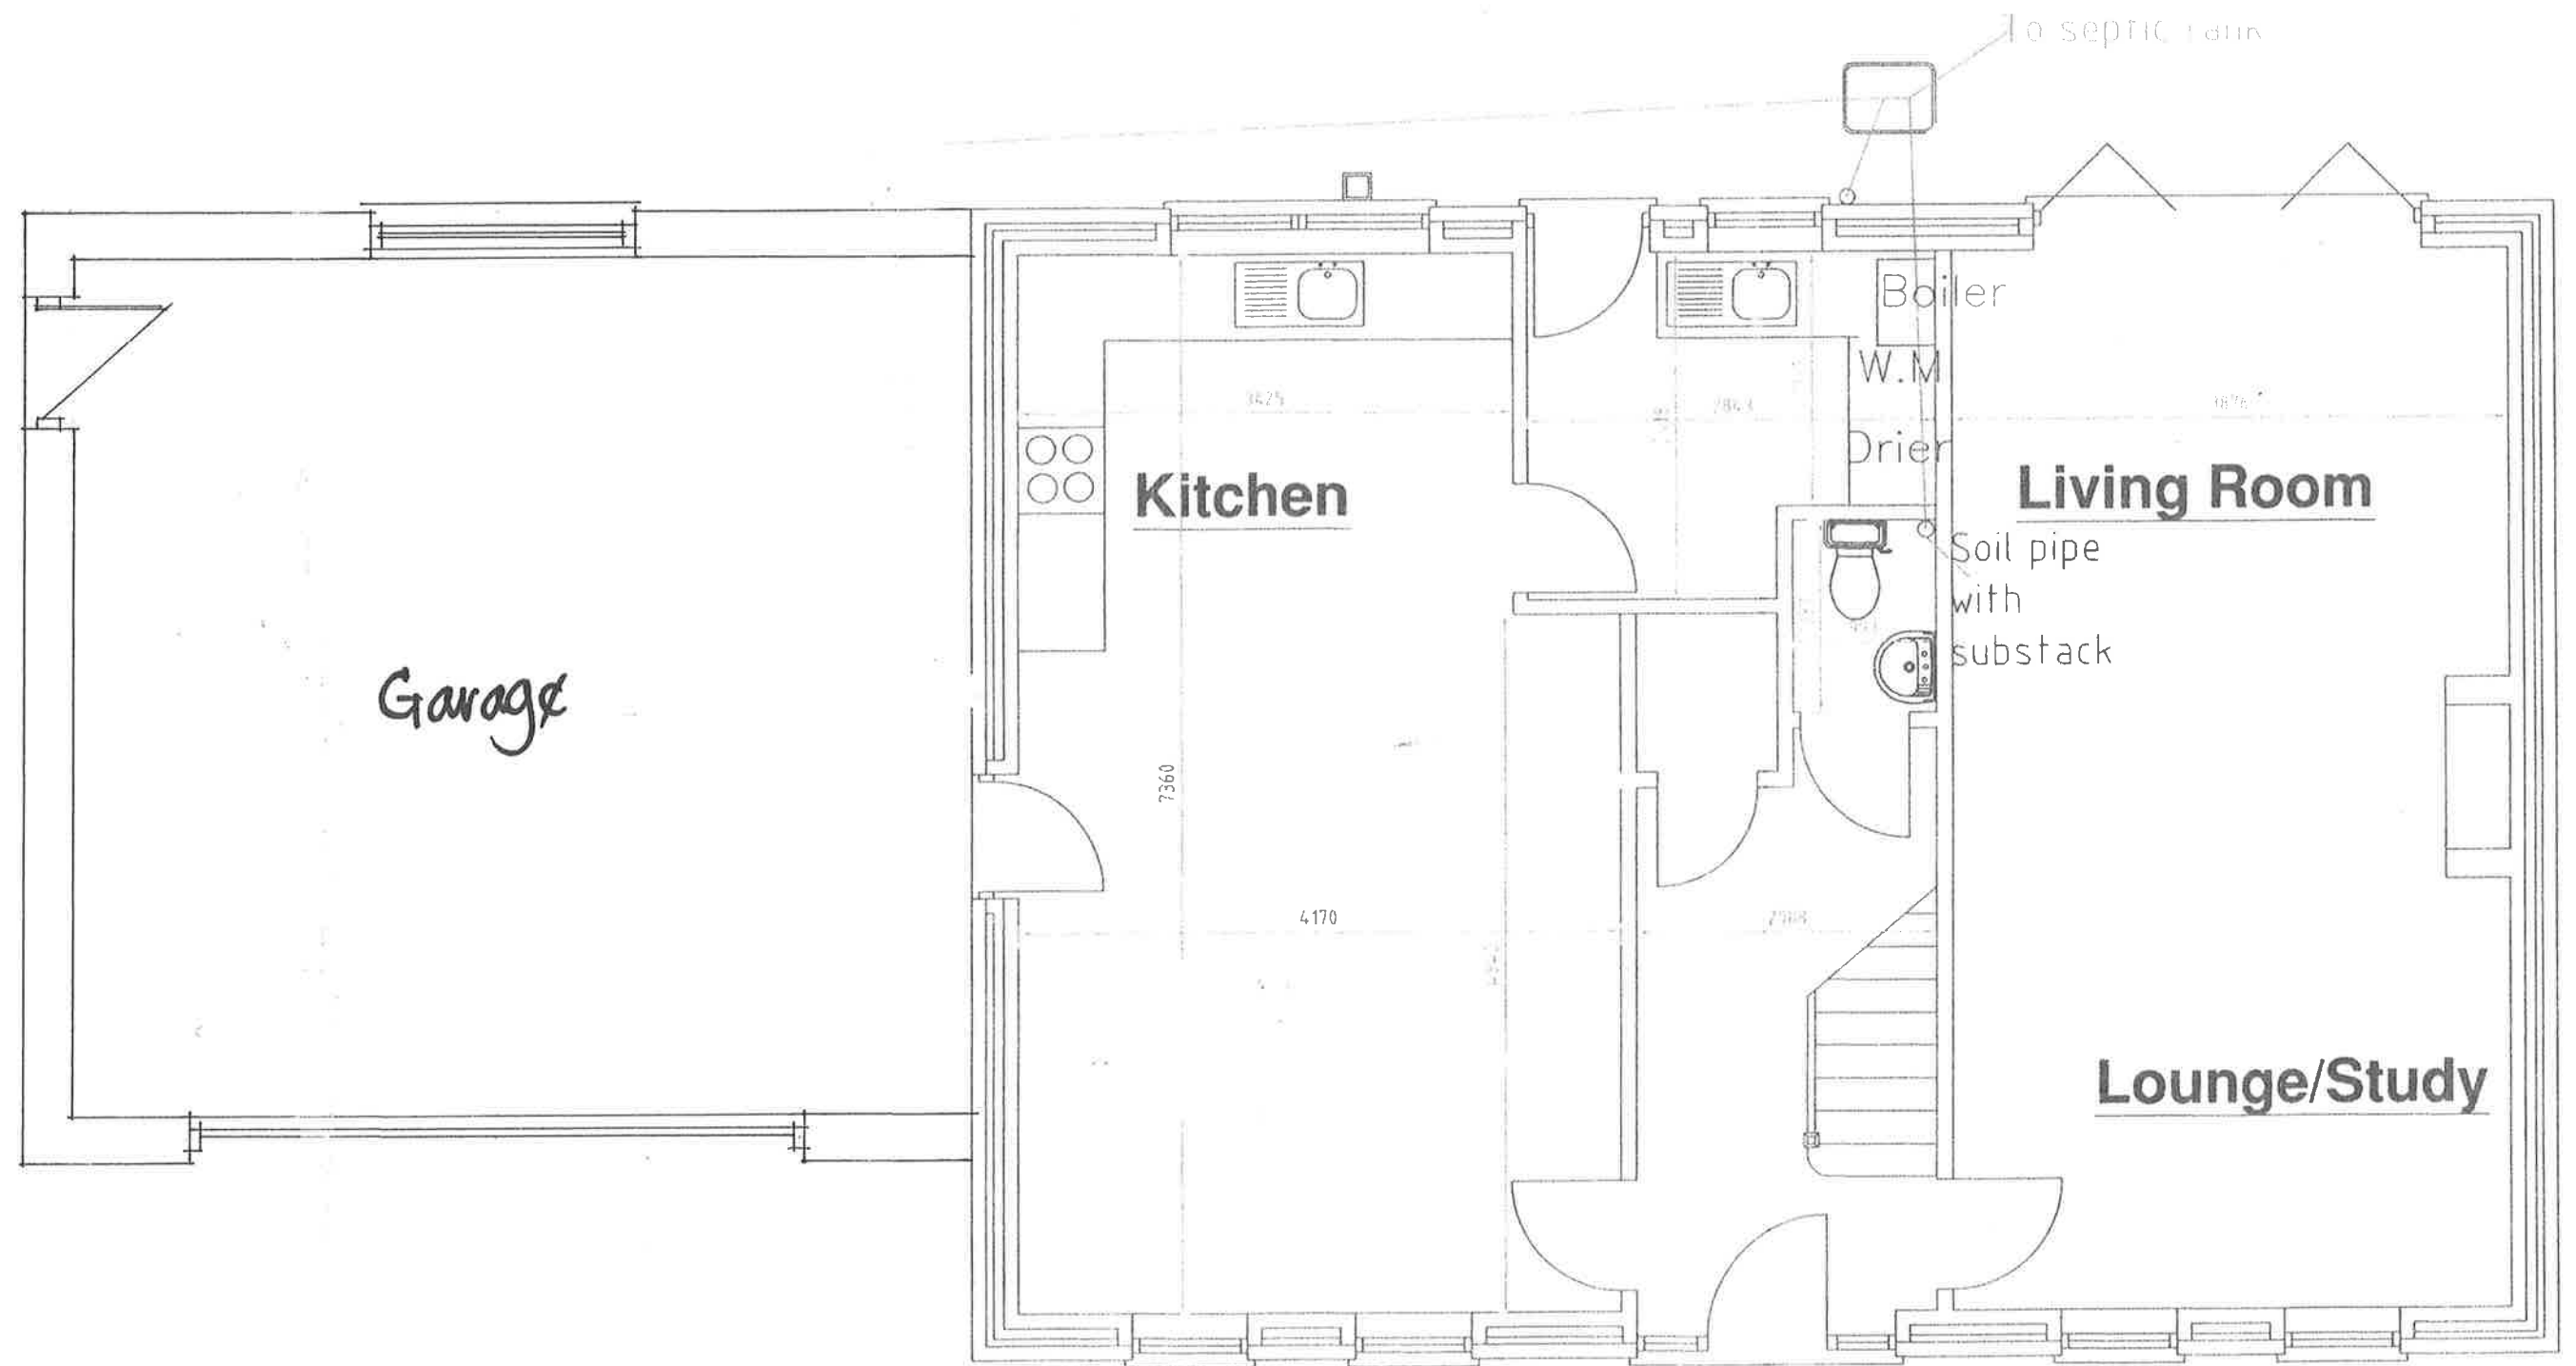

Ground Floor

DGN^o AH/01A.