


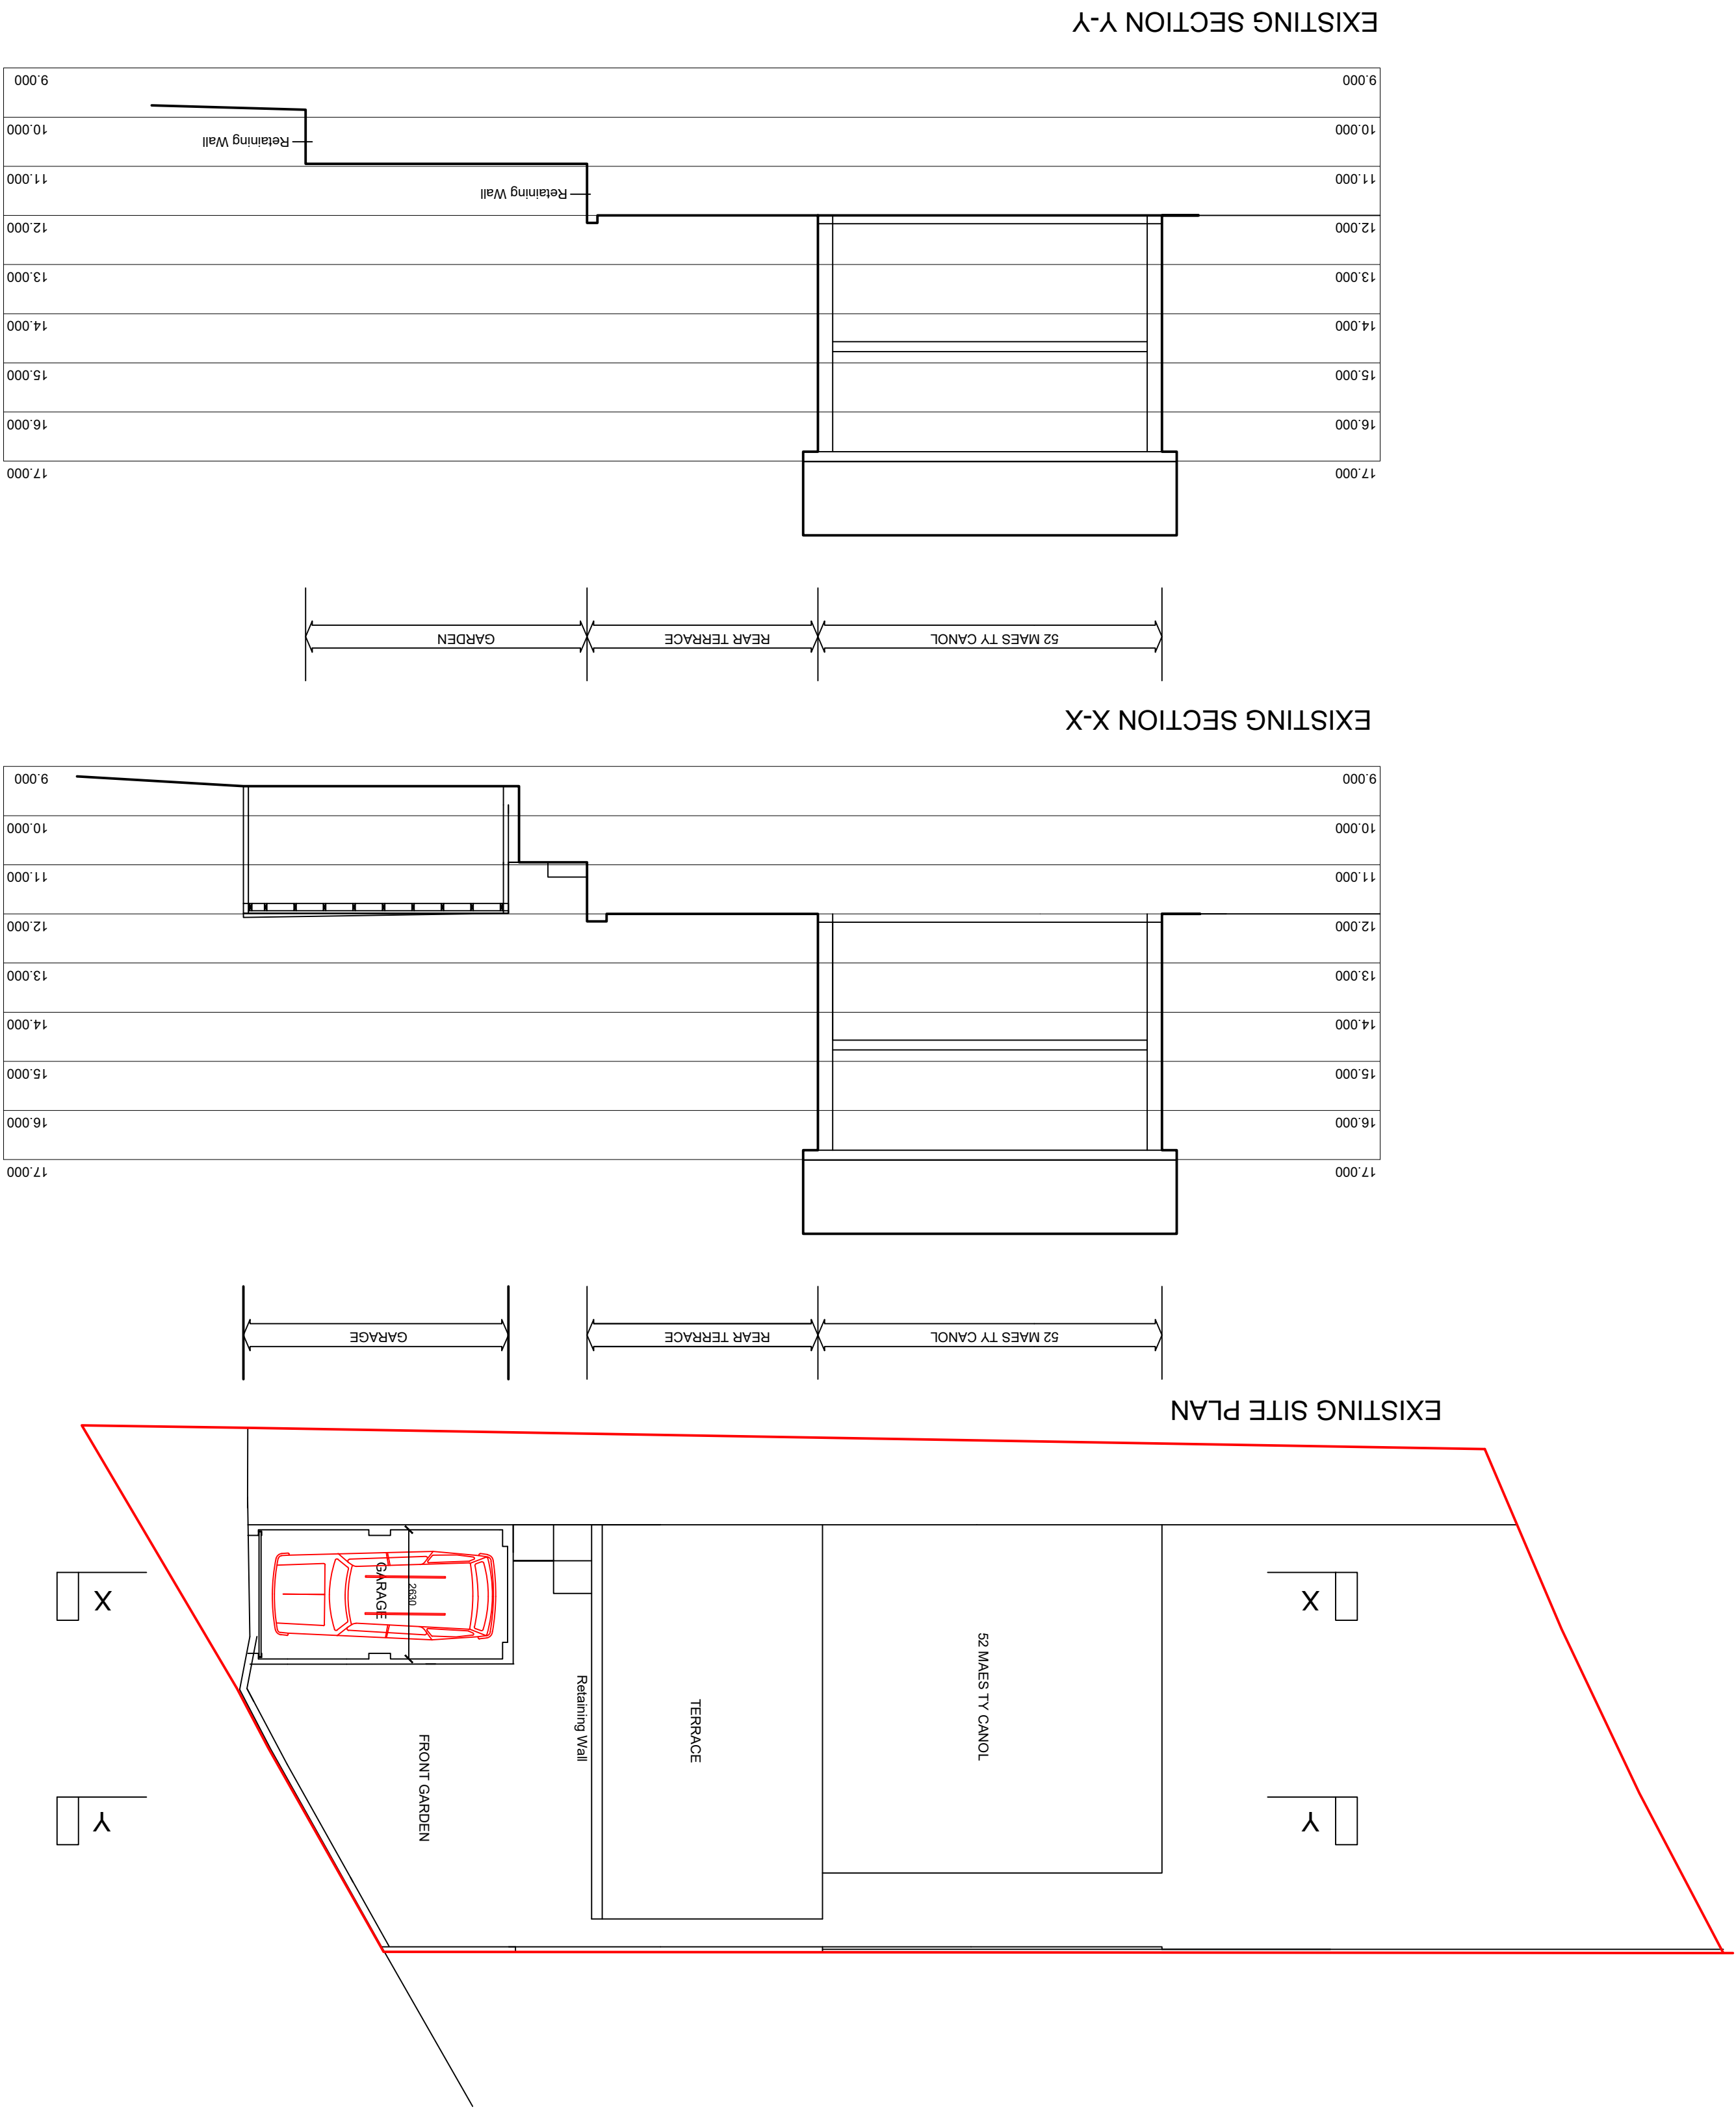

Project	Mat	Date	14-08-19	Scale	1:100
Sheet	B-06				

Project Name and Address
52 MAES TY CANOL
EXISTING SITE SECTIONS
X-X & Y-Y
BAGLAN

Firm Name and Address

No.	Revision/Issue	Date

General Notes