


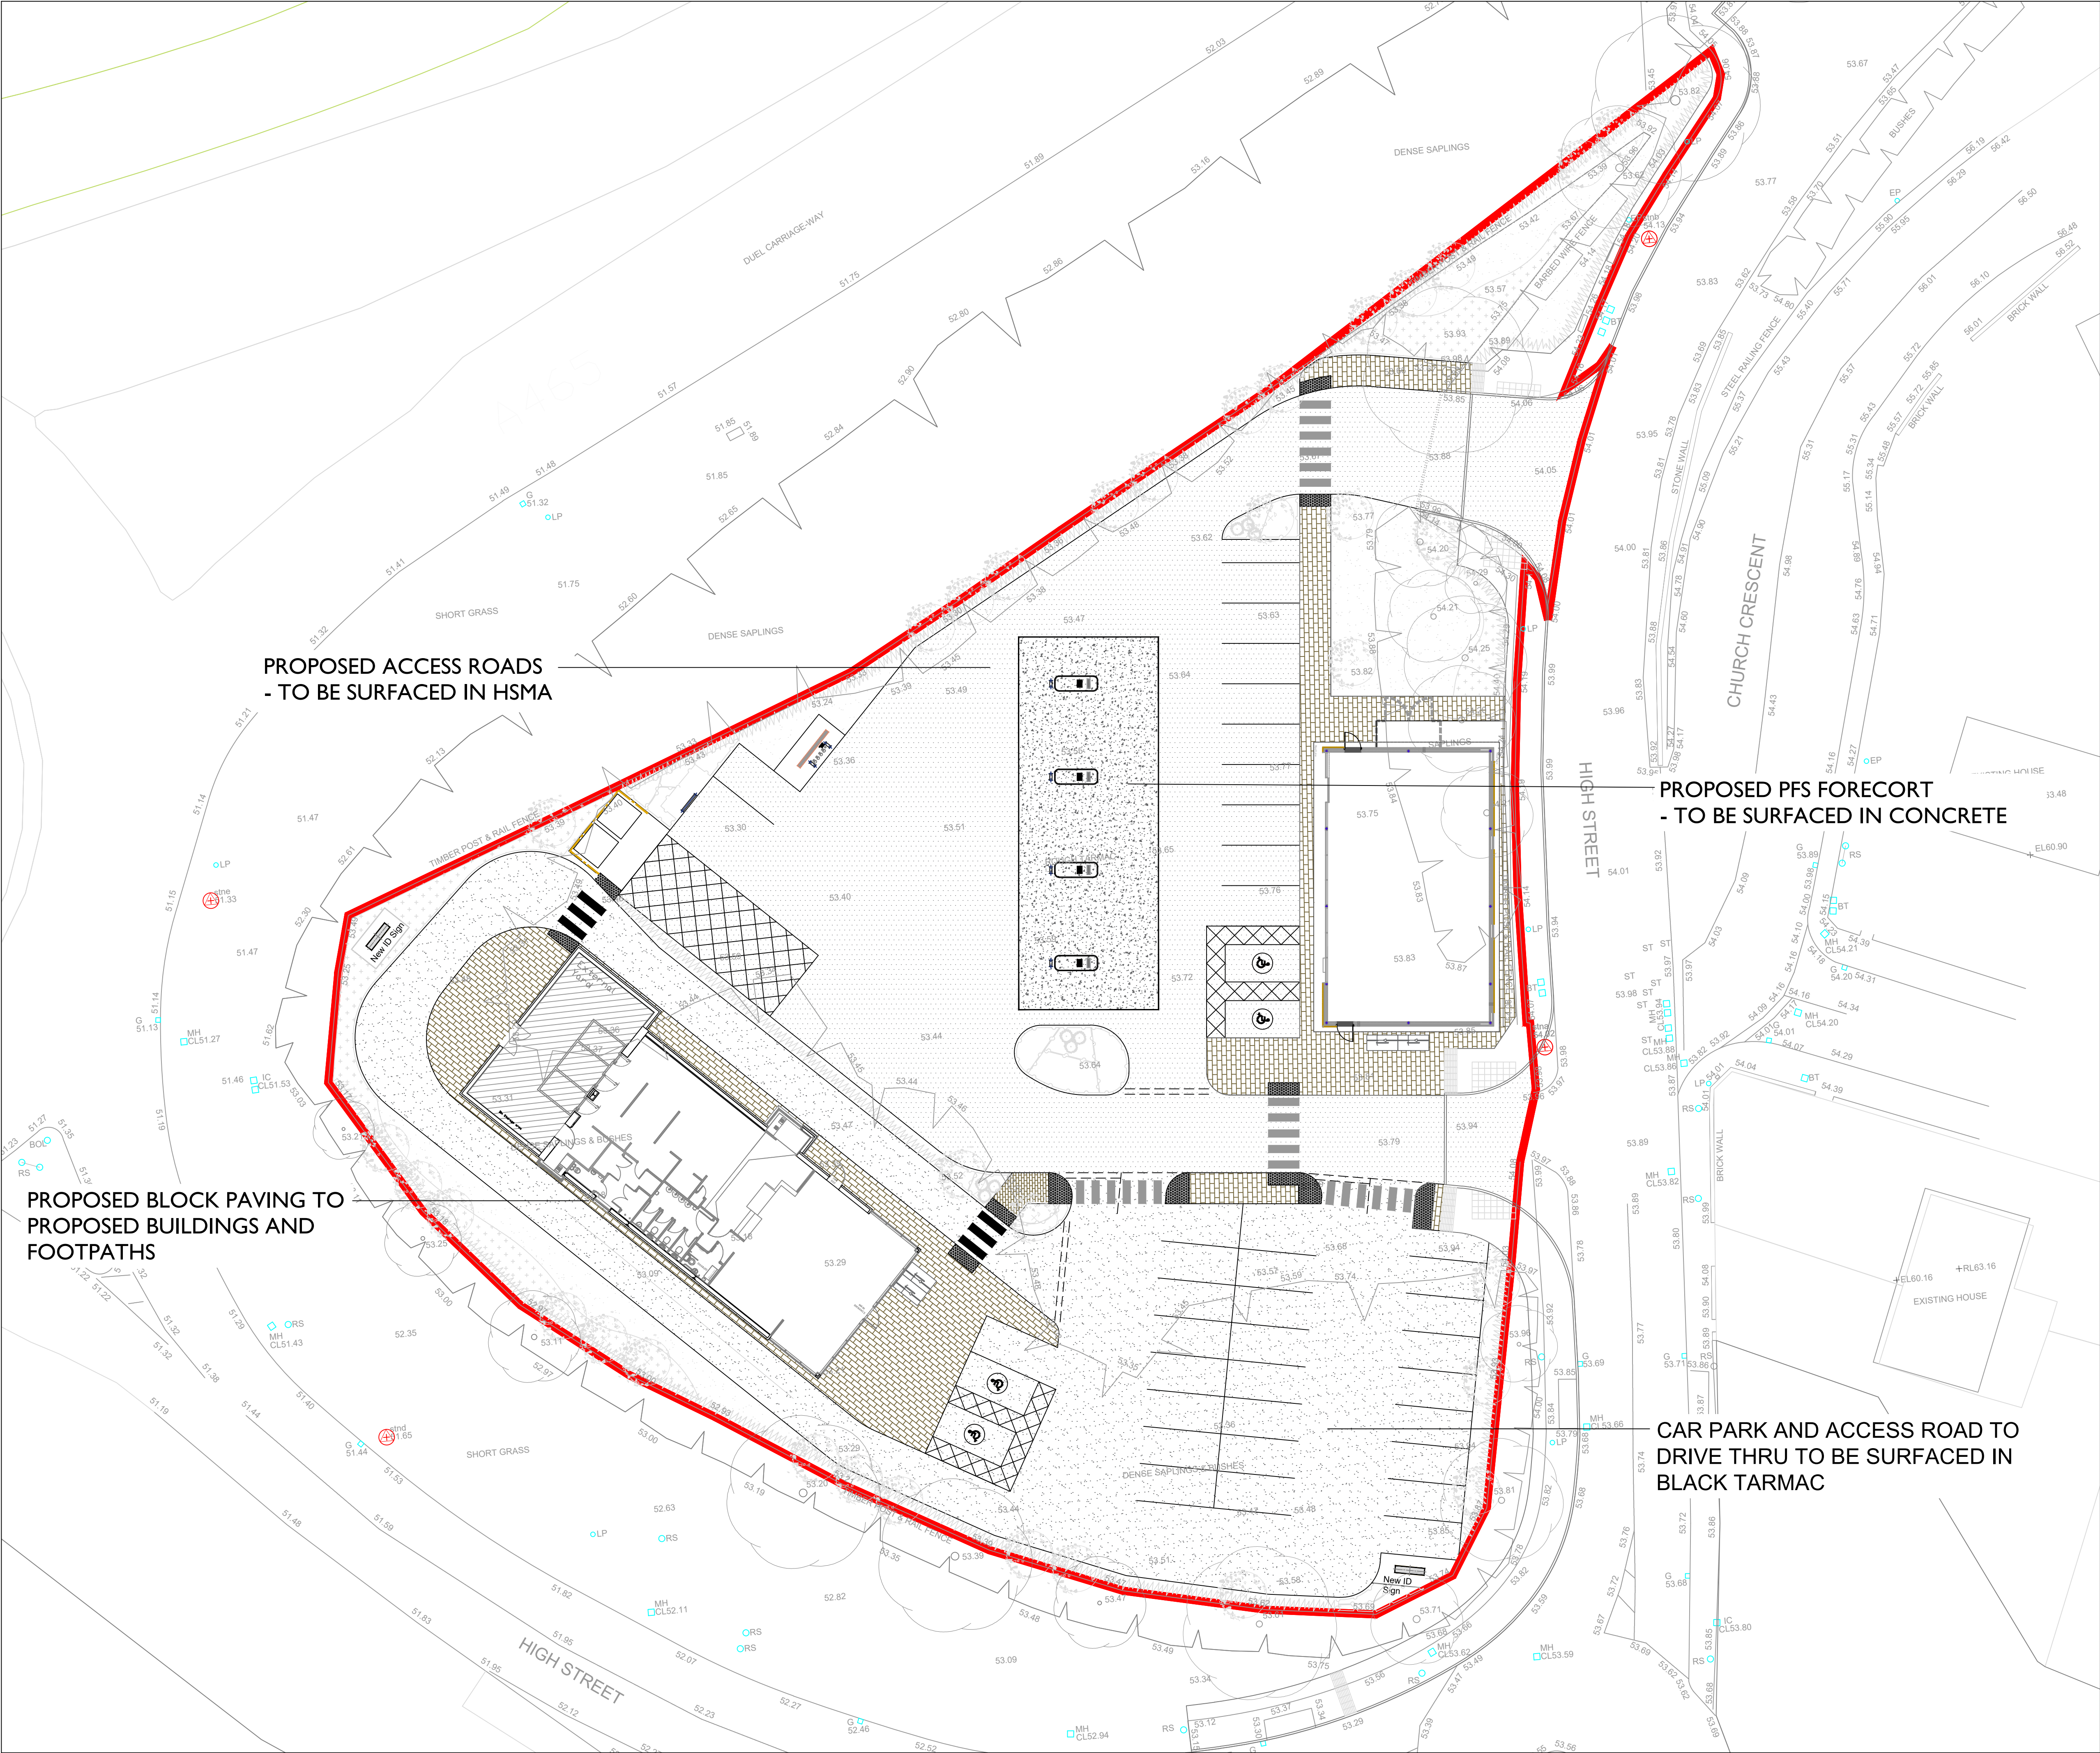


PROPOSED ACCESS ROADS
- TO BE SURFACED IN HSMA

PROPOSED BLOCK PAVING TO
PROPOSED BUILDINGS AND
FOOTPATHS

PROPOSED PFS FORECORT
- TO BE SURFACED IN CONCRETE

CAR PARK AND ACCESS ROAD TO
DRIVE THRU TO BE SURFACED IN
BLACK TARMAC

- Surface Finishes
- Proposed footpaths to be 50mm Tobermore Tegula block paving in Slate colour
 - Car park and access roads to be surfaced in black tarmac with standard concrete kerbs, bays to be demarcated with white thermoplastic paint
 - Forecourt areas to be surfaced in concrete
 - Forecourt and access roads to be surfaced in HSMA
 - Tactile paving surface

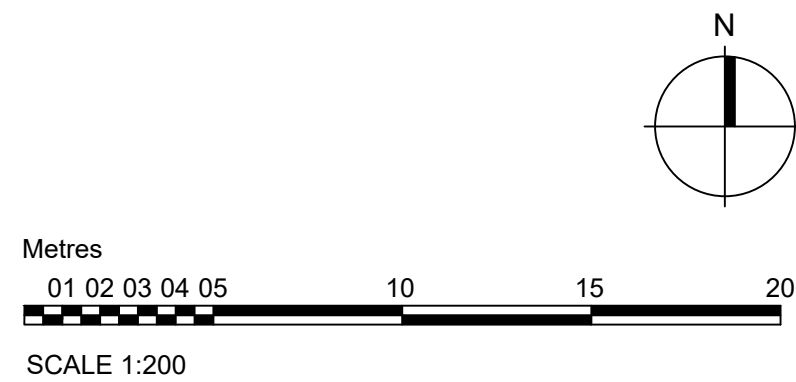

Rev A Highways detail added to site frontage TC 27.08.19



DEP LANDSCAPE ARCHITECTURE LTD
2 COMMERCIAL STREET
MANCHESTER, M15 4RQ
T: 0161 2419878
E: info@dep.co.uk
W: www.dep.co.uk

Client
Euro Garages Ltd.

Project
Blaengwrach, Neath

Description
Hardworks Plan

Status
Planning

Scale
1:200@A1

Drawn
AJ (CL)

Job number
3997

Drawing number
02

Date
25/06/18

Revision
A

Copyright DEP Landscape Architecture Ltd

All levels and dimensions to be checked on site by contractor prior to commencement. Any variations to be reported to the client. This drawing is to be read in conjunction with all others relating to the project and all information derived accordingly; any anomalies to be reported to the client. Do not scale from this drawing. Use figured dimensions only. Work shown on this drawings to be carried out in accordance with current British Standards and Codes of Practice.

© Copyright to DEP Landscape Architecture Limited. The information shown on this drawing shall not be reproduced or copied in any form without prior written consent from DEP Landscape Architecture Limited.