
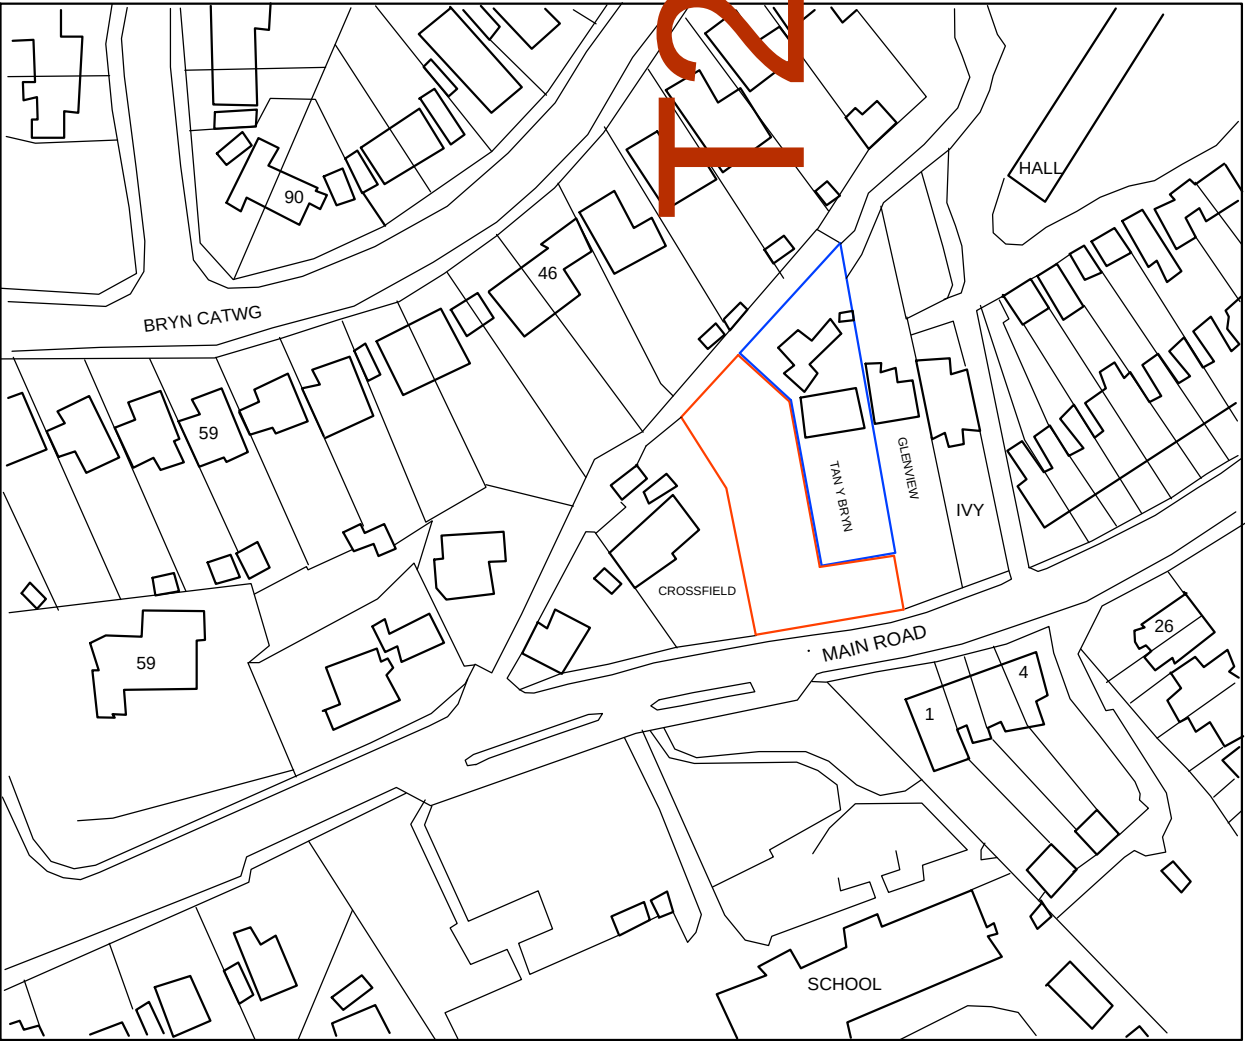


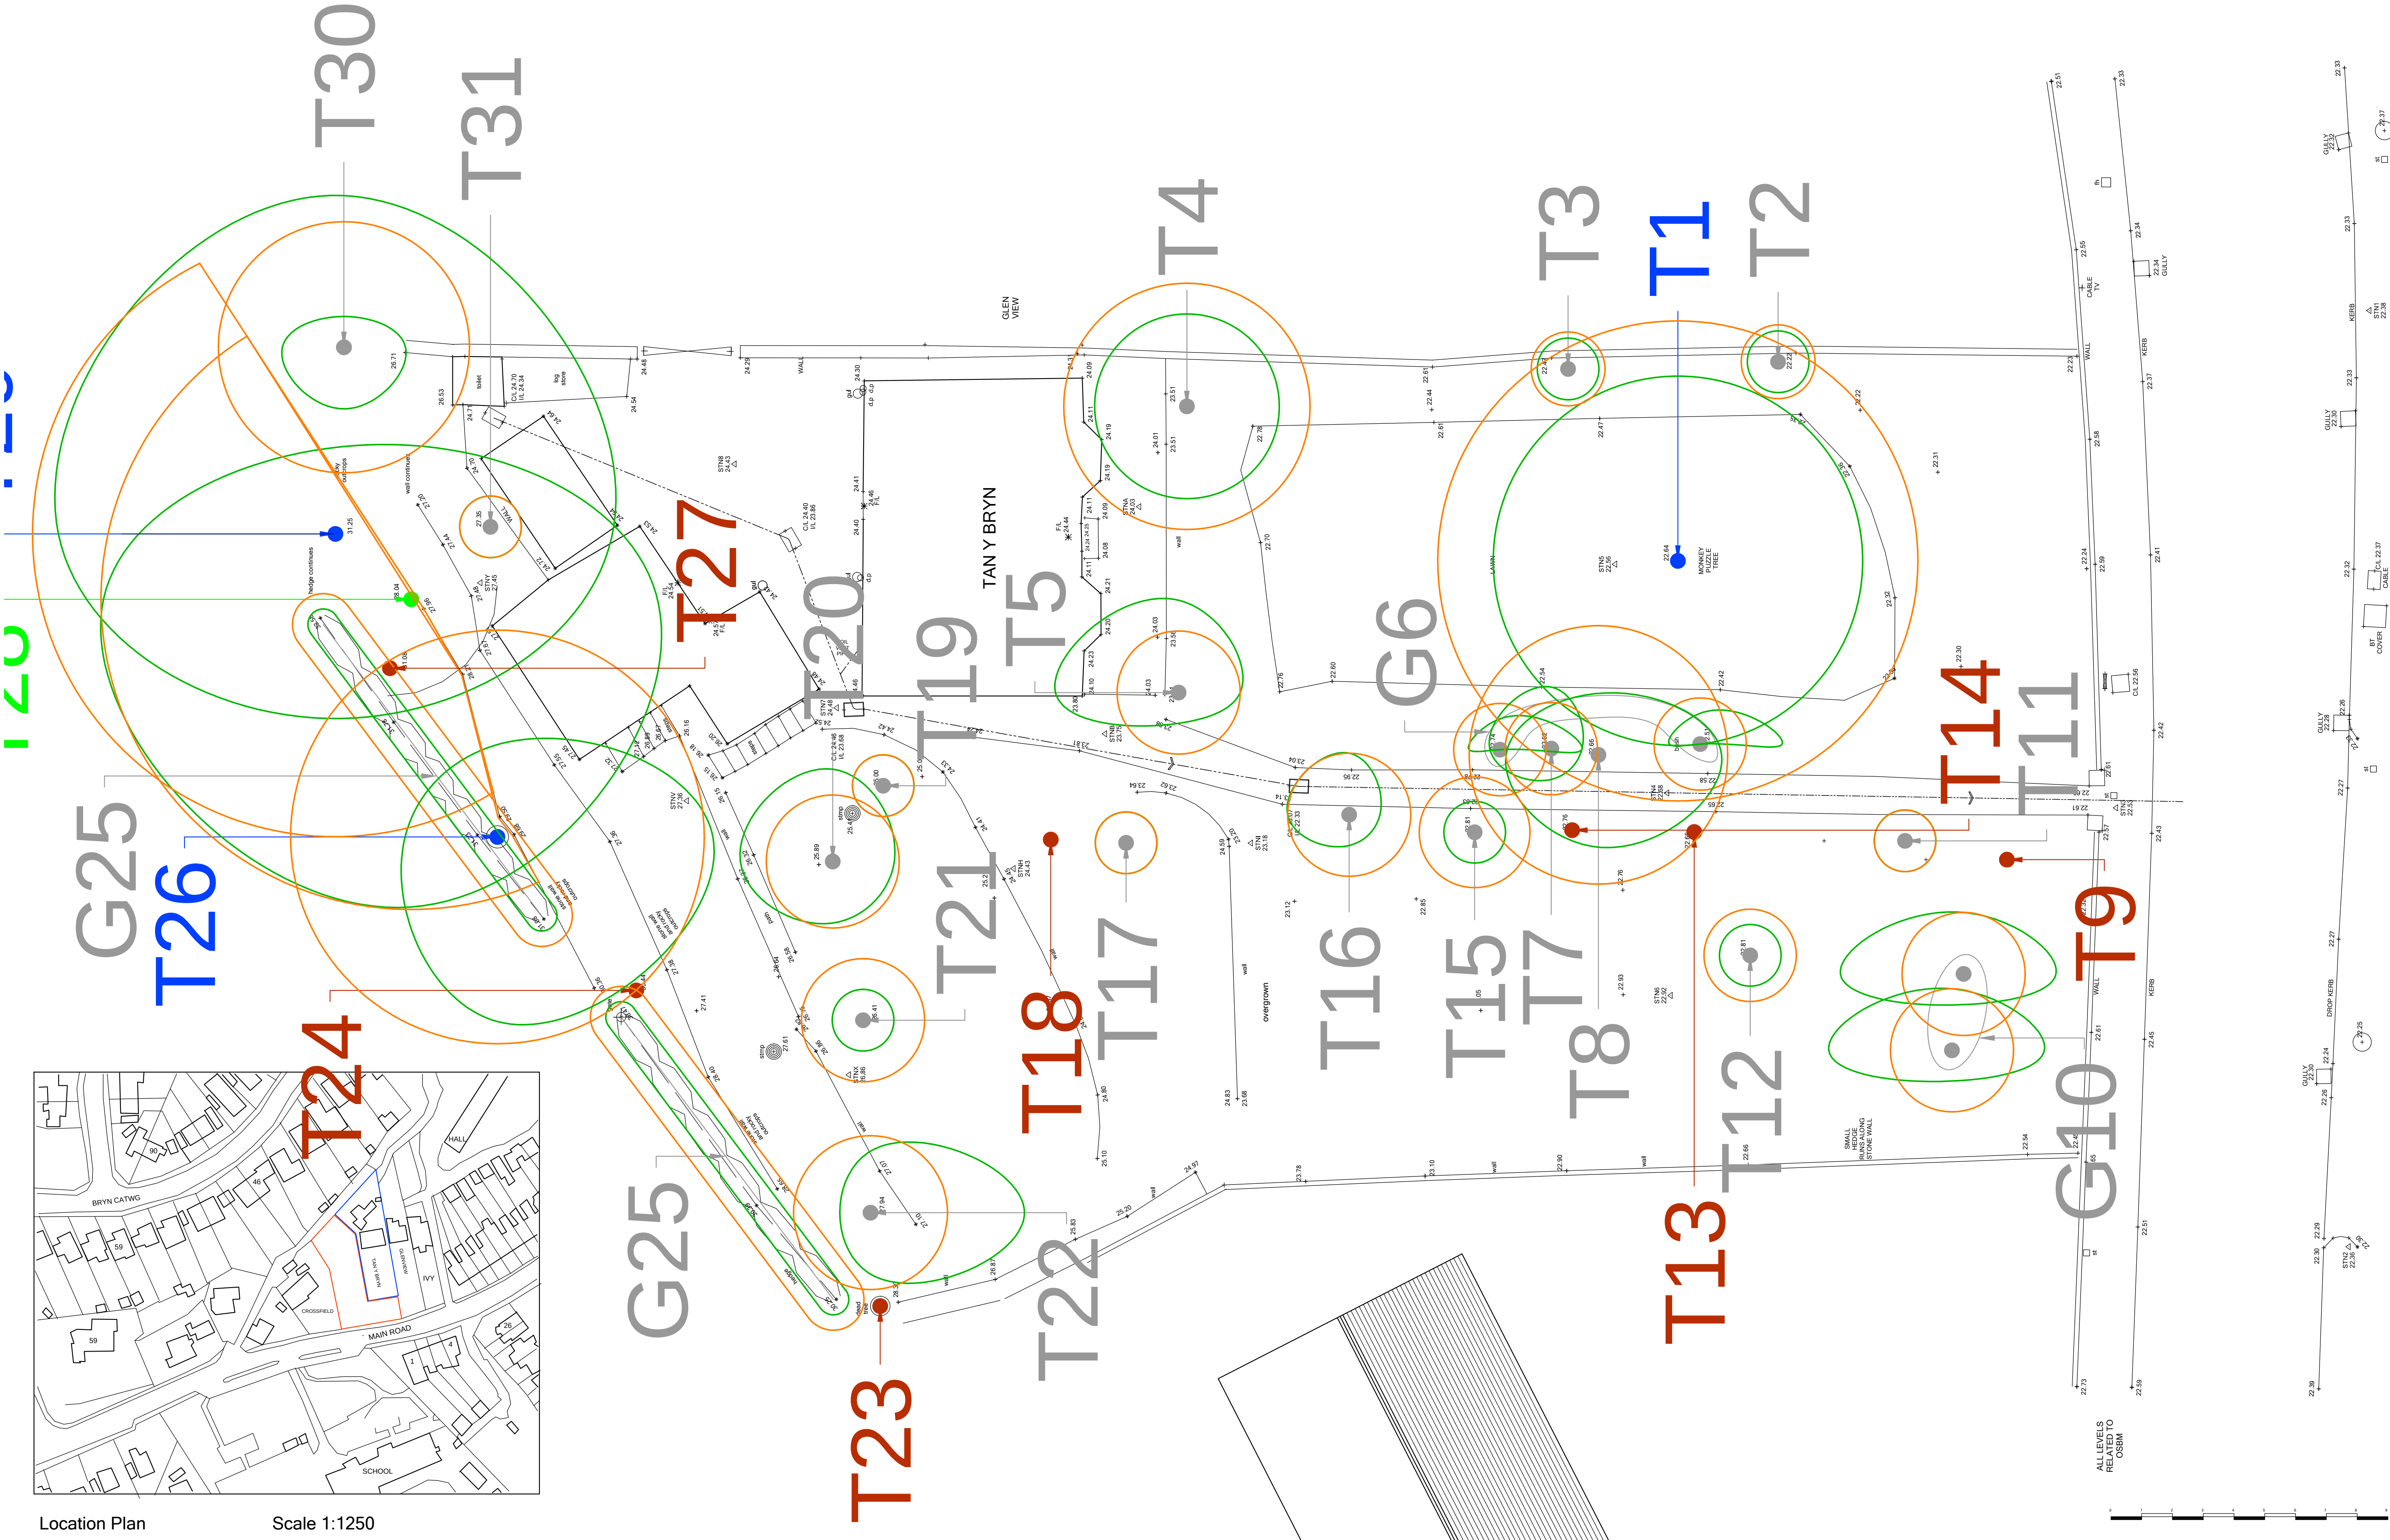

Location Plan Scale 1:1250

Do not scale this drawing. Project discrepancies in square dimensions may occur due to rounding errors. This drawing is copyright.	Revisions:		Date:	Revision:	Clerk:
	Rev No.				

Project:
PROPOSED DETACHED HOUSE
TAN Y BRYN, MAIN ROAD,
CADOXTON.
NEATH. SA10 8BL.

Title:

Survey and Location Plan

Scale: 1:100
Date: 0719
Project No. 4389
Drawing No. (P)01
Rev. A

