


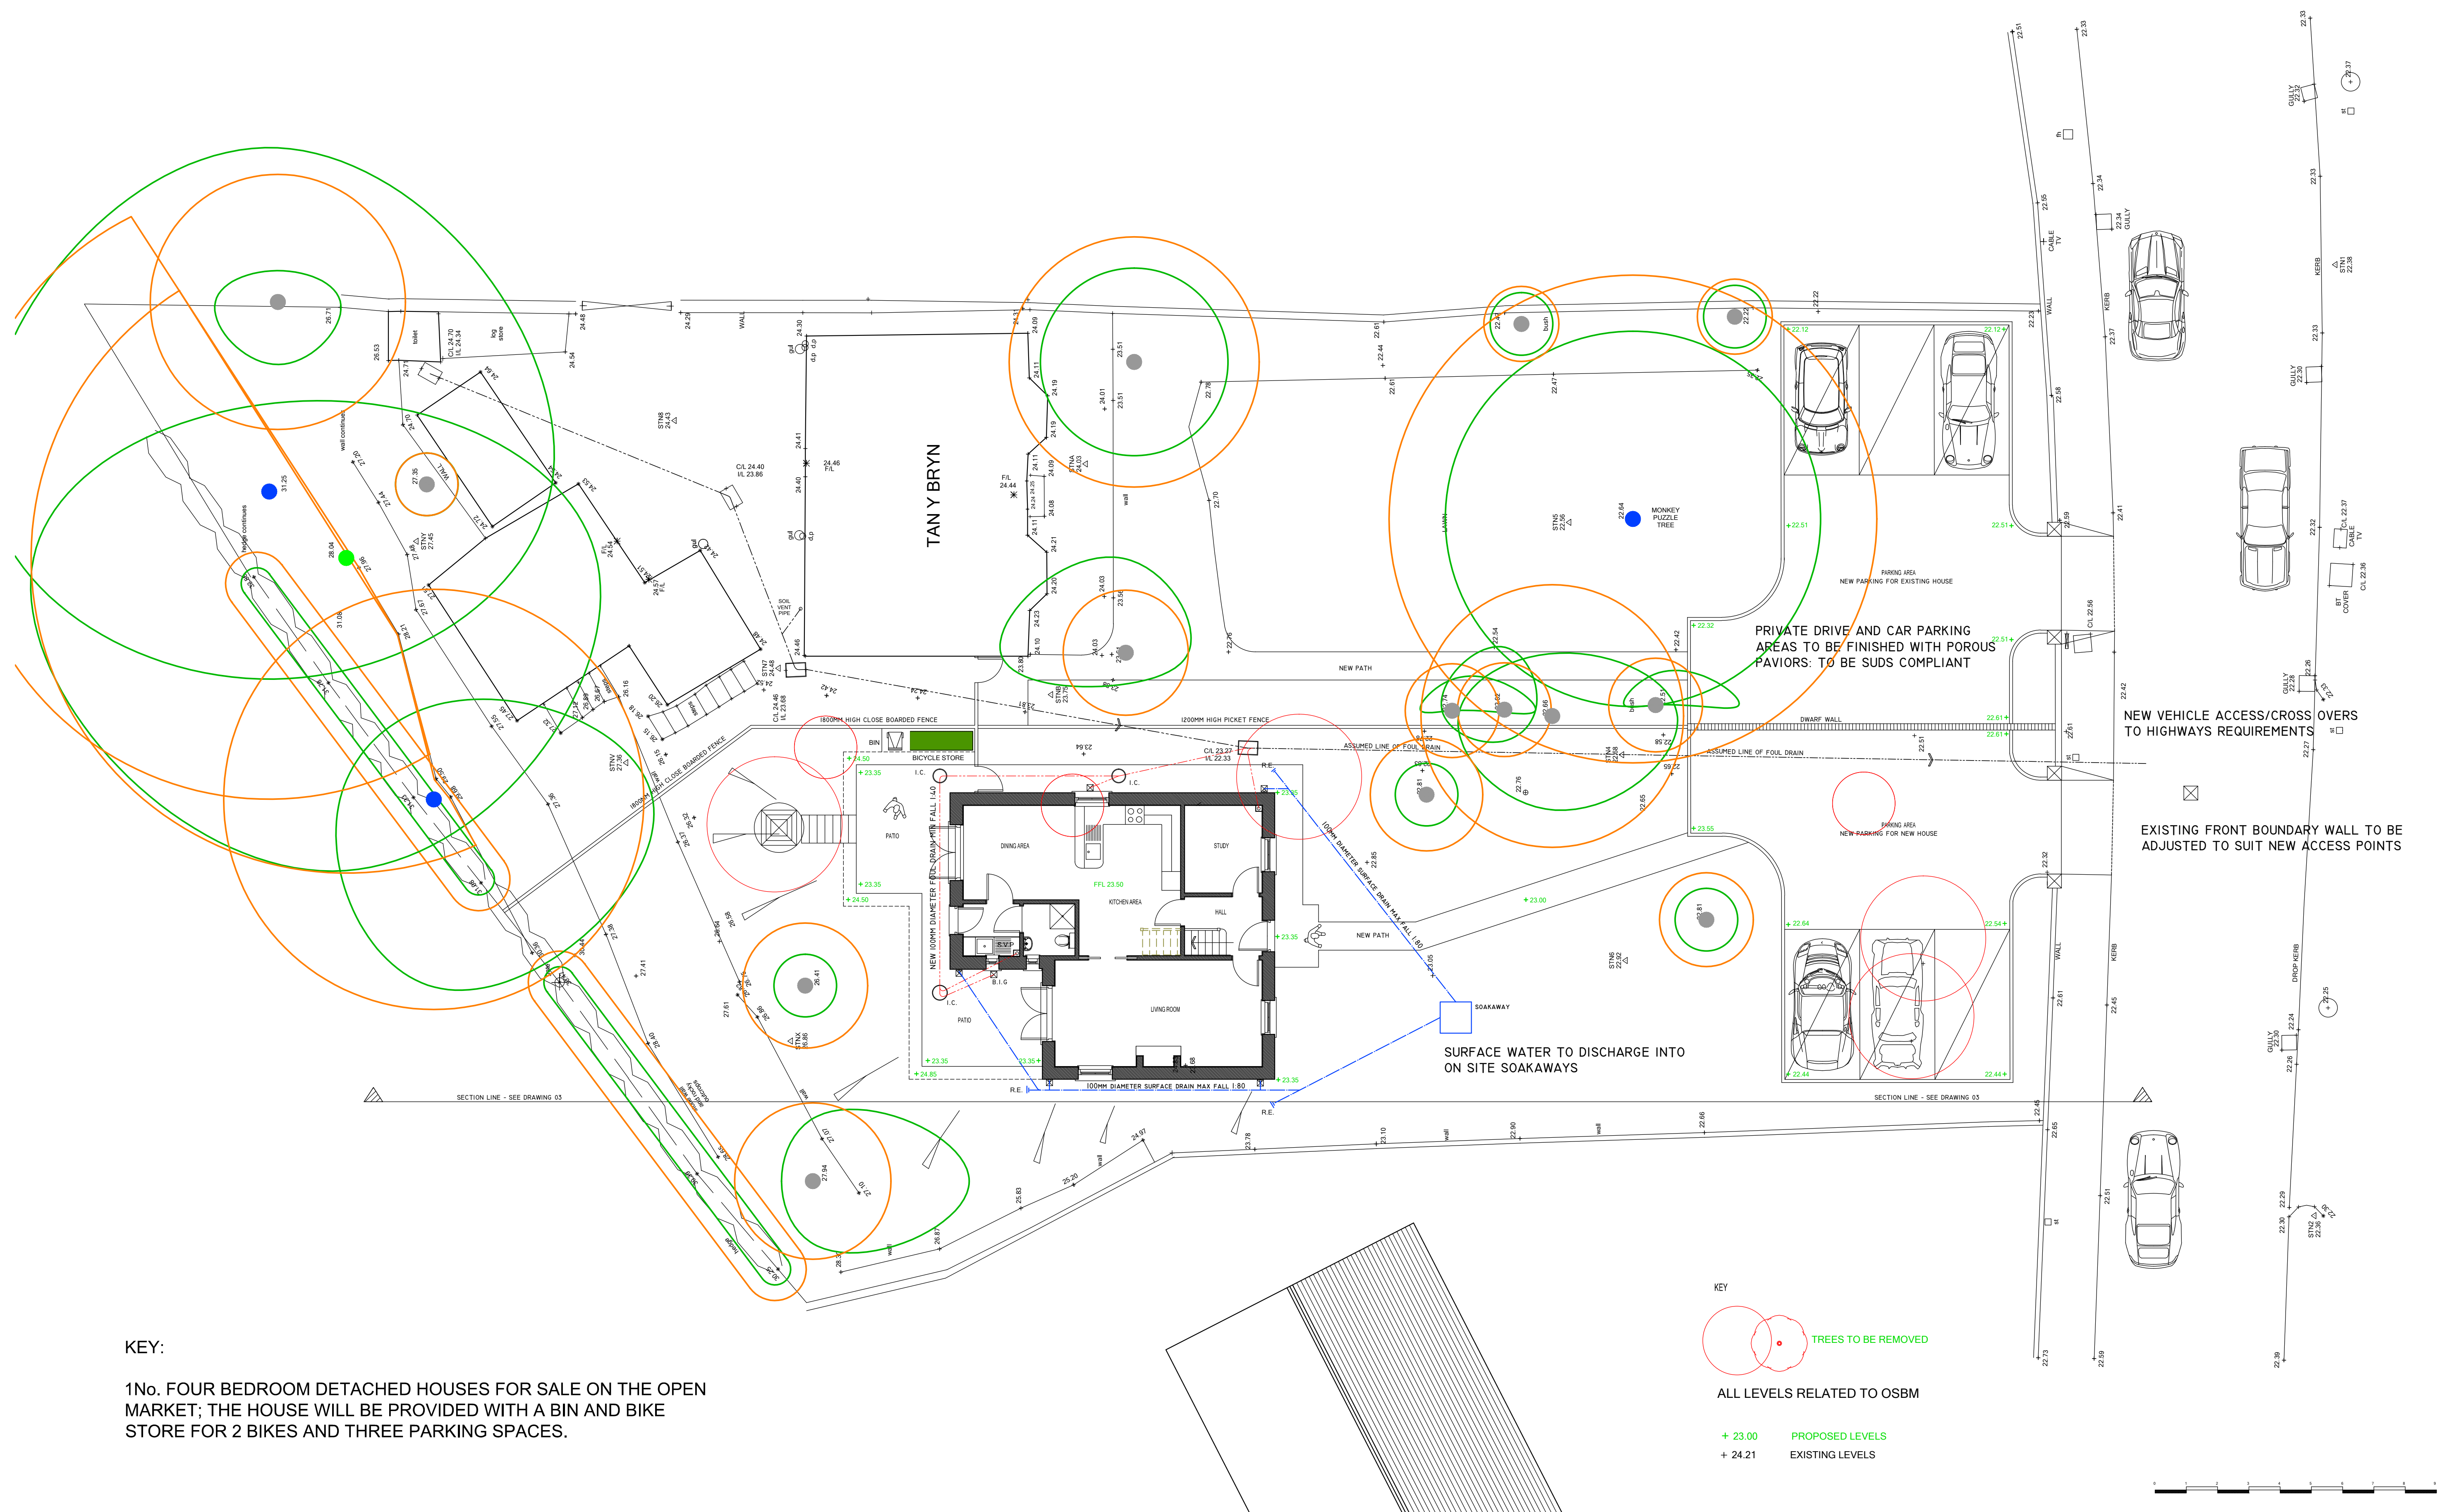

KEY:

1No. FOUR BEDROOM DETACHED HOUSES FOR SALE ON THE OPEN MARKET; THE HOUSE WILL BE PROVIDED WITH A BIN AND BIKE STORE FOR 2 BIKES AND THREE PARKING SPACES.

Do not scale the drawing. Record dimensions in figure dimensions. Contractors must check all dimensions on the drawing is copyright.	Revisions:			
	Rev No.	Date:	Revision:	Chg.

Project:
PROPOSED DETACHED HOUSE
TAN Y BRYN, MAIN ROAD.
CADOXTON.
NEATH. SA10 8BL.

Title:

Proposed Site Layout

Scale: 1:100
Date: 0719

Project No.
4389

Drawn: RWJ
Checked: RWJ

Rev
A

