


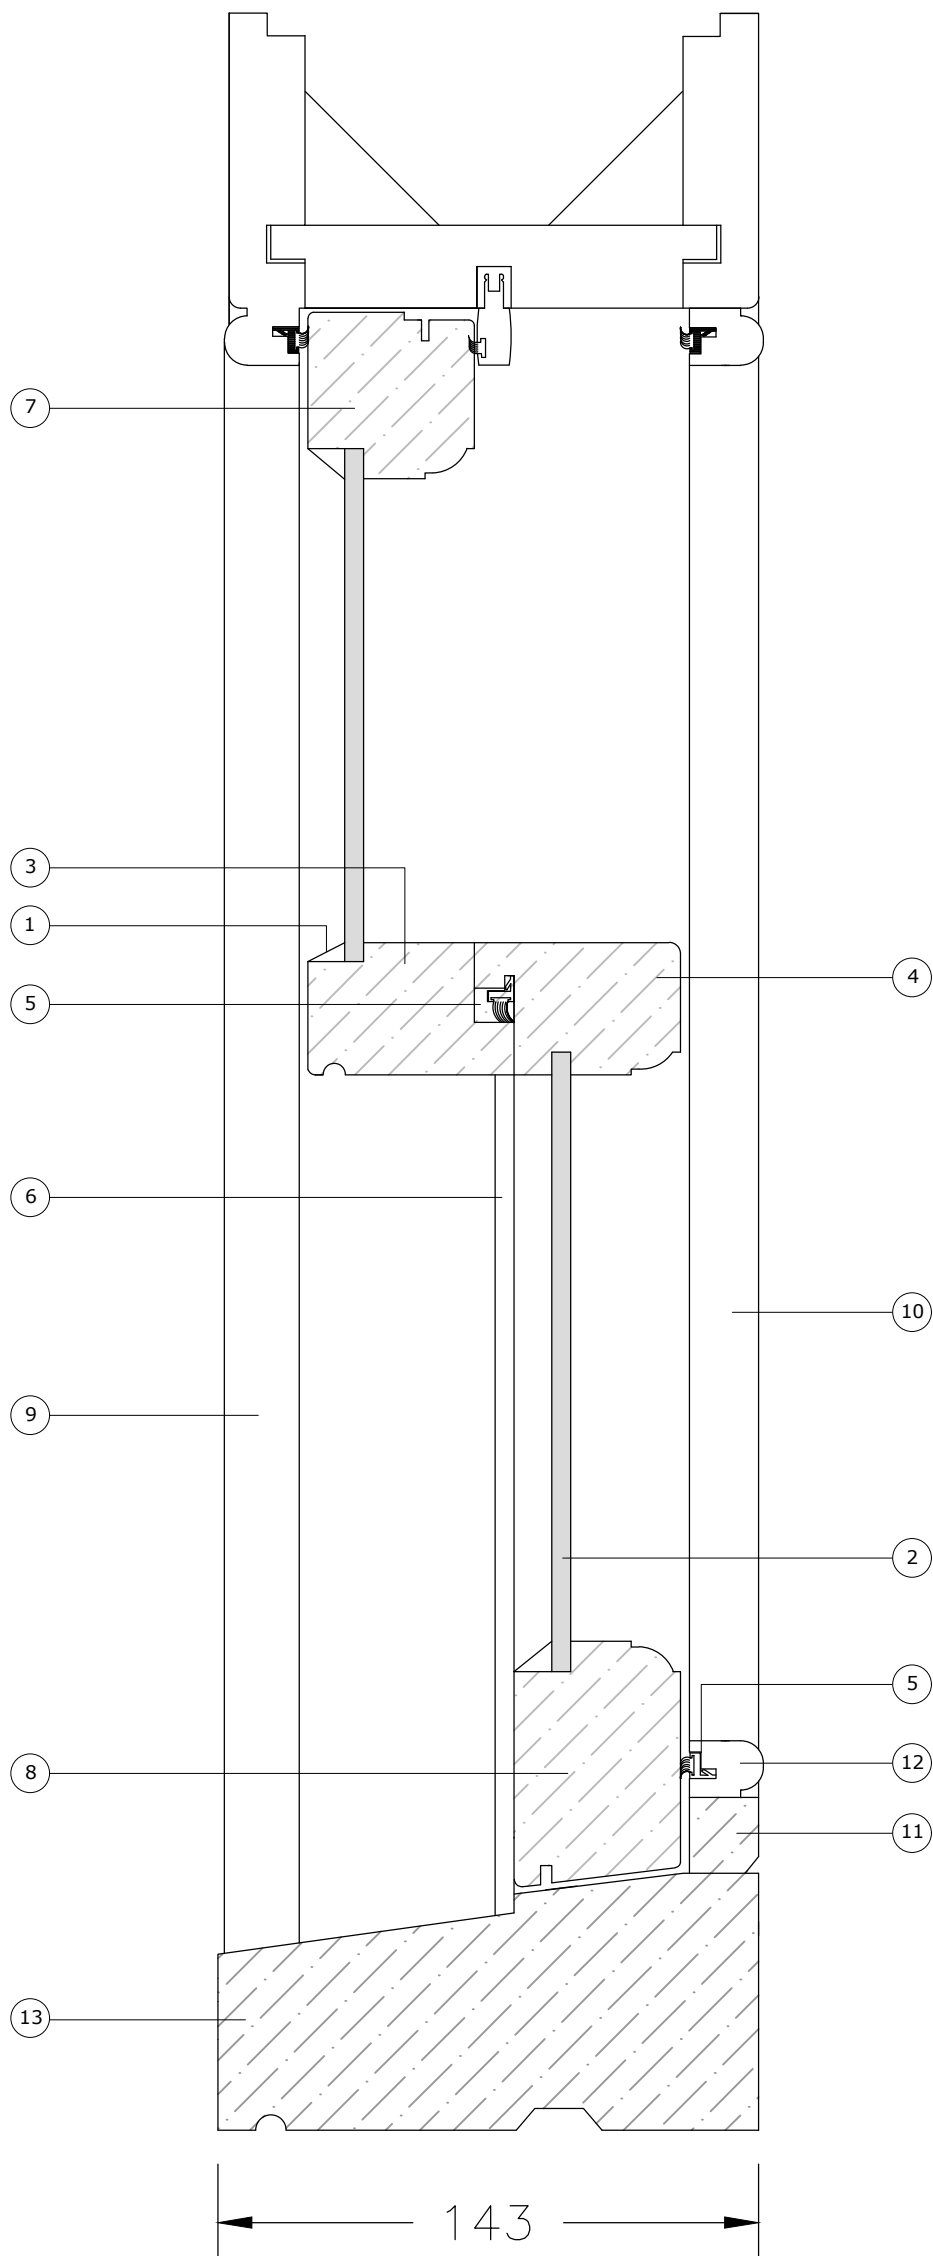

LEGEND

- 1 Glazing Bead
- 2 Glass
- 3 Top Meeting Rail
- 4 Bottom Meeting Rail
- 5 Brush Draught Stripping
- 6 Parting Bead
- 7 Top Sash Rail
- 8 Bottom Sash Rail
- 9 Outer Casing
- 10 Inner Casing
- 11 Weather Bead
- 12 Staff Bead
- 13 Box Window Cill

Revisions:			
Rev'	Date	Init'	Description

PROPOSED SECTION DETAIL
SCALE 1:2 @ A3