


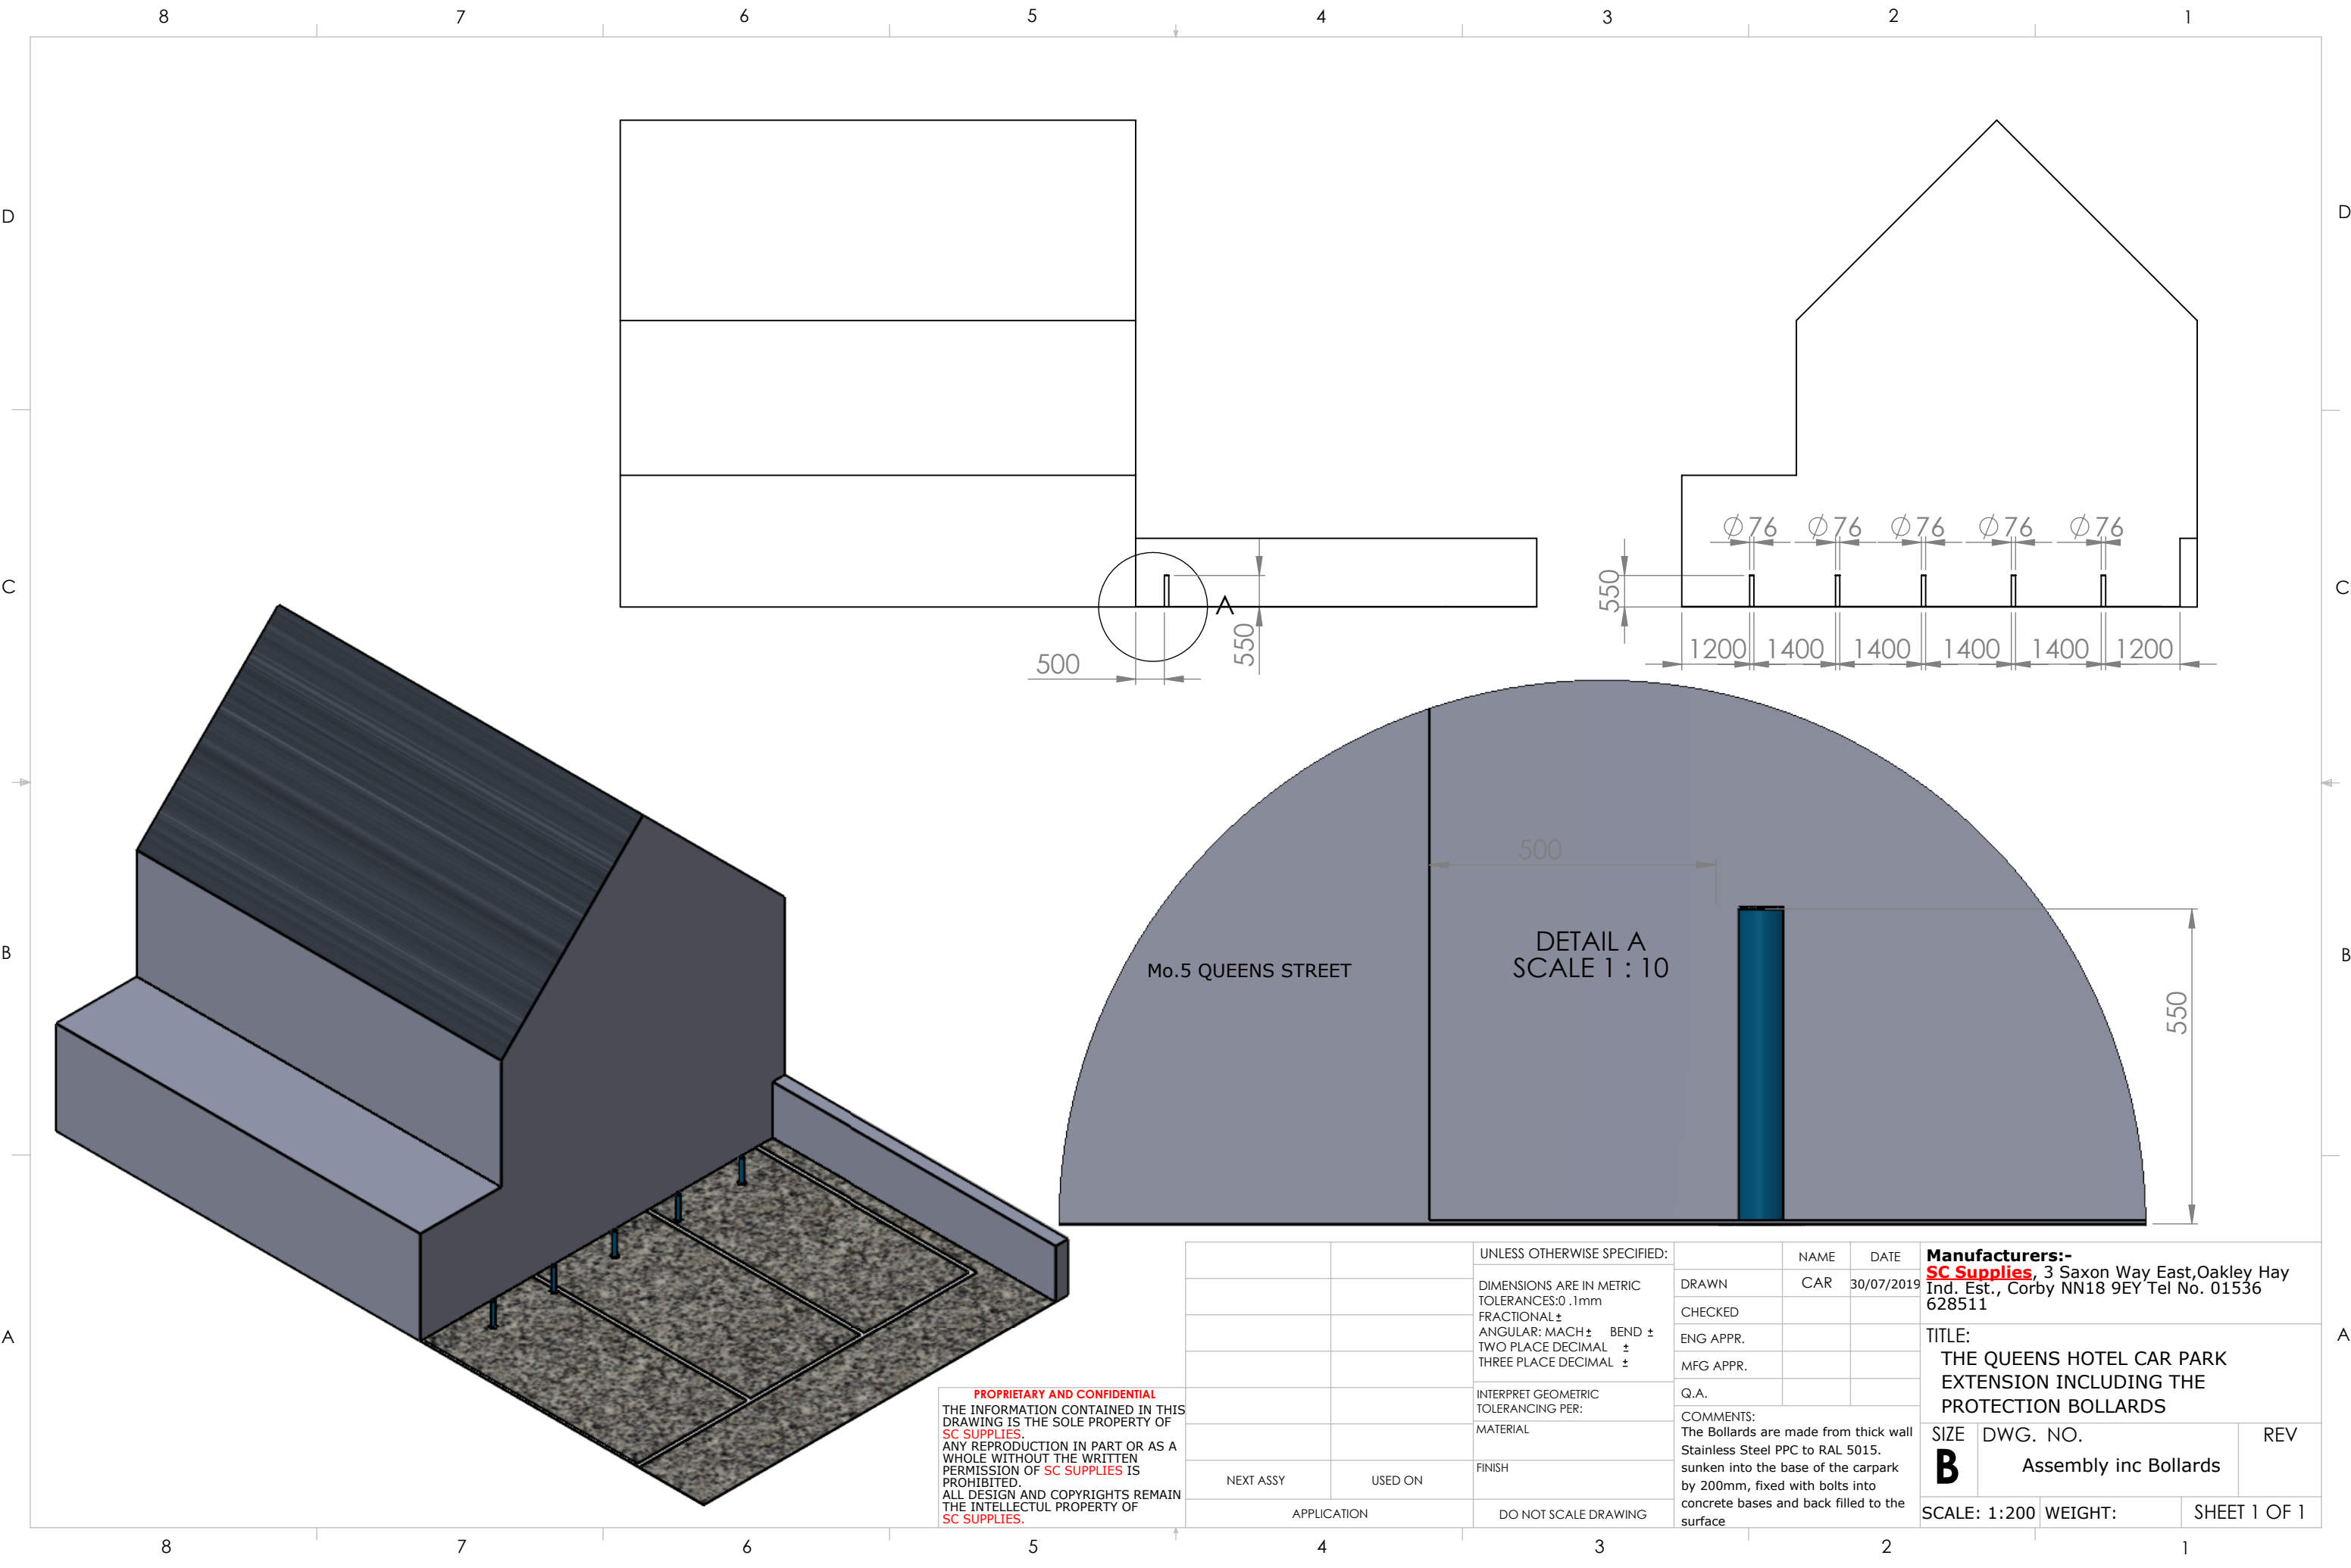

PROPRIETARY AND CONFIDENTIAL
THE INFORMATION CONTAINED IN THIS
DRAWING IS THE SOLE PROPERTY OF
SC SUPPLIES.
ANY REPRODUCTION IN PART OR AS A
WHOLE WITHOUT THE WRITTEN
PERMISSION OF **SC SUPPLIES** IS
PROHIBITED.
ALL DESIGN AND COPYRIGHTS REMAIN
THE INTELLECTUL PROPERTY OF
SC SUPPLIES.

		UNLESS OTHERWISE SPECIFIED:	NAME	DATE	Manufacturers:- SC Supplies , 3 Saxon Way East,Oakley Hay Ind. Est., Corby NN18 9EY Tel No. 01536 628511				
		DIMENSIONS ARE IN METRIC TOLERANCES:0.1mm FRACTIONAL ± ANGULAR: MACH ± BEND ± TWO PLACE DECIMAL ± THREE PLACE DECIMAL ±	DRAWN	CAR					30/07/2019
			CHECKED						
			ENG APPR.			TITLE: THE QUEENS HOTEL CAR PARK EXTENSION INCLUDING THE PROTECTION BOLLARDS			
			MFG APPR.						
		INTERPRET GEOMETRIC TOLERANCING PER:	Q.A.						
		MATERIAL	COMMENTS: The Bollards are made from thick wall Stainless Steel PPC to RAL 5015. sunken into the base of the carpark by 200mm, fixed with bolts into concrete bases and back filled to the surface			SIZE	DWG. NO.		REV
NEXT ASSY	USED ON	FINISH				B	Assembly inc Bollards		
APPLICATION		DO NOT SCALE DRAWING				SCALE: 1:200		WEIGHT:	SHEET 1 OF 1