

This drawing is copyright
NOTE: All dimensions to be checked on
site and not scaled from the drawing.

Section 2

Proposed F.F.L. 19.452

St.

Hallway

Lounge/Dining

Living Room

Study

Kitchen/Dining

Existing boundary wall outline

Existing steps to first floor

Steps to first floor (fill 3)

First floor

Pavement

Road

Existing garage


Garage

Section 1





Side Elevation

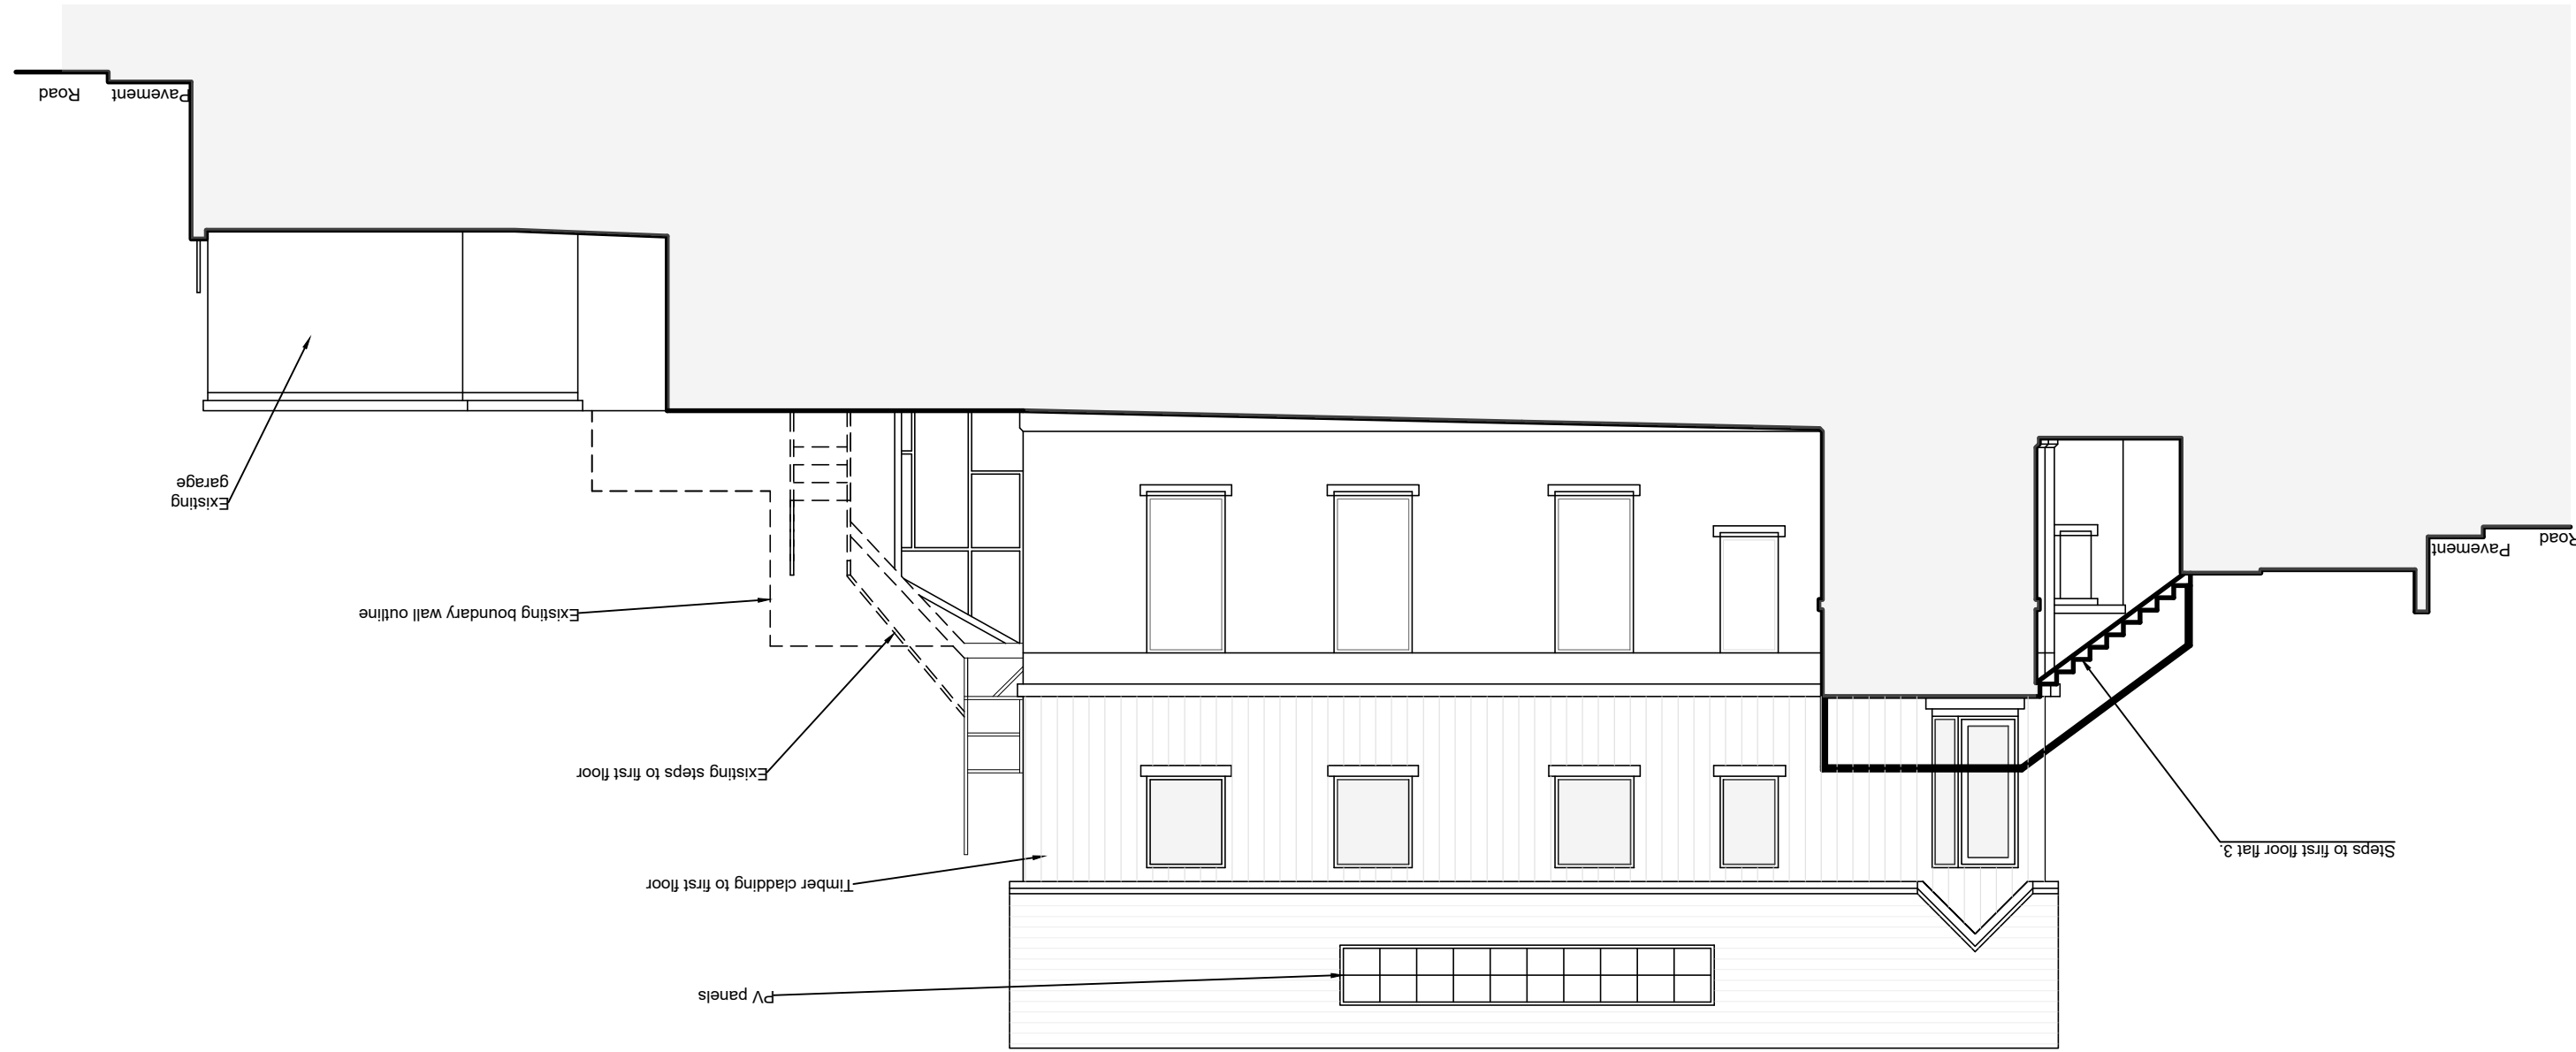


Side Elevation

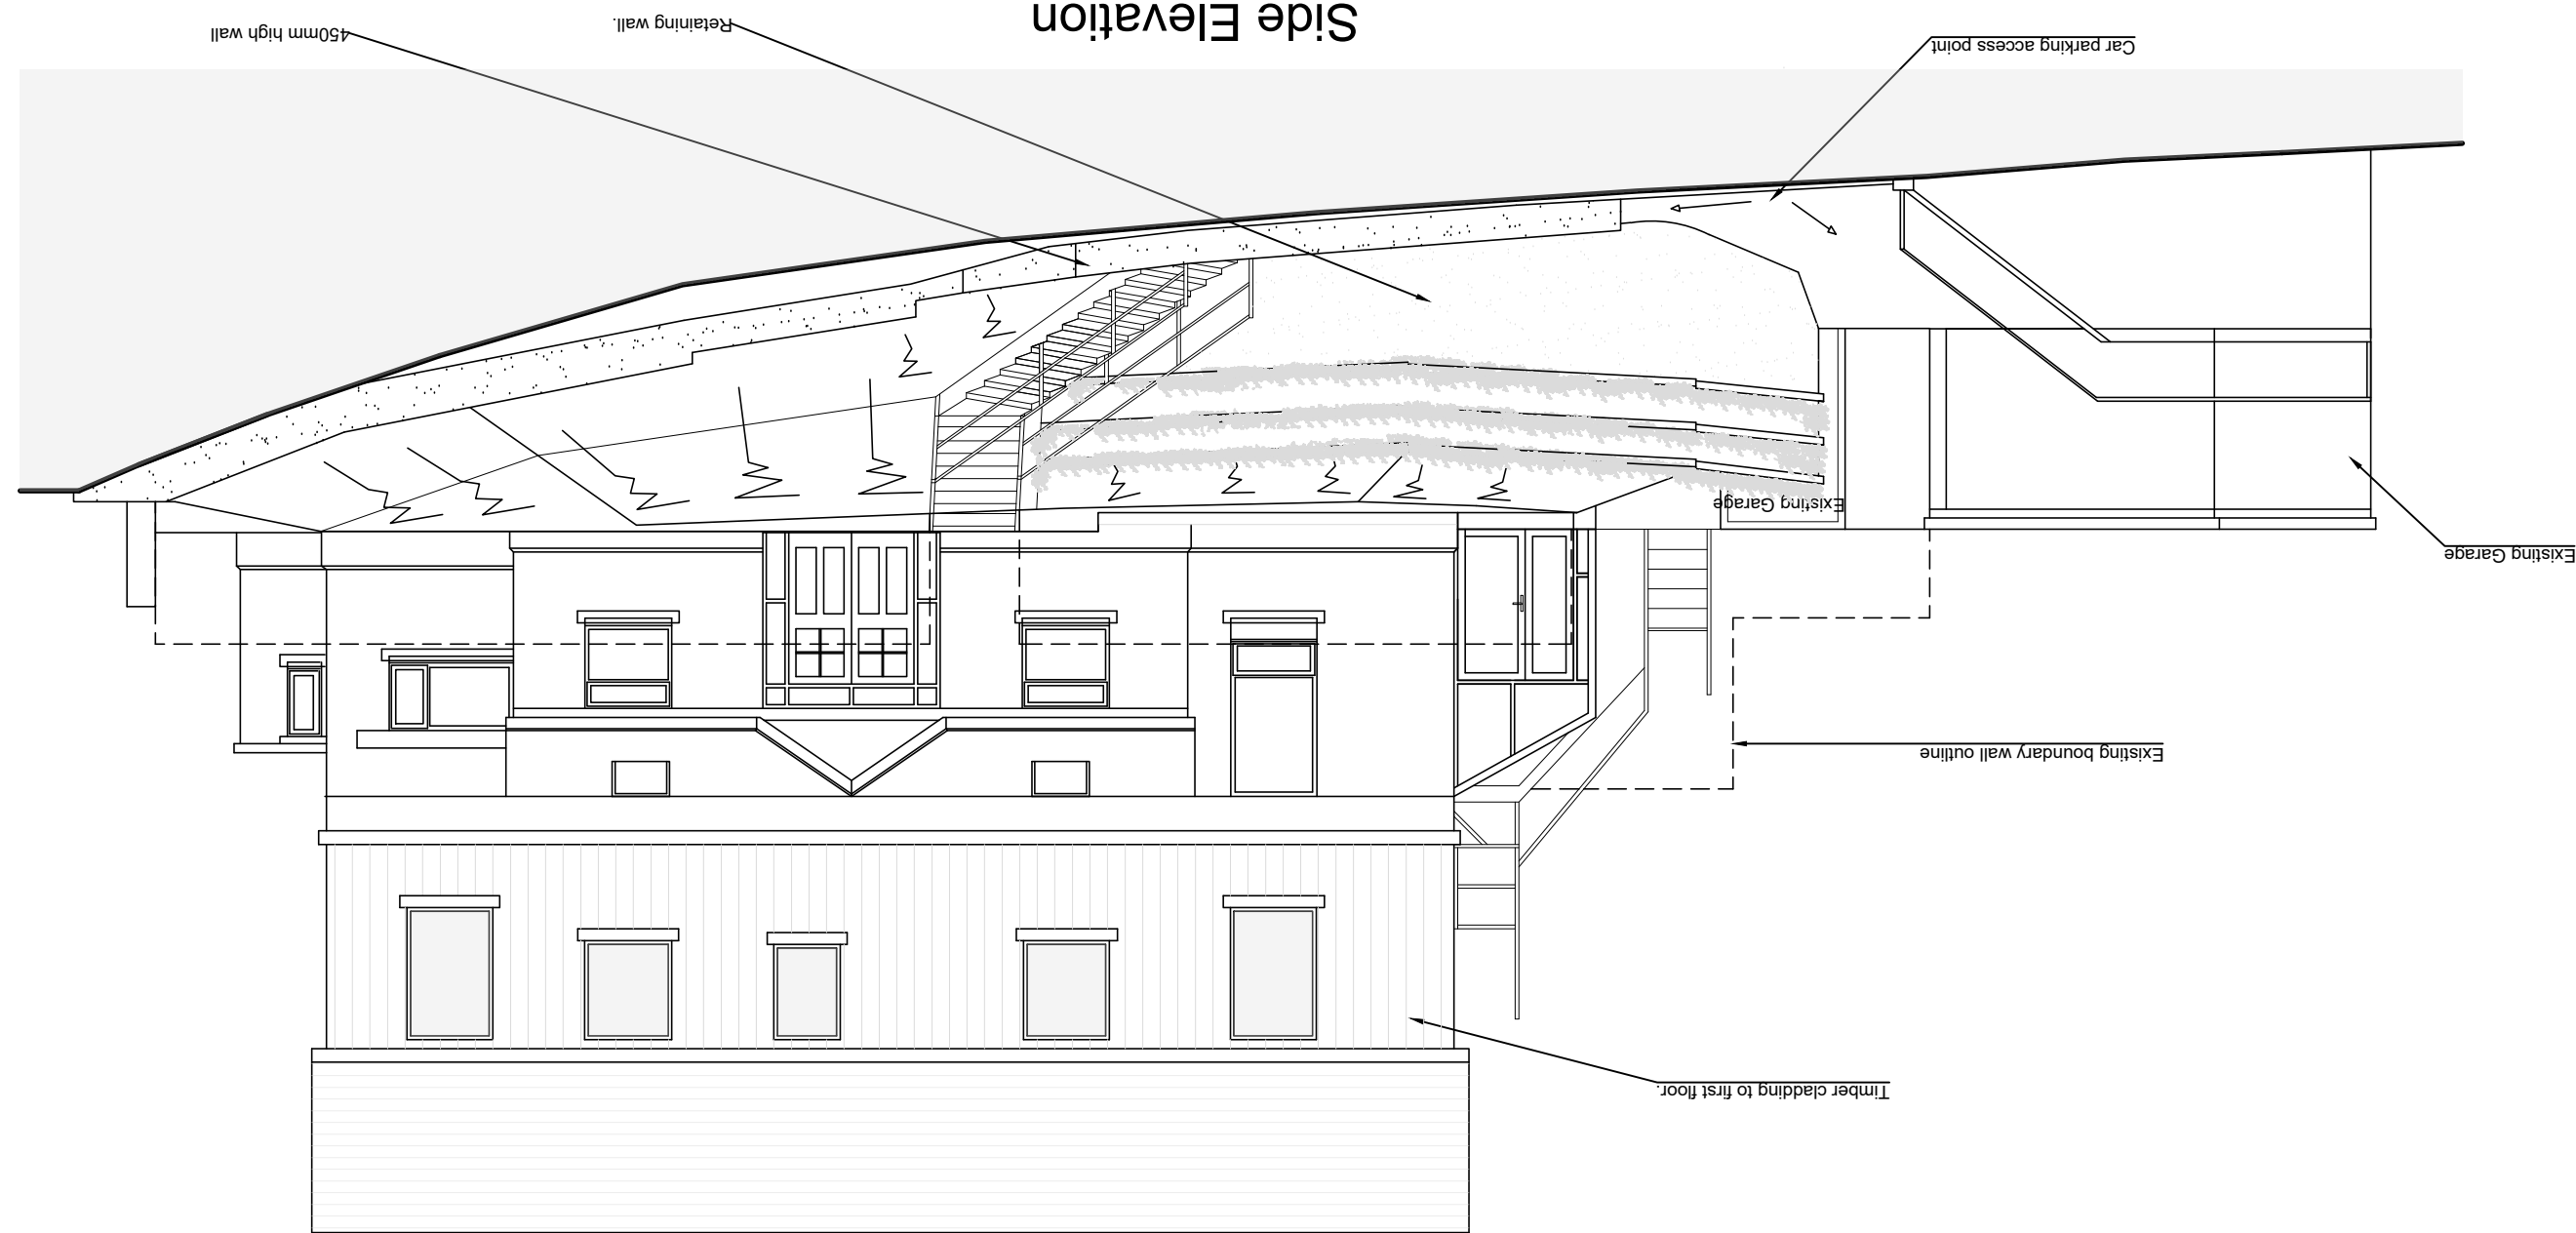

PLANNING NOTES

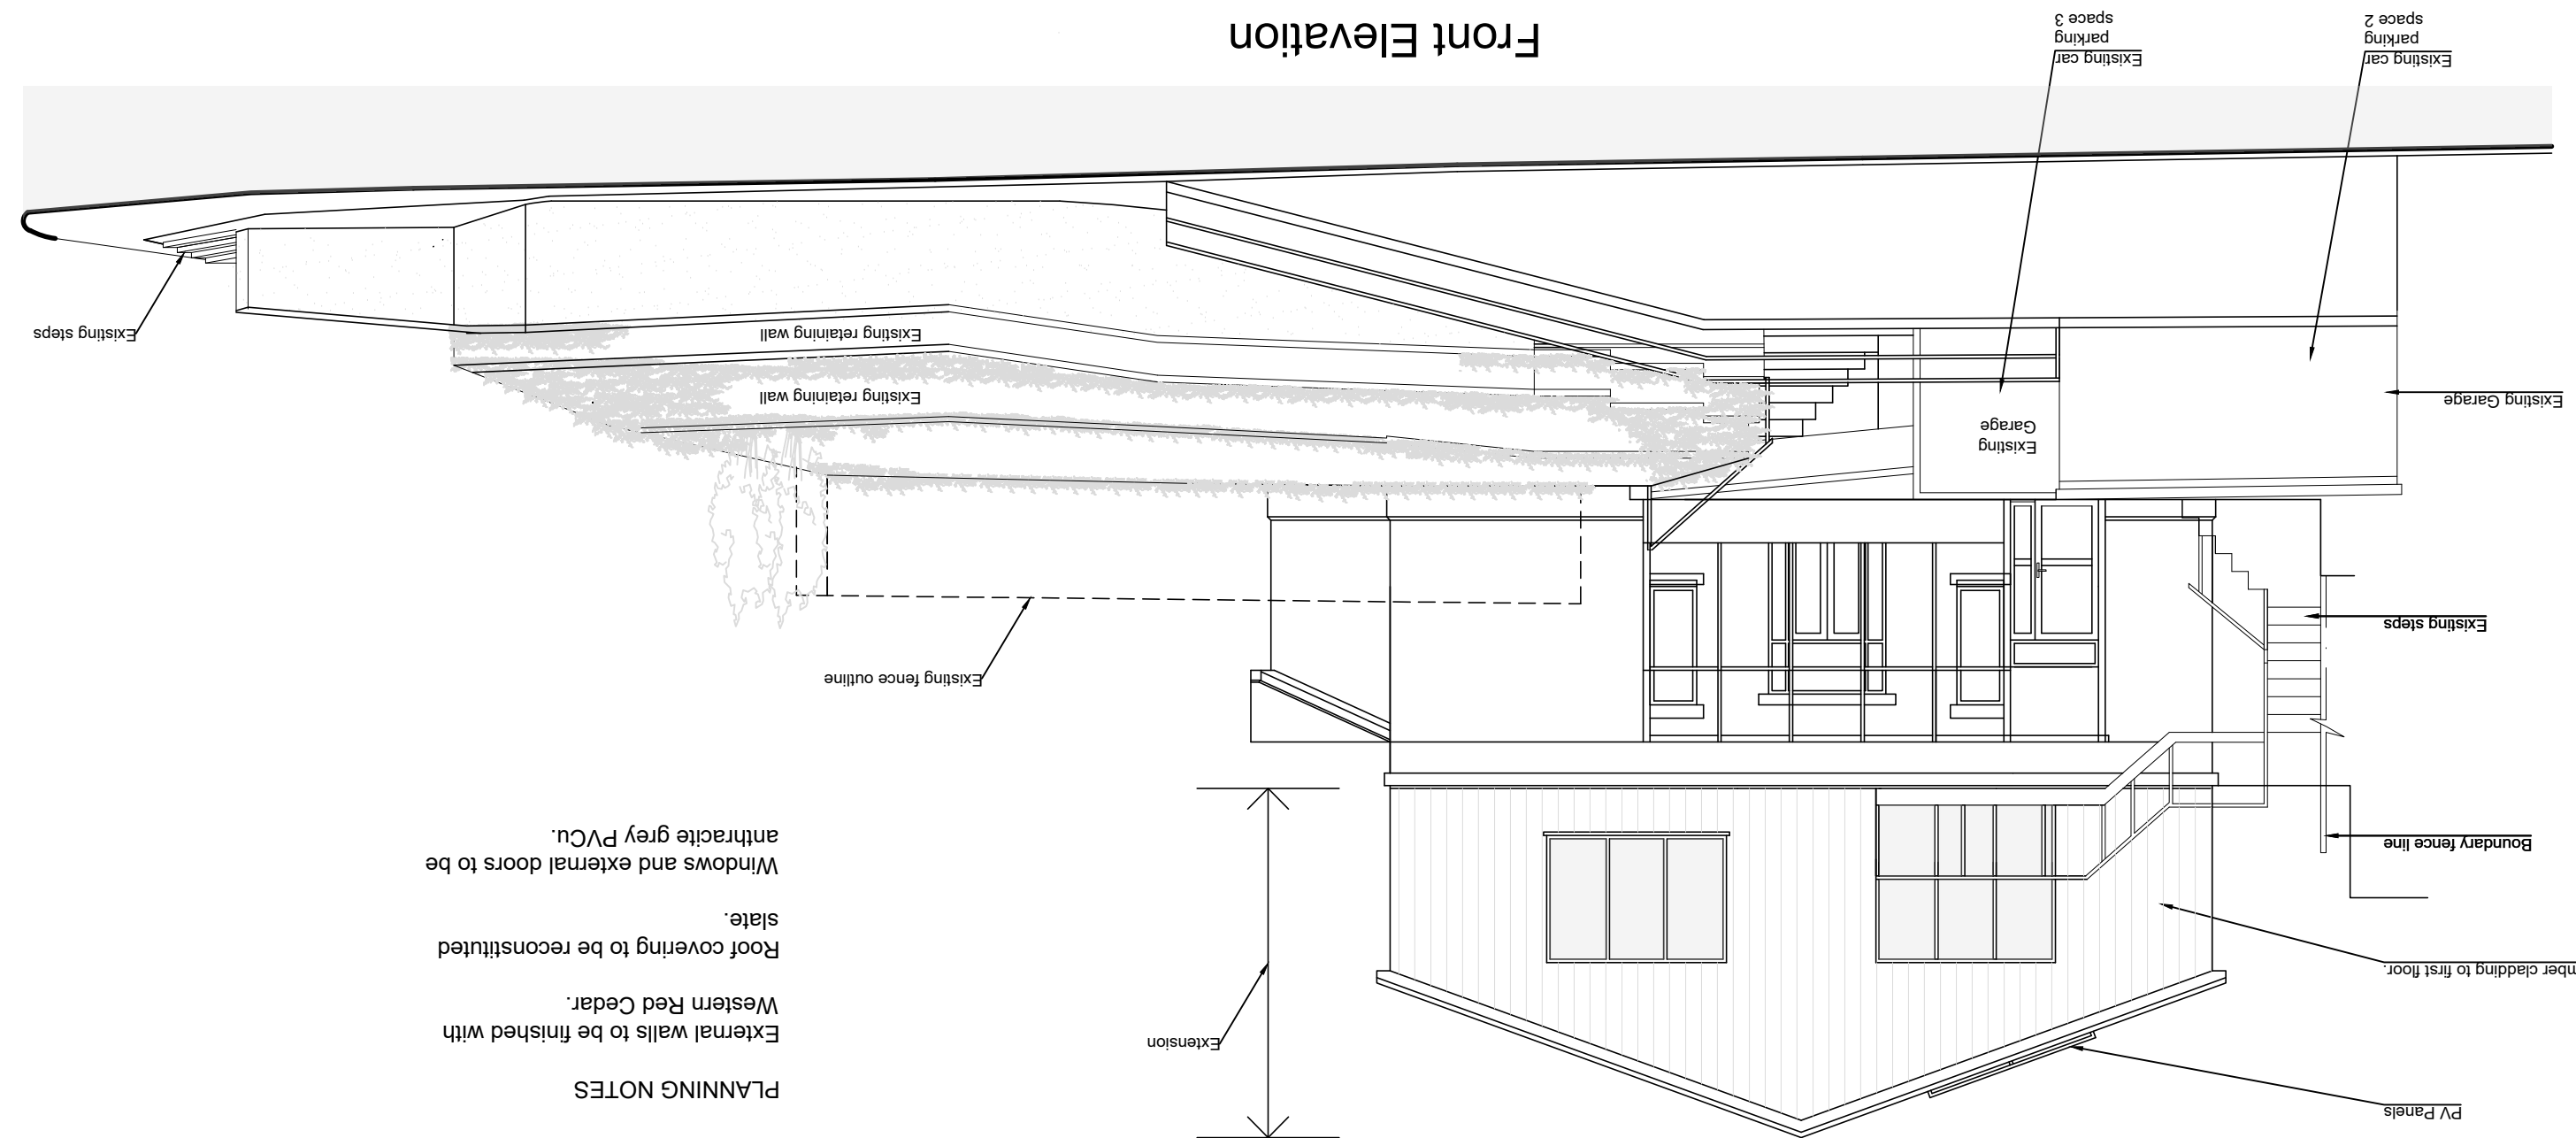

Front Elevation

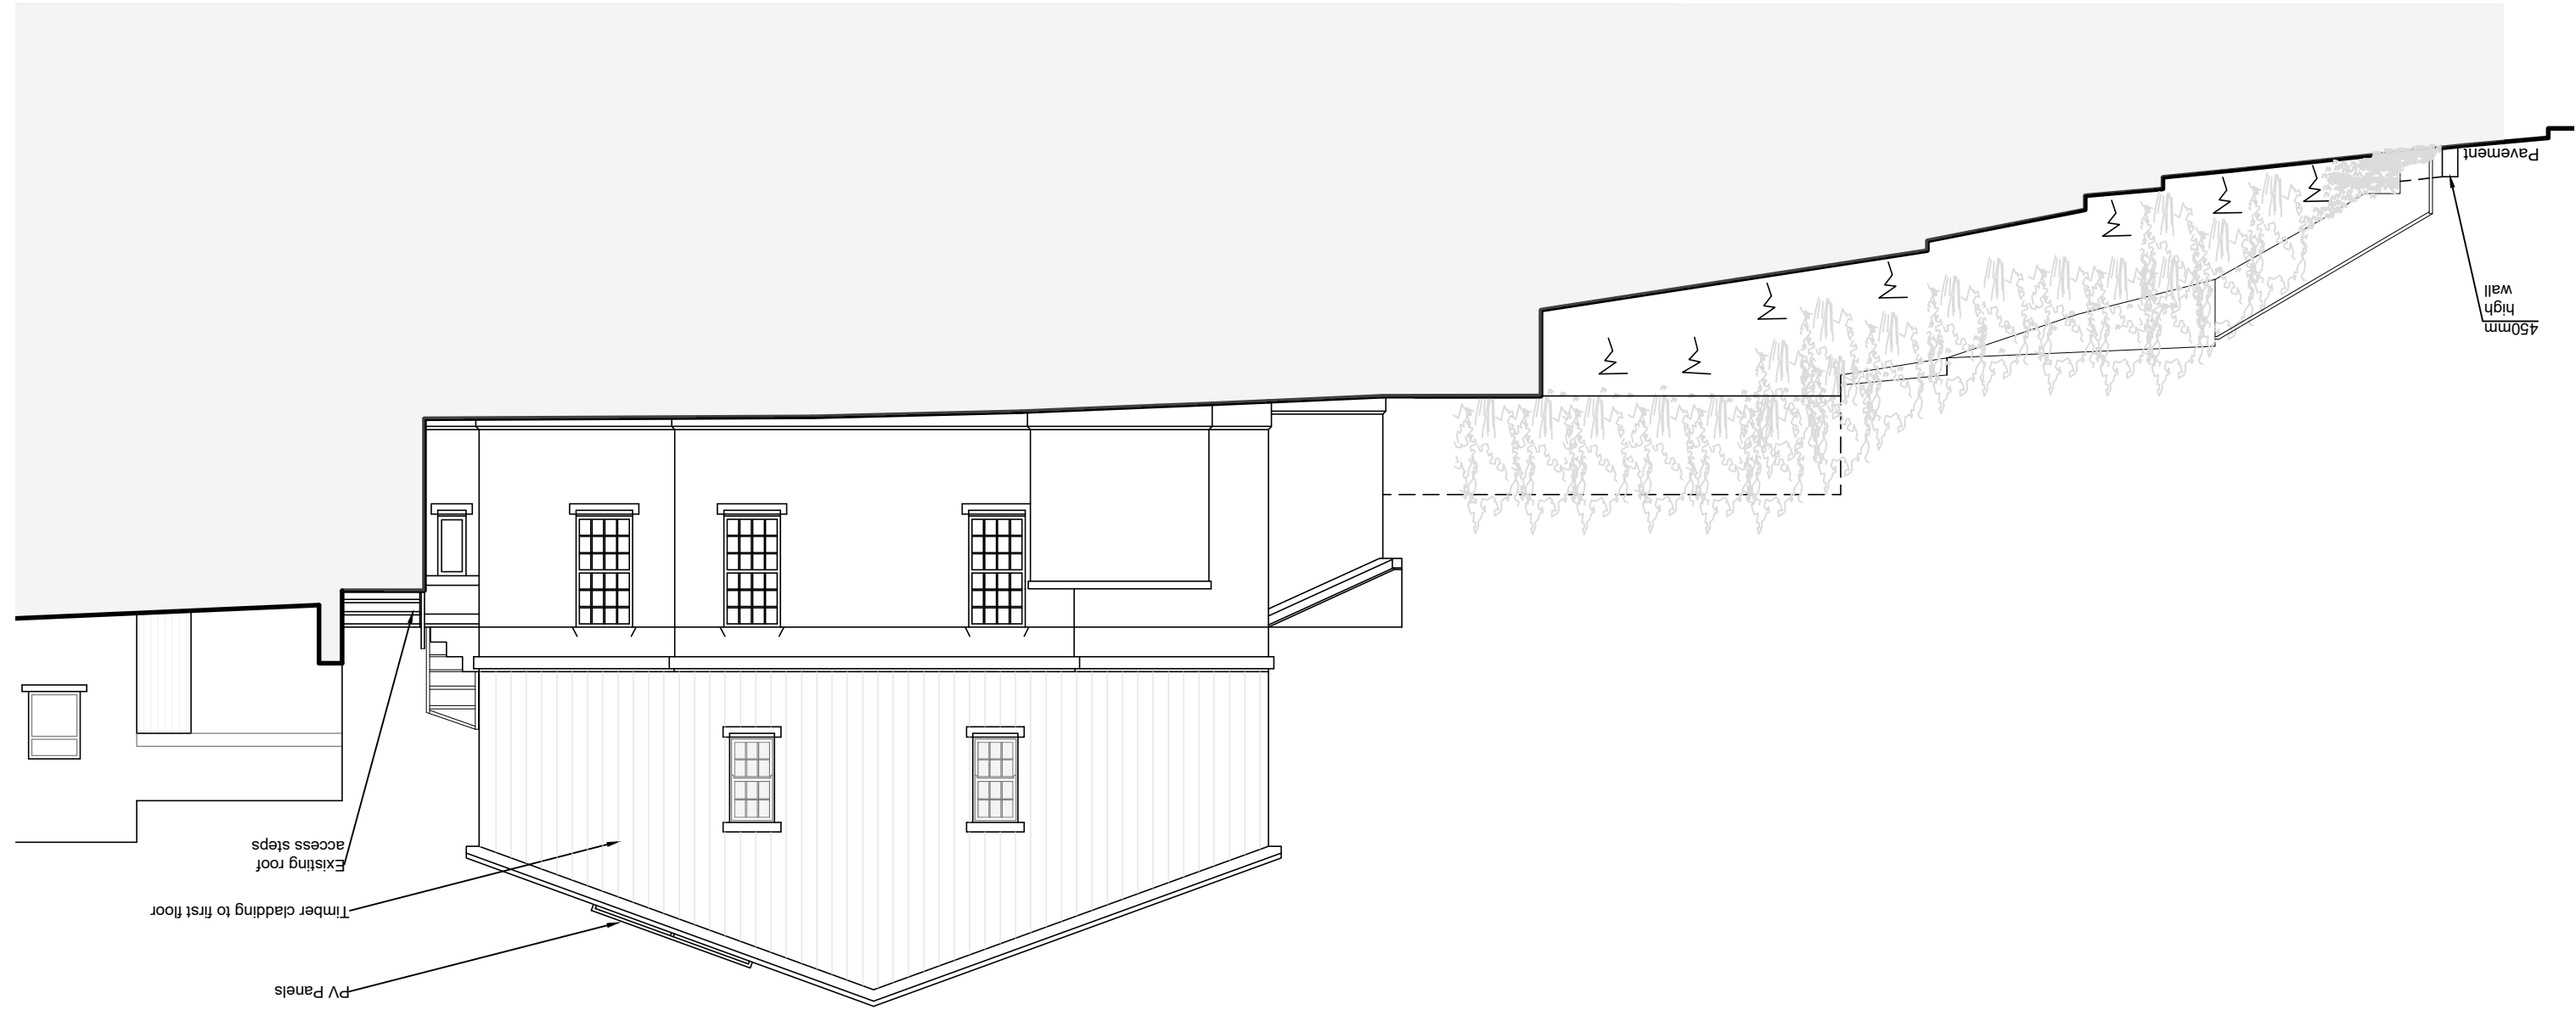

Rear Elevation

	PENSAE STAGEDISIGNS ARCHITECTURE - INTERIORS 39 ST. JAMES'S CRESCENT, SWANSEA, SA1 0BTELE: (01792) 644038 FAX: (01792) 64446 E MAIL: design@pwsgriffiths-ribba.com						
	HJW GRIFFITHS DIEDRICH RIBA CHARTERED ARCHITECTS LTD						
DATE:	May/June 2019	CHECKED:	SCALE:	1:100	A1	DRWG. NO. HG-17-09.05	REV.
CLIENT Mr H. Griffiths Carmel Chapel, Bryn, Port Talbot	JOB TITLE Proposed Flat Conversion, Carmel Chapel, Bryn, Port Talbot	BRWG. TITLE Proposed Elevations & Sections					