


This drawing is copyright
NOTE: All dimensions to be checked on
site and not scaled from the drawing.

PENNAR STAFFORD HUW GRIFFITHS CHARTERED ARCHITECT ARCHITECTURE - INTERIORS		39 ST. JAMES' CRESCENT, SWANSEA, SA1 6DRTEL. (01792) 644038 FAX. (01792) 645446 E MAIL. design@huwggriffiths-rba.com	
CLIENT Mr H. Griffiths Carmel Chapel, Bryn, Port Talbot		DATE August 2019	
JOB TITLE Proposed Flat Conversion, Carmel Chapel, Bryn, Port Talbot		SCALE 1:100	
DRAWING TITLE Existing & Proposed Street Scene Elevation - Bryngymnos Street		DRAWING NO HG-17.09.06	
REV.		A1	

Proposed Street Scene Elevation - Bryngymnos Street

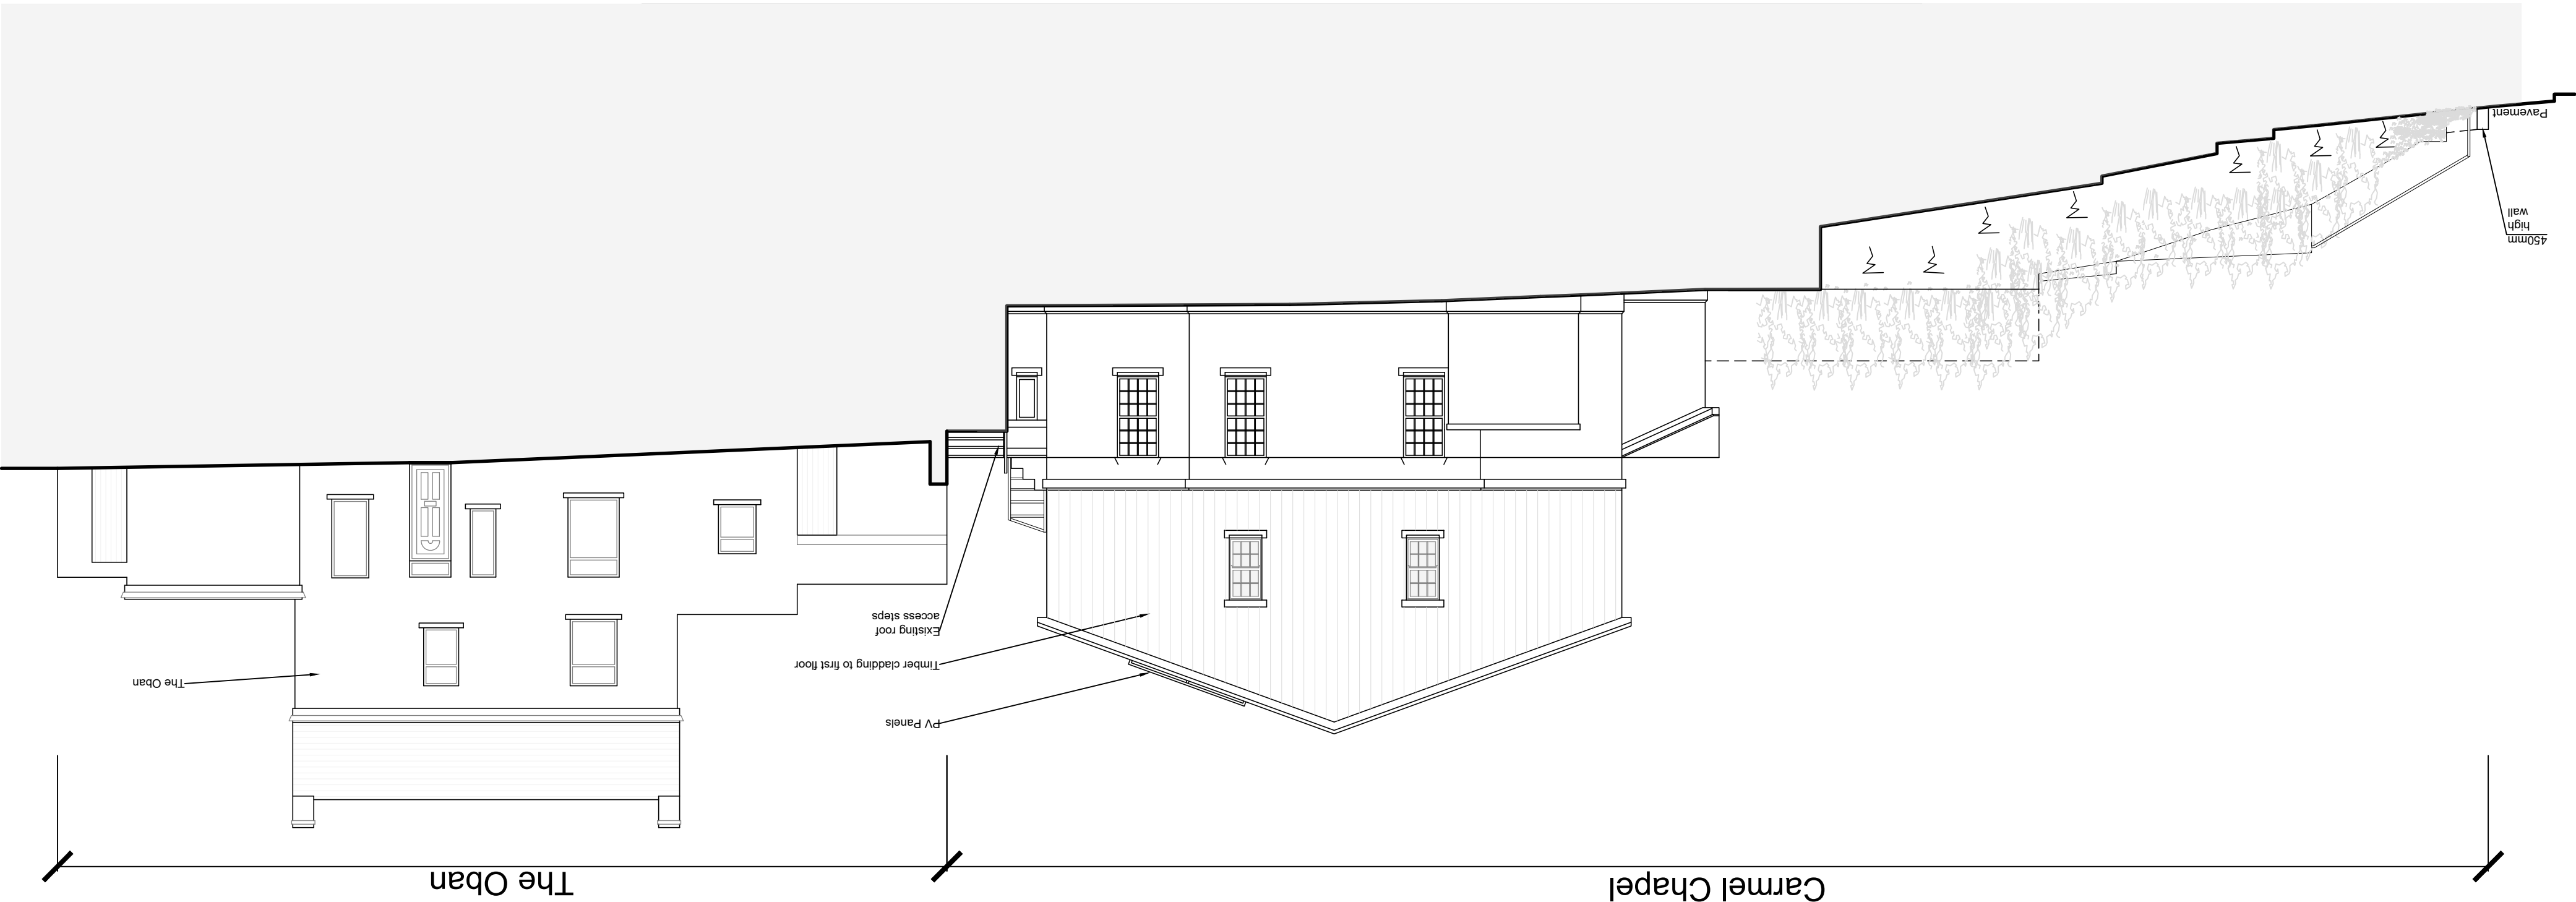

Existing Street Scene Elevation - Bryngymnos Street

