


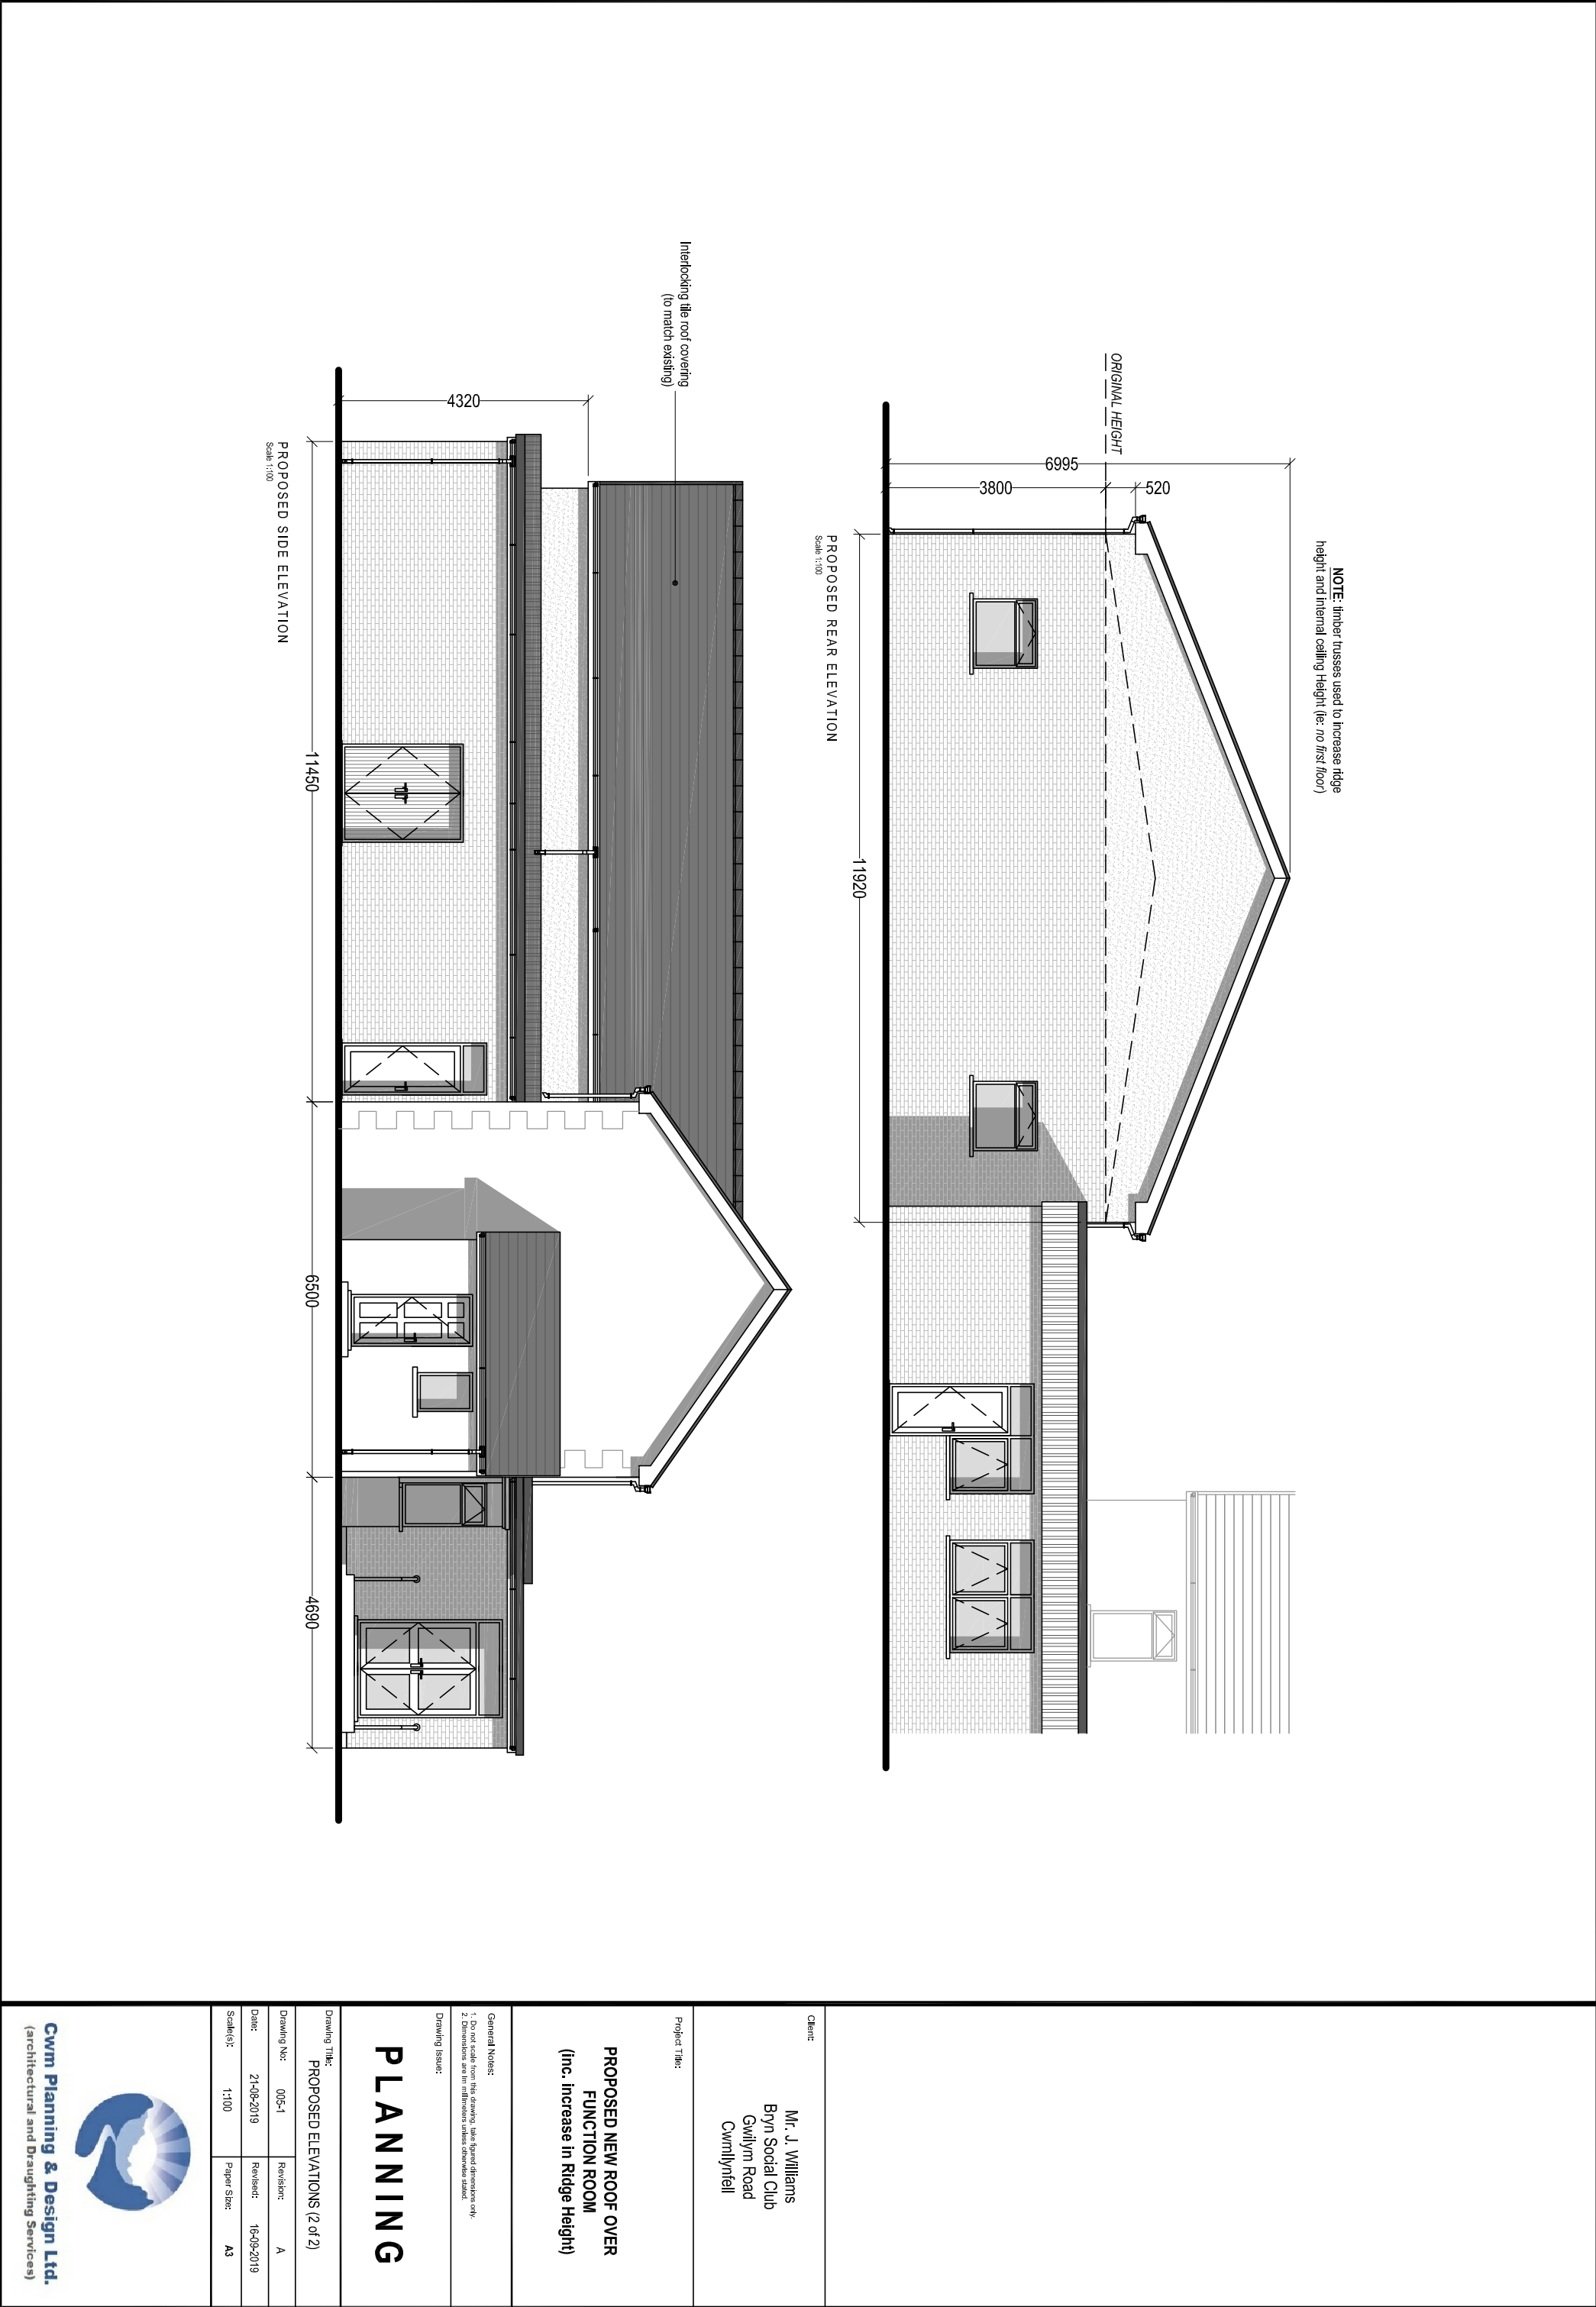

Client:

Mr. J. Williams
Bryn Social Club
Gwilym Road
Cwmllwynfell

Project Title:

**PROPOSED NEW ROOF OVER
FUNCTION ROOM
(inc. increase in Ridge Height)**

General Notes:

1. Do not scale from this drawing. Take figured dimensions only.
2. Dimensions are in millimetres unless otherwise stated.

Drawing Issues:

PLANNING

Drawing Title: PROPOSED ELEVATIONS (2 of 2)			
Drawing No:	005-1	Revision:	A
Date:	21-08-2019	Revised:	16-09-2019
Scale(s):	1:100	Paper Size:	A3

