



17 SEP 2019

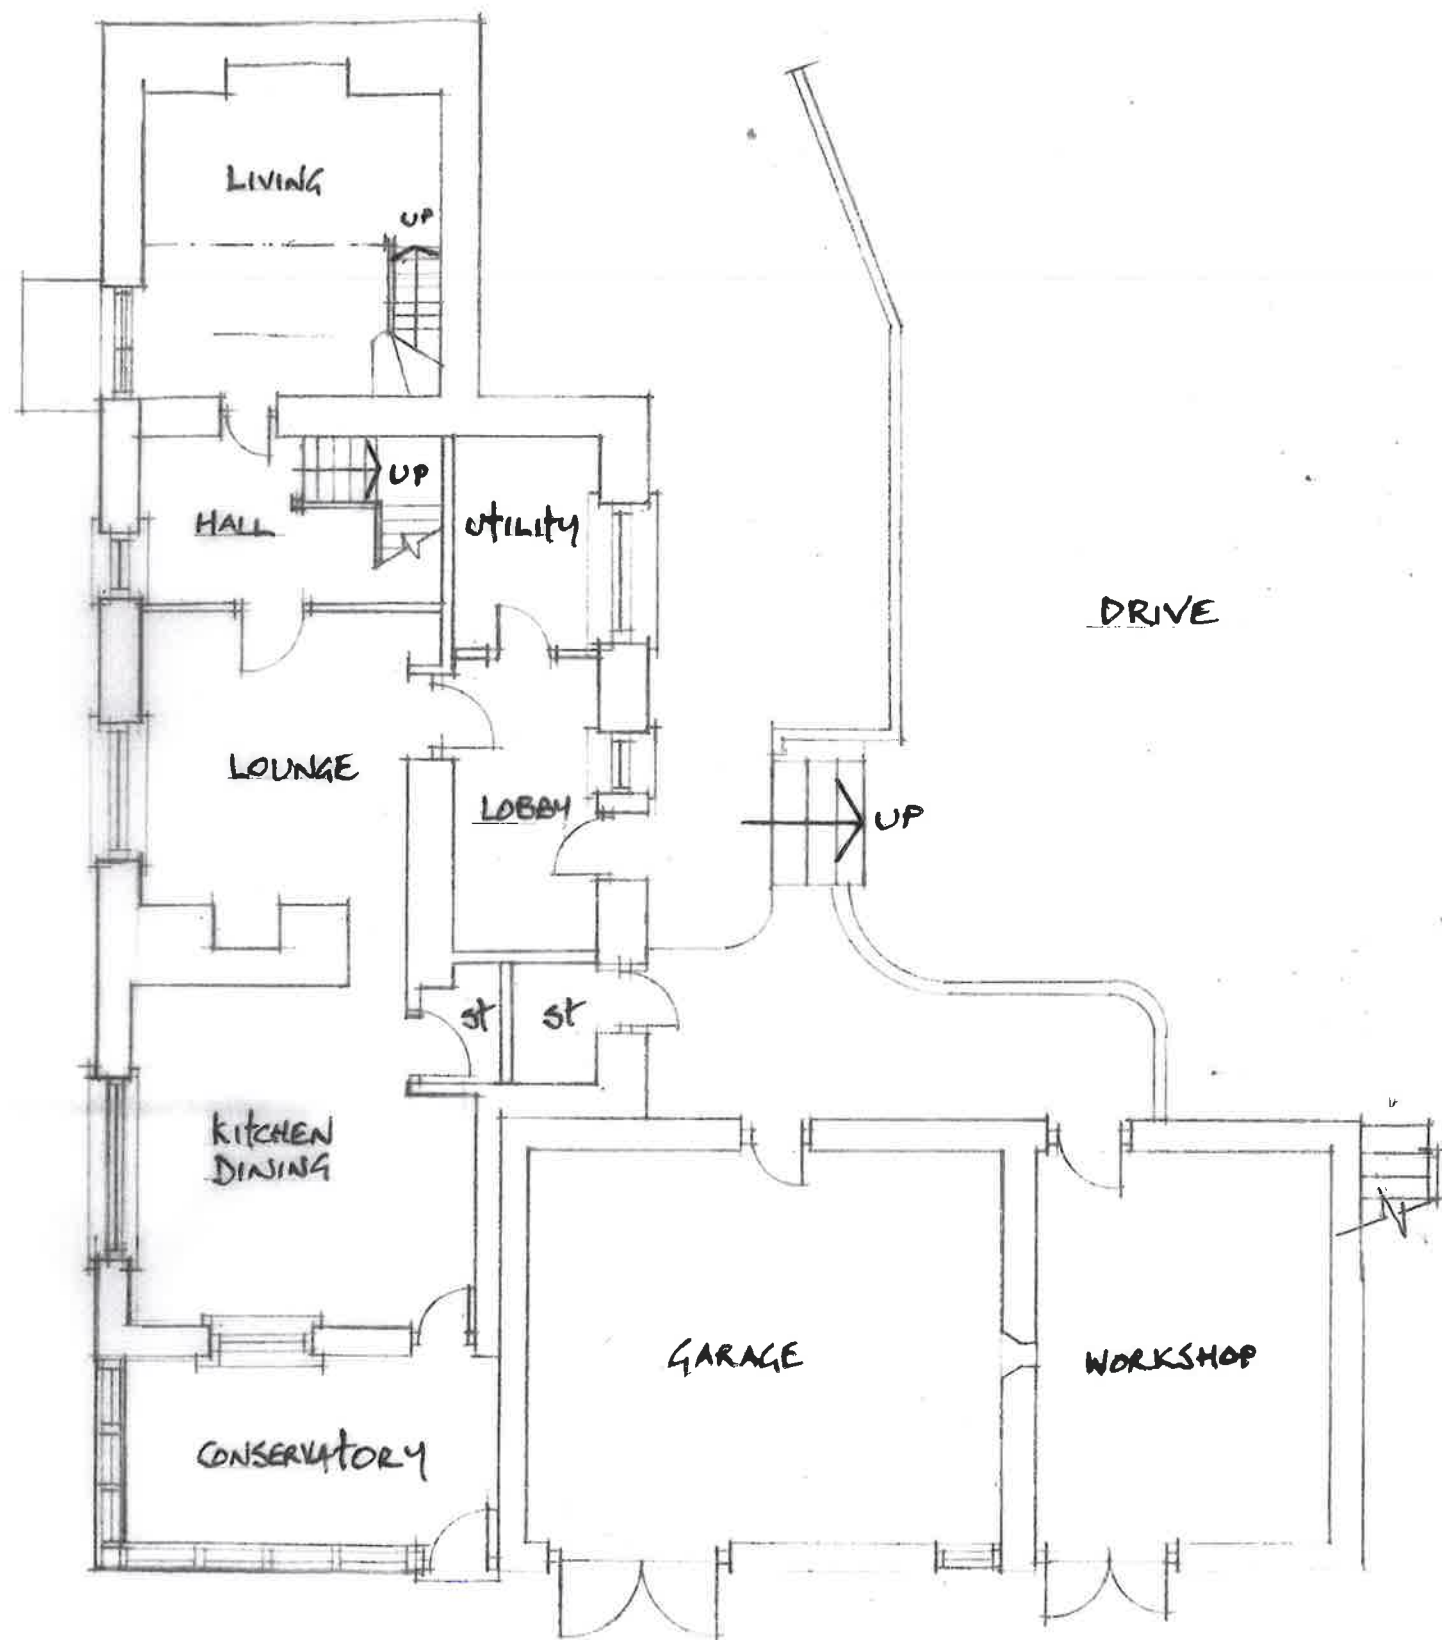

GROUND FLOOR

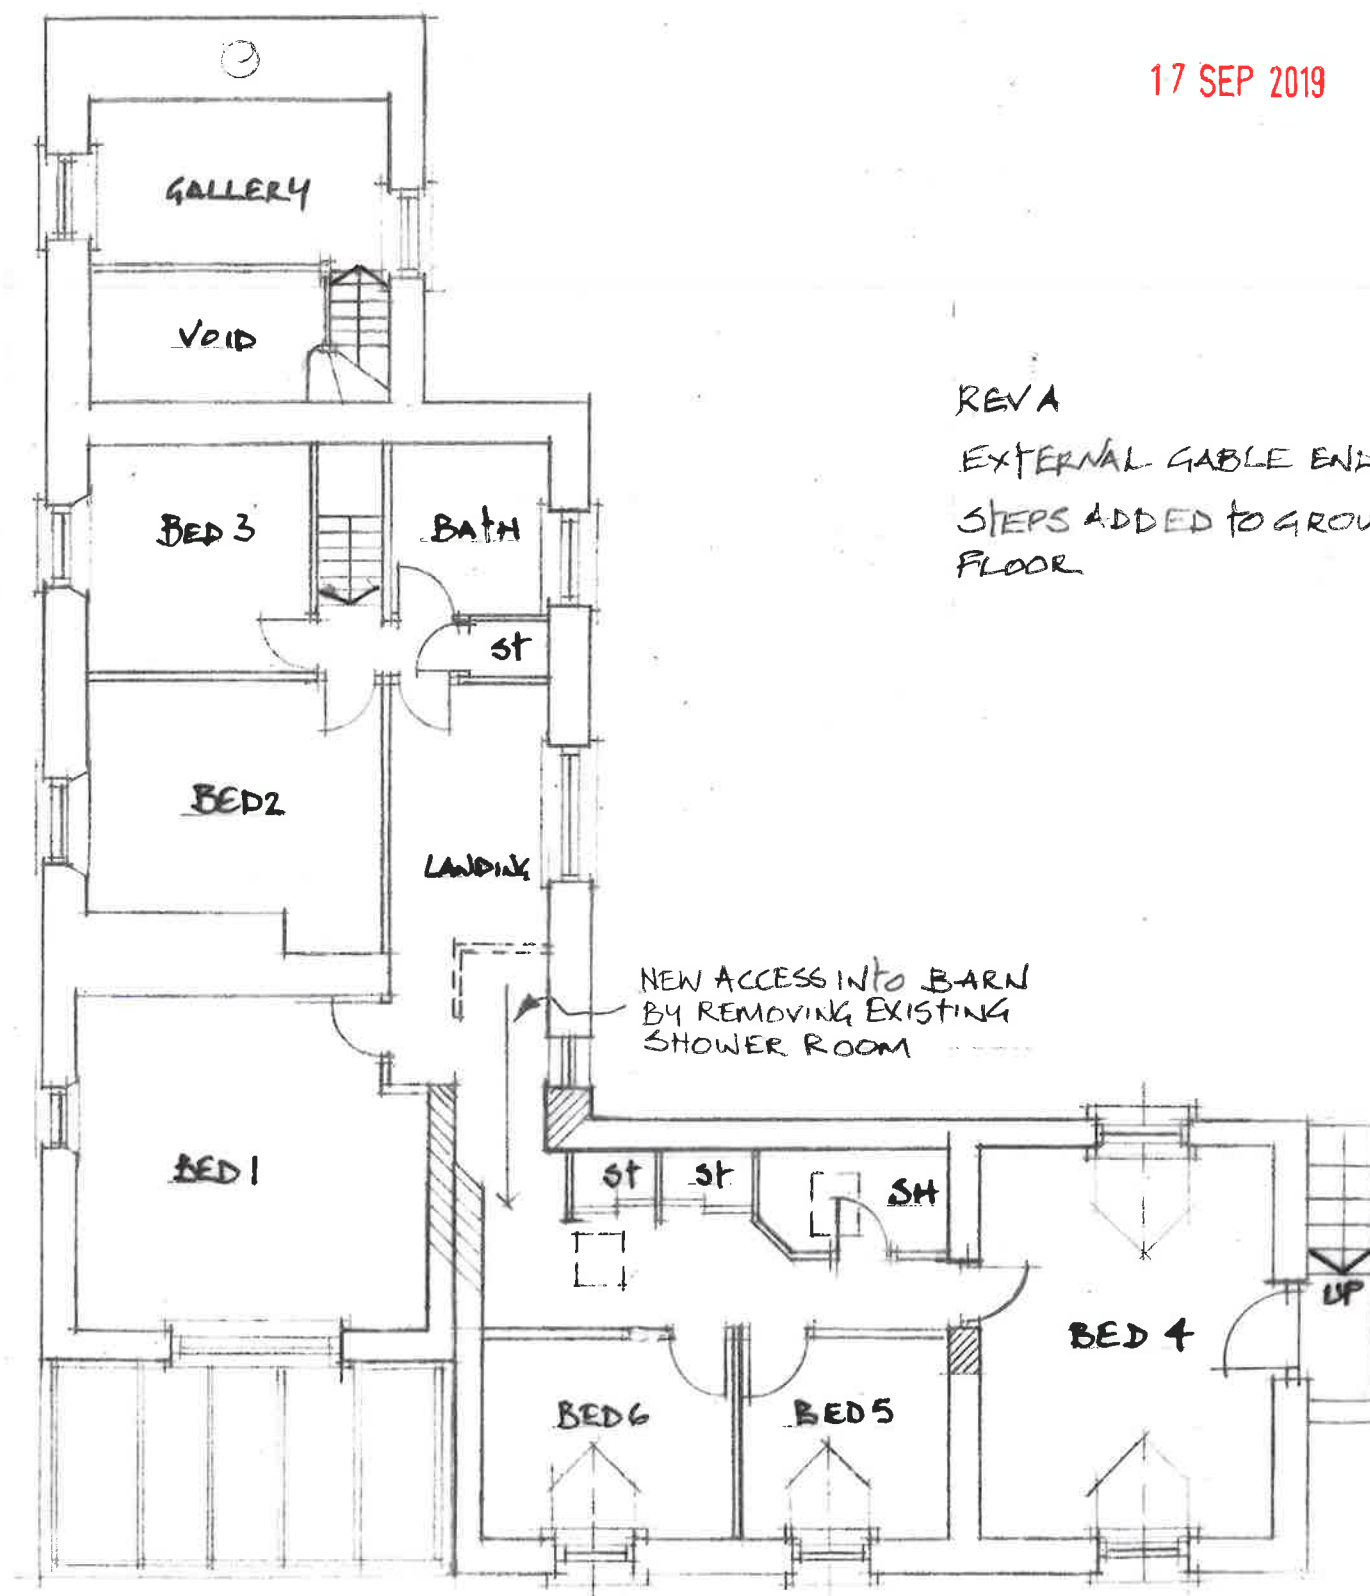

FIRST FLOOR

REVA
EXTERNAL GABLE END
STEPS ADDED TO GROUND
FLOOR