


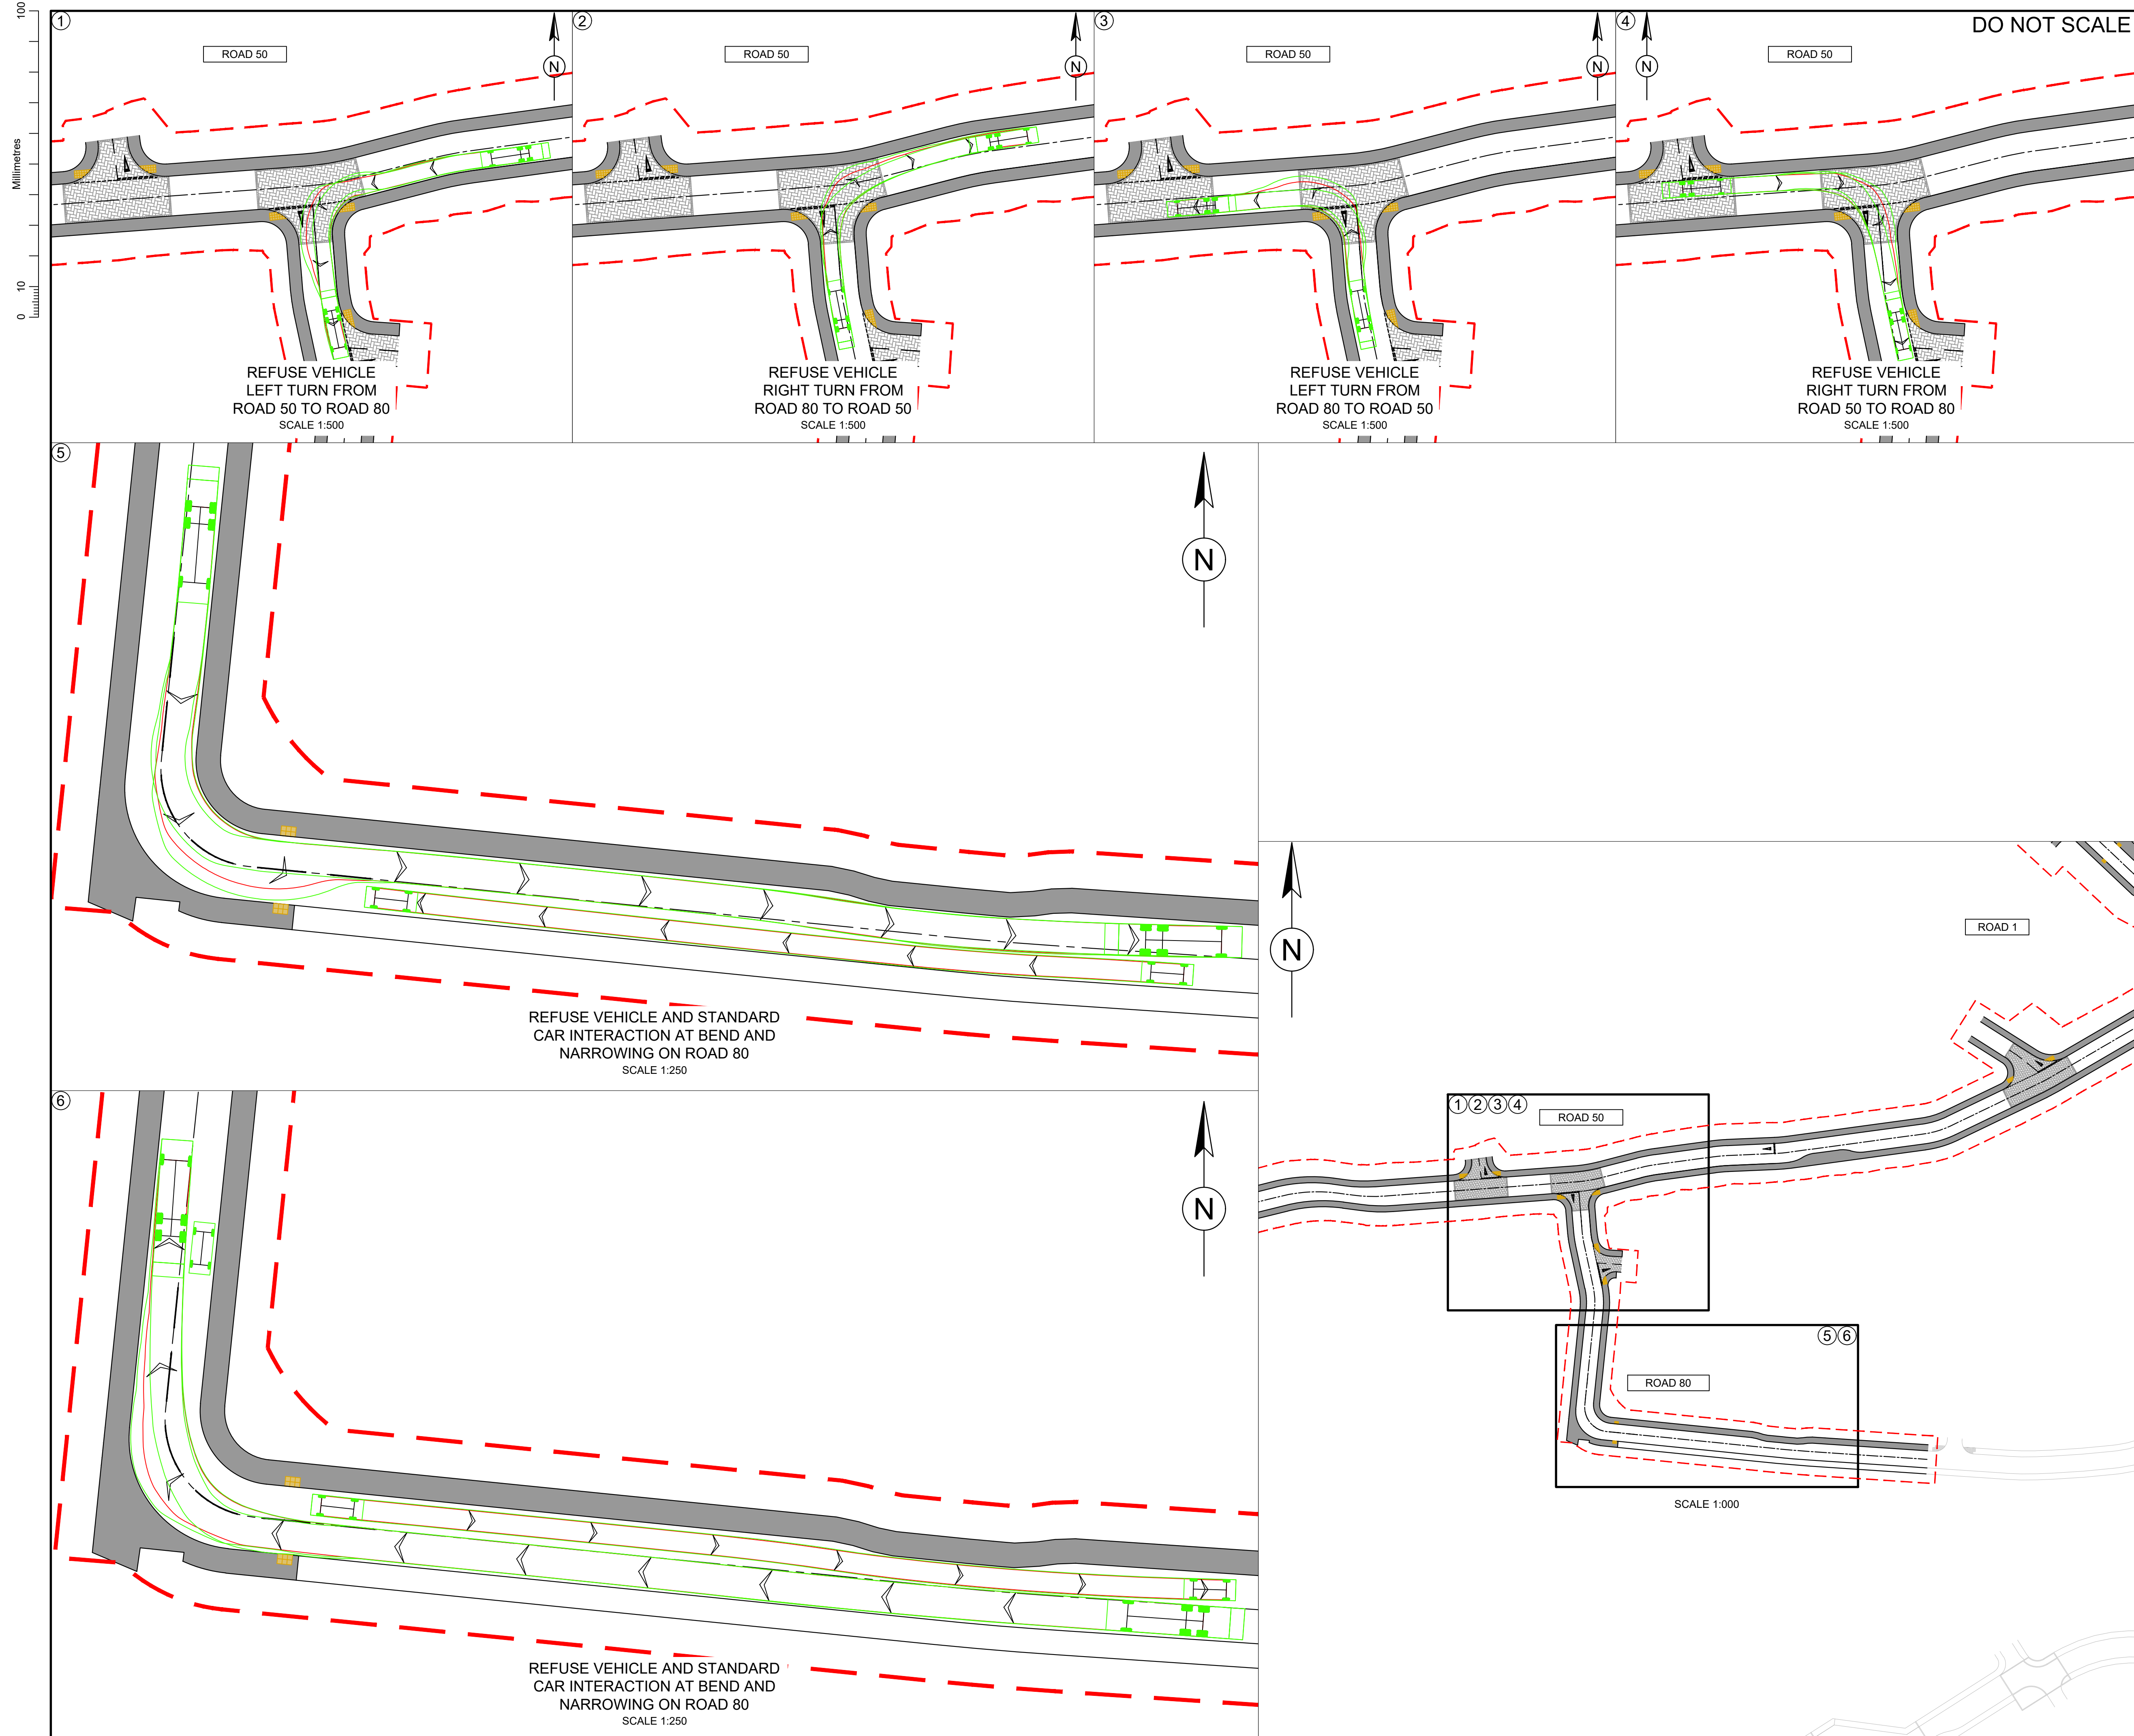

SAFETY, HEALTH AND ENVIRONMENTAL INFORMATION

In addition to the hazards/risks normally associated with the types of work detailed on this drawing, note the following:

CONSTRUCTION

WORKING ADJACENT TO ASBESTOS, OPERATIONAL SITE, BURIED STRUCTURES, NESTING BIRDS, DEEP EXCAVATION, CONTAMINATION OF SSSI, NEARBY RESIDENTIAL PROPERTIES, BURIED ELECTRICITY CABLE, BURIED GAS MAINS, PRESSURE PIPES, OPEN HOLES, ROCK FACE, HAZARDOUS SUBSTANCES, CONTAMINATED GROUND AND GROUNDWATER

MAINTENANCE/CLEANING

WORKING ADJACENT TO ASBESTOS, OPERATIONAL SITE, BURIED STRUCTURES, NESTING BIRDS, DEEP EXCAVATION, CONTAMINATION OF SSSI, NEARBY RESIDENTIAL PROPERTIES, BURIED ELECTRICITY CABLE, BURIED GAS MAINS, PRESSURE PIPES, OPEN HOLES, ROCK FACE, HAZARDOUS SUBSTANCES, CONTAMINATED GROUND AND GROUNDWATER

DECOMMISSIONING/DEMOLITION

WORKING ADJACENT TO ASBESTOS, OPERATIONAL SITE, BURIED STRUCTURES, NESTING BIRDS, DEEP EXCAVATION, CONTAMINATION OF SSSI, NEARBY RESIDENTIAL PROPERTIES, BURIED ELECTRICITY CABLE, BURIED GAS MAINS, PRESSURE PIPES, OPEN HOLES, ROCK FACE, HAZARDOUS SUBSTANCES, CONTAMINATED GROUND AND GROUNDWATER

It is assumed that all works will be carried out by a competent contractor working, where appropriate, to an approved method statement

DRAWING NOTES:

1. THIS DRAWING & THE DESIGN DEPICTED ARE COPYRIGHT OF ATKINS AND MAY NOT BE REPRODUCED OR AMENDED EXCEPT BY WRITTEN PERMISSION. NO LIABILITY WILL BE ACCEPTED FOR AMENDMENTS MADE BY OTHER PERSONS.

11.2

Phoenix 2 Duo (P2-15W with Elite 6x4 chassis)

Overall Length 11.200m

Overall Width 2.530m

Overall Body Height 3.751m

Min Body Ground Clearance 0.304m

Track Width 2.500m

Lock to lock time 4.00s

Kerb to Kerb Turning Radius 9.500m

4.223

DB32 Private Car

Overall Length 4.223m

Overall Width 1.715m

Overall Body Height 1.332m

Min Body Ground Clearance 0.233m

Max Track Width 1.629m

Lock to lock time 4.00s

Kerb to Kerb Turning Radius 5.780m

P01	29/07/19	FIRST ISSUE	HS	AGV	MJ
Rev.	Date	Description	By	Chk'd	App'd
Drawing Status			FOR INFORMATION		
			S2		
ATKINS			The Axis 10 Holiday Street Birmingham B1 1TF		
Copyright © Atkins Limited (2019)			Tel: +44 (0)1214 835000 Fax: +44 (0)1214 835252 www.atkinsglobal.com		
Client					
Project Title			COED DARCY		
Drawing Title			ROAD 50, 80 & 1 (CH 304-865) SWEEP PATH ANALYSIS (SHEET 2 OF 5)		
Scale	Designed	Drawn	Checked	Authorised	
AS SHOWN	HS	HS	AGV	MJ	
Original Size	Date	Date	Date	Date	
A1	16/07/19	16/07/19	24/07/19	26/07/19	
Drawing Number			Revision		
5041216-ATK-S38-NS-DR-C-4306			P01		

USER: SHUT719 Date: 29/07/19 15:55:01 Filename: P:\GB\MA\DE\DW\5041216_Coed Darcy\DWG_DWG\5041216-ATK-S38-NS-DR-C-4306 - Road 50, 80, 1 (CH304-865) - Sweep path analysis (Sheet 2 of 5).dwg