


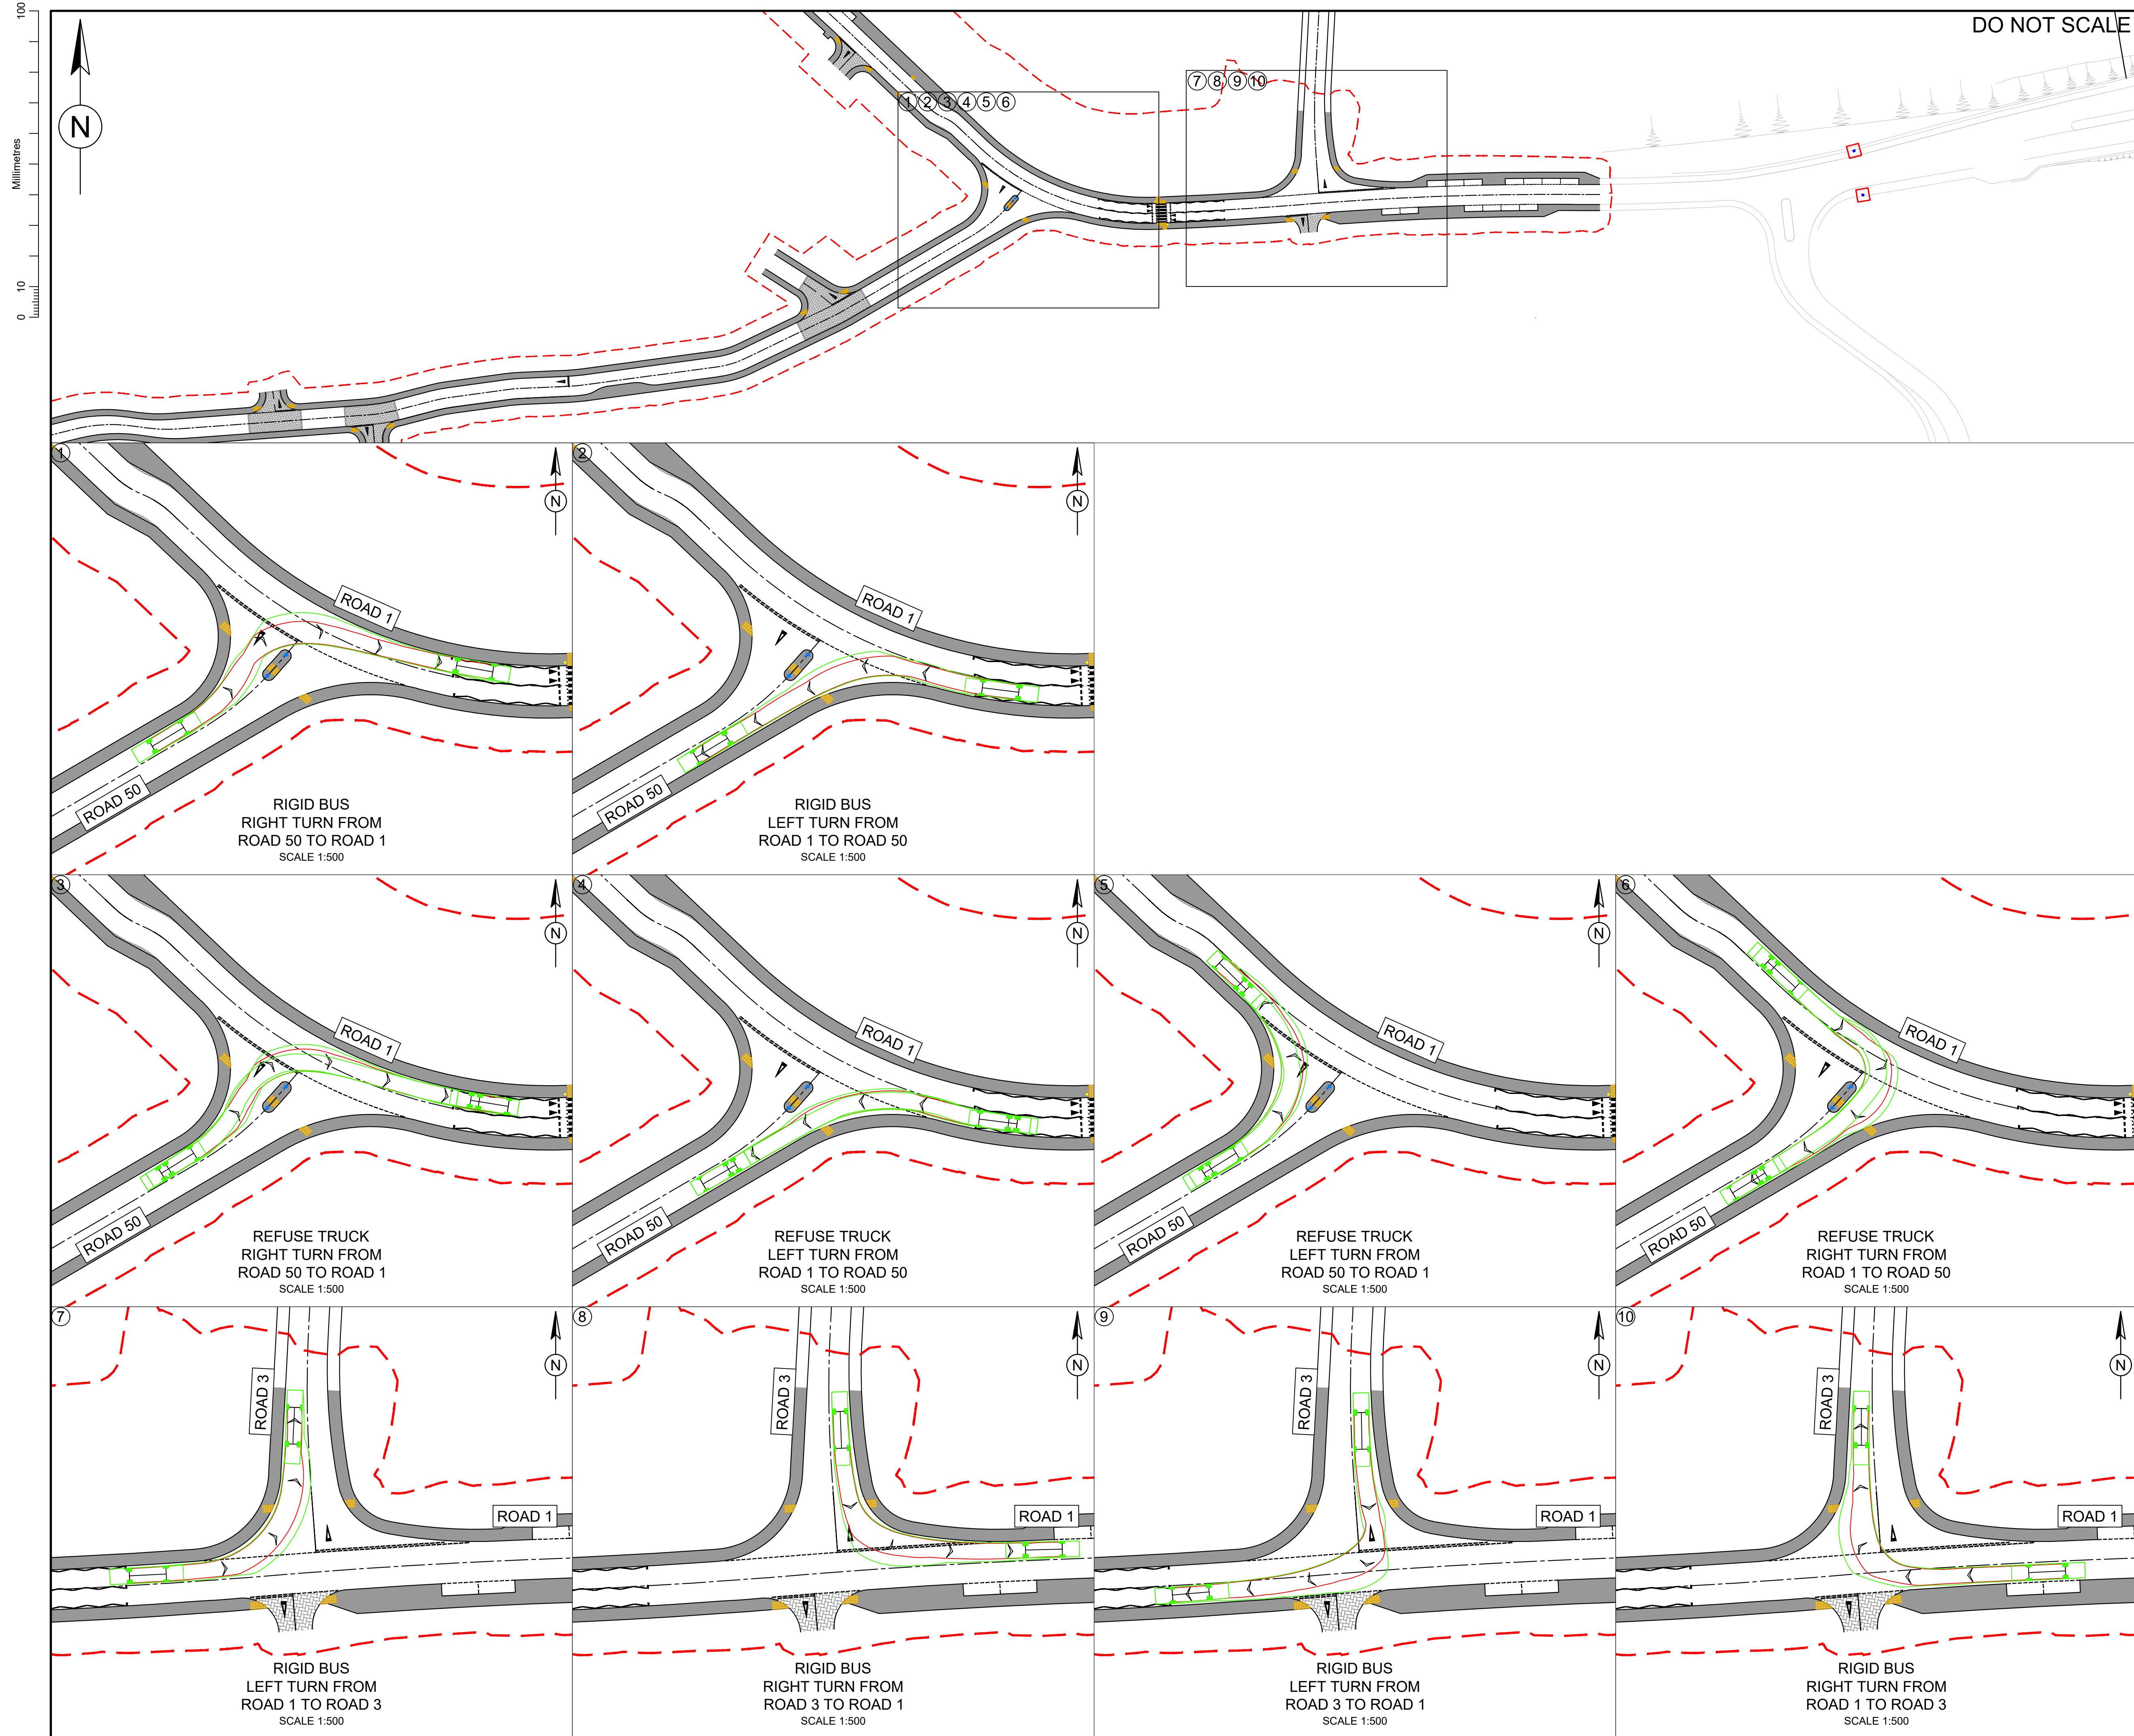

SAFETY, HEALTH AND ENVIRONMENTAL INFORMATION

In addition to the hazards/risks normally associated with the types of work detailed on this drawing, note the following:

CONSTRUCTION

WORKING ADJACENT TO ASBESTOS, OPERATIONAL SITE, BURIED STRUCTURES, NESTING BIRDS, DEEP EXCAVATION, CONTAMINATION OF SSSI, NEARBY RESIDENTIAL PROPERTIES, BURIED ELECTRICITY CABLE, BURIED GAS MAINS, PRESSURE PIPES, OPEN HOLES, ROCK FACE, HAZARDOUS SUBSTANCES, CONTAMINATED GROUND AND GROUNDWATER

MAINTENANCE/CLEANING

WORKING ADJACENT TO ASBESTOS, OPERATIONAL SITE, BURIED STRUCTURES, NESTING BIRDS, DEEP EXCAVATION, CONTAMINATION OF SSSI, NEARBY RESIDENTIAL PROPERTIES, BURIED ELECTRICITY CABLE, BURIED GAS MAINS, PRESSURE PIPES, OPEN HOLES, ROCK FACE, HAZARDOUS SUBSTANCES, CONTAMINATED GROUND AND GROUNDWATER

DECOMMISSIONING/DEMOLITION

WORKING ADJACENT TO ASBESTOS, OPERATIONAL SITE, BURIED STRUCTURES, NESTING BIRDS, DEEP EXCAVATION, CONTAMINATION OF SSSI, NEARBY RESIDENTIAL PROPERTIES, BURIED ELECTRICITY CABLE, BURIED GAS MAINS, PRESSURE PIPES, OPEN HOLES, ROCK FACE, HAZARDOUS SUBSTANCES, CONTAMINATED GROUND AND GROUNDWATER

It is assumed that all works will be carried out by a competent contractor working, where appropriate, to an approved method statement

DRAWING NOTES:

1. THIS DRAWING & THE DESIGN DEPICTED ARE COPYRIGHT OF ATKINS AND MAY NOT BE REPRODUCED OR AMENDED EXCEPT BY WRITTEN PERMISSION. NO LIABILITY WILL BE ACCEPTED FOR AMENDMENTS MADE BY OTHER PERSONS.

'Standard' Rigid Bus

Overall Length	12.000m
Overall Width	2.550m
Overall Body Height	3.069m
Min Body Ground Clearance	0.309m
Track Width	2.350m
Lock to lock time	4.00s
Wall to Wall Turning Radius	10.771m

Phoenix 2 Duo (P2-15W with Elite 6x4 chassis)

Overall Length	11.200m
Overall Width	2.530m
Overall Body Height	3.751m
Min Body Ground Clearance	0.304m
Track Width	2.500m
Lock to lock time	4.00s
Kerb to Kerb Turning Radius	9.500m

P01	29/07/19	FIRST ISSUE	HS	AGV	MJ
Rev.	Date	Description	By	Chkd	App'd
Drawing Status			Suitability		
FOR INFORMATION			S2		
ATKINS		The Axis 10 Holiday Street Birmingham B1 1TF			
Copyright © Atkins Limited (2019)		Tel: +44 (0)1214 835000 Fax: +44 (0)1214 835252 www.atkinsglobal.com			
Client					
Project Title		COED DARCY			
Drawing Title		ROAD 50, 80 & 1 (CH 304-512) SWEEP PATH ANALYSIS (SHEET 3 OF 5)			
Scale	Designed	Drawn	Checked	Authorised	
AS SHOWN	HS	HS	AGV	MJ	
Original Size	Date	Date	Date	Date	Revision
A1	16/07/19	16/07/19	24/07/19	26/07/19	
Drawing Number					Revision
5041216-ATK-S38-NS-DR-C-4307					P01