


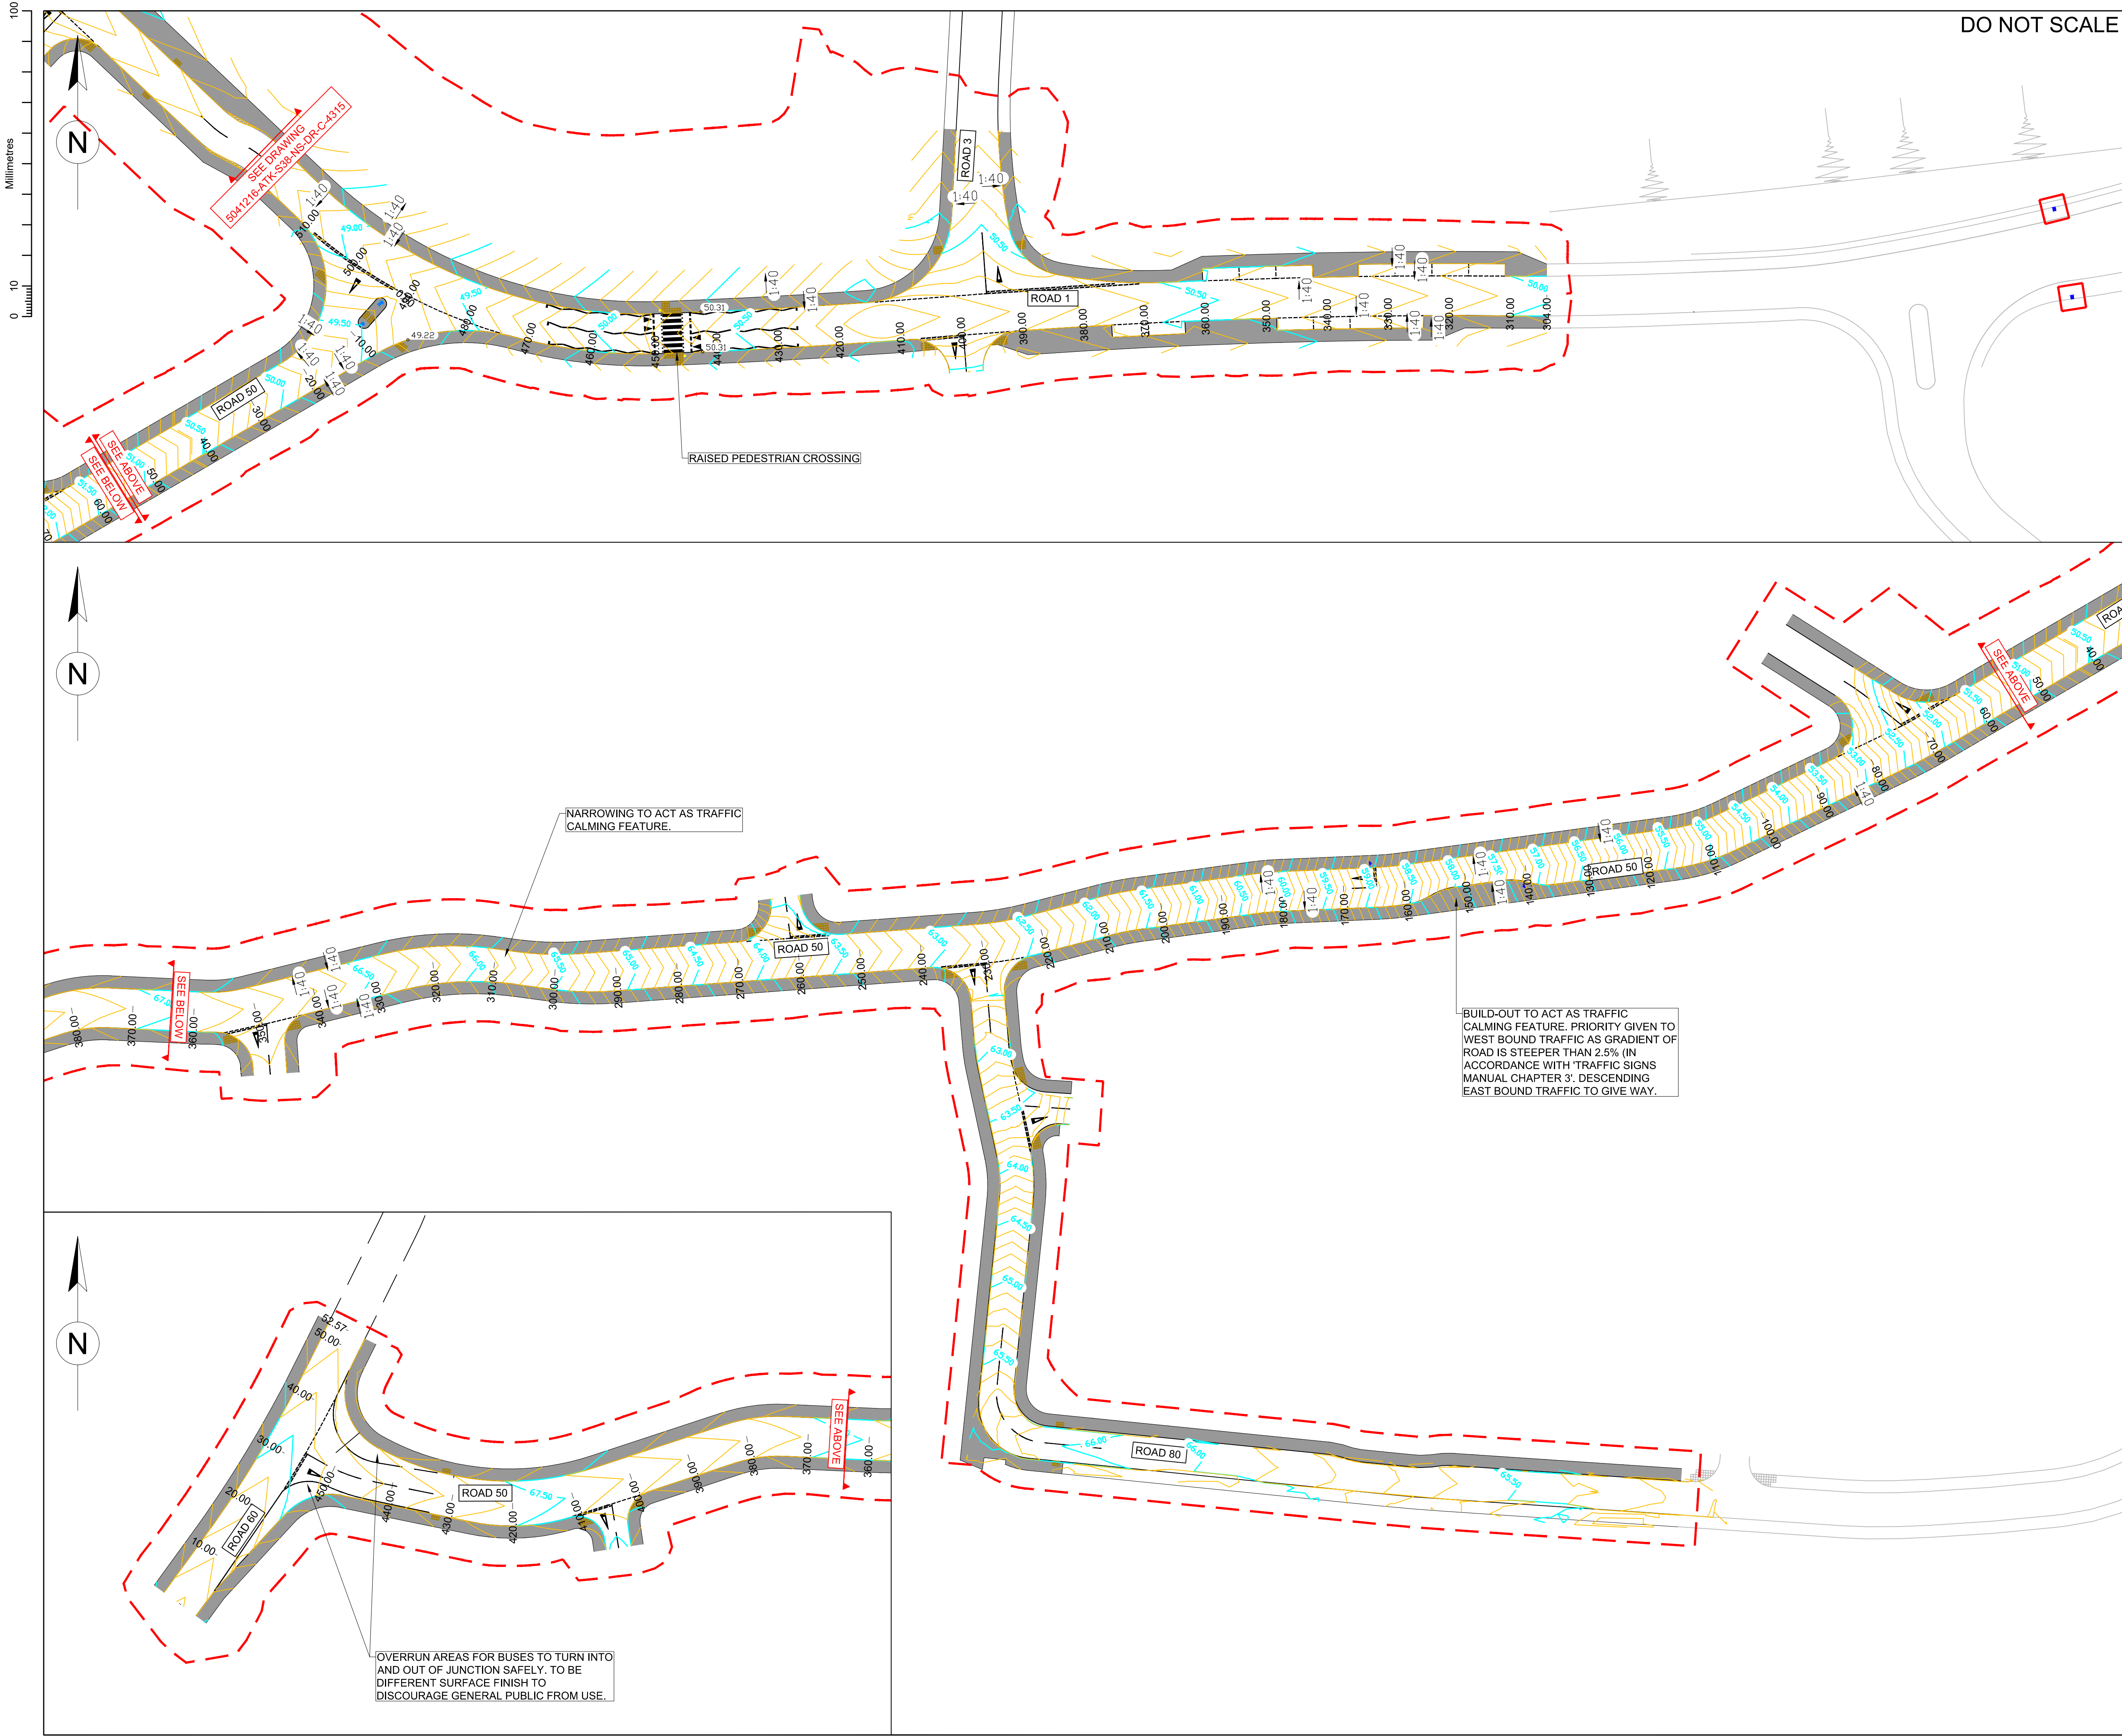

SAFETY, HEALTH AND ENVIRONMENTAL INFORMATION

In addition to the hazards/risks normally associated with the types of work detailed on this drawing, note the following:

CONSTRUCTION

WORKING ADJACENT TO ASBESTOS, OPERATIONAL SITE, BURIED STRUCTURES, NESTING BIRDS, DEEP EXCAVATION, CONTAMINATION OF SSSI, NEARBY RESIDENTIAL PROPERTIES, BURIED ELECTRICITY CABLE , BURIED GAS MAINS, PRESSURE PIPES, OPEN HOLES, ROCK FACE, HAZARDOUS SUBSTANCES, CONTAMINATED GROUND AND GROUNDWATER

MAINTENANCE/CLEANING

WORKING ADJACENT TO ASBESTOS, OPERATIONAL SITE, BURIED STRUCTURES, NESTING BIRDS, DEEP EXCAVATION, CONTAMINATION OF SSSI, NEARBY RESIDENTIAL PROPERTIES, BURIED ELECTRICITY CABLE , BURIED GAS MAINS, PRESSURE PIPES, OPEN HOLES, ROCK FACE, HAZARDOUS SUBSTANCES, CONTAMINATED GROUND AND GROUNDWATER

DECOMMISSIONING/DEMOLITION

WORKING ADJACENT TO ASBESTOS, OPERATIONAL SITE, BURIED STRUCTURES, NESTING BIRDS, DEEP EXCAVATION, CONTAMINATION OF SSSI, NEARBY RESIDENTIAL PROPERTIES, BURIED ELECTRICITY CABLE , BURIED GAS MAINS, PRESSURE PIPES, OPEN HOLES, ROCK FACE, HAZARDOUS SUBSTANCES, CONTAMINATED GROUND AND GROUNDWATER

It is assumed that all works will be carried out by a competent contractor working, where appropriate, to an approved method statement

DRAWING NOTES:

1. THIS DRAWING & THE DESIGN DEPICTED ARE COPYRIGHT OF ATKINS AND MAY NOT BE REPRODUCED OR AMENDED EXCEPT BY WRITTEN PERMISSION . NO LIABILITY WILL BE ACCEPTED FOR AMENDMENTS MADE BY OTHER PERSONS.

2. ALL DIMENSIONS ARE IN METRES UNLESS OTHERWISE STATED.

3. ALL LEVELS ARE IN METRES ABOVE ORDNANCE DATUM (mAOD).

4. IN ACCORDANCE WITH THE COED DARCY TOWN CODE (2011) ROAD 50 HAS BEEN DESIGNED AS A '20mph - STRATEGIC SECONDARY STRATEGIC STREET' AND ROAD 80 AS A ' 20mph - SECONDARY GENERAL ROAD'.

5. FOR HIGHWAY LONG SECTIONS, SEE ATKINS DRAWINGS 5041216-ATK-S38-NS-DR-C-4316 & 4317.

LEGEND:

PLANNING BOUNDARY

PROPOSED MAJOR CONTOUR

PROPOSED MINOR CONTOUR

PROPOSED CONTOUR MARKER

PROPOSED GRADIENT MARKER

PROPOSED SPOT LEVEL

P01	29/07/19	FIRST ISSUE	HS	AGV	MJ
Rev.	Date	Description	By	Chk'd	App'd
Drawing Status			FOR INFORMATION		Suitability
					S2
ATKINS The Axis 10 Holiday Street Birmingham B1 1TF Tel: +44 (0)1214 835000 Fax: +44 (0)1214 835252 www.atkinsglobal.com			Copyright © Atkins Limited (2019) Client		
			ST.MODWEN		
Project Title					
COED DARCY					
Drawing Title					
ROAD 50, 80 & 1 (CH 304-865)					
FINISHED LEVELS					
(SHEET 1 OF 2)					
Scale	Designed	Drawn	Checked	Authorised	
1:500	HS	HS	AGV	MJ	
Original Size	Date	Date	Date	Date	
A1	19/07/19	19/07/19	25/07/19	26/07/19	
Drawing Number					Revision
5041216-ATK-S38-NS-DR-C-4314					P01