


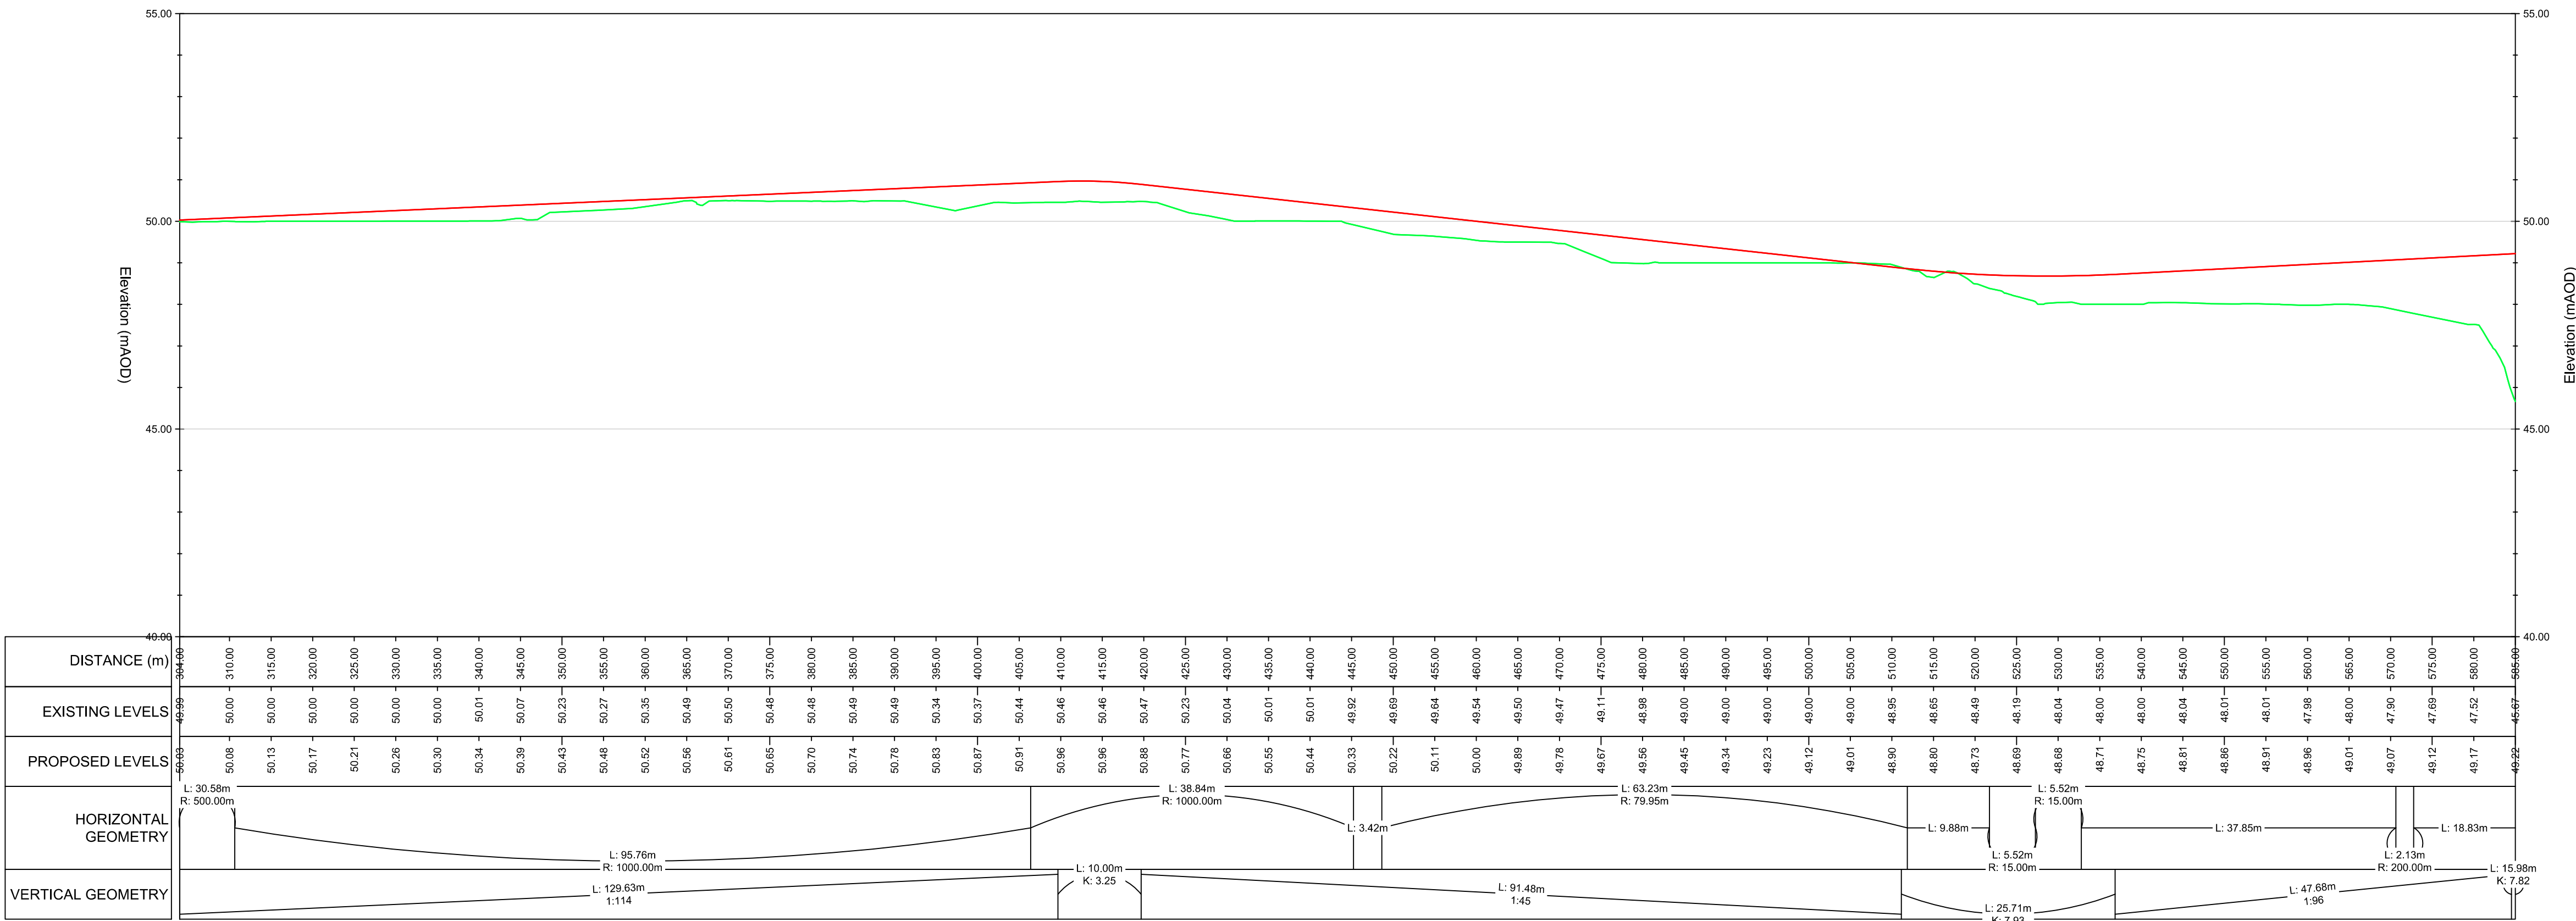

DO NOT SCALE

Section Alignment - ROAD 1 - Centreline - Alignment - ROAD 1 - Centreline
(Vertical Exaggeration x5.00)



Section Alignment - ROAD 1 - Centreline - Alignment - ROAD 1 - Centreline
(Vertical Exaggeration x5.00)

