


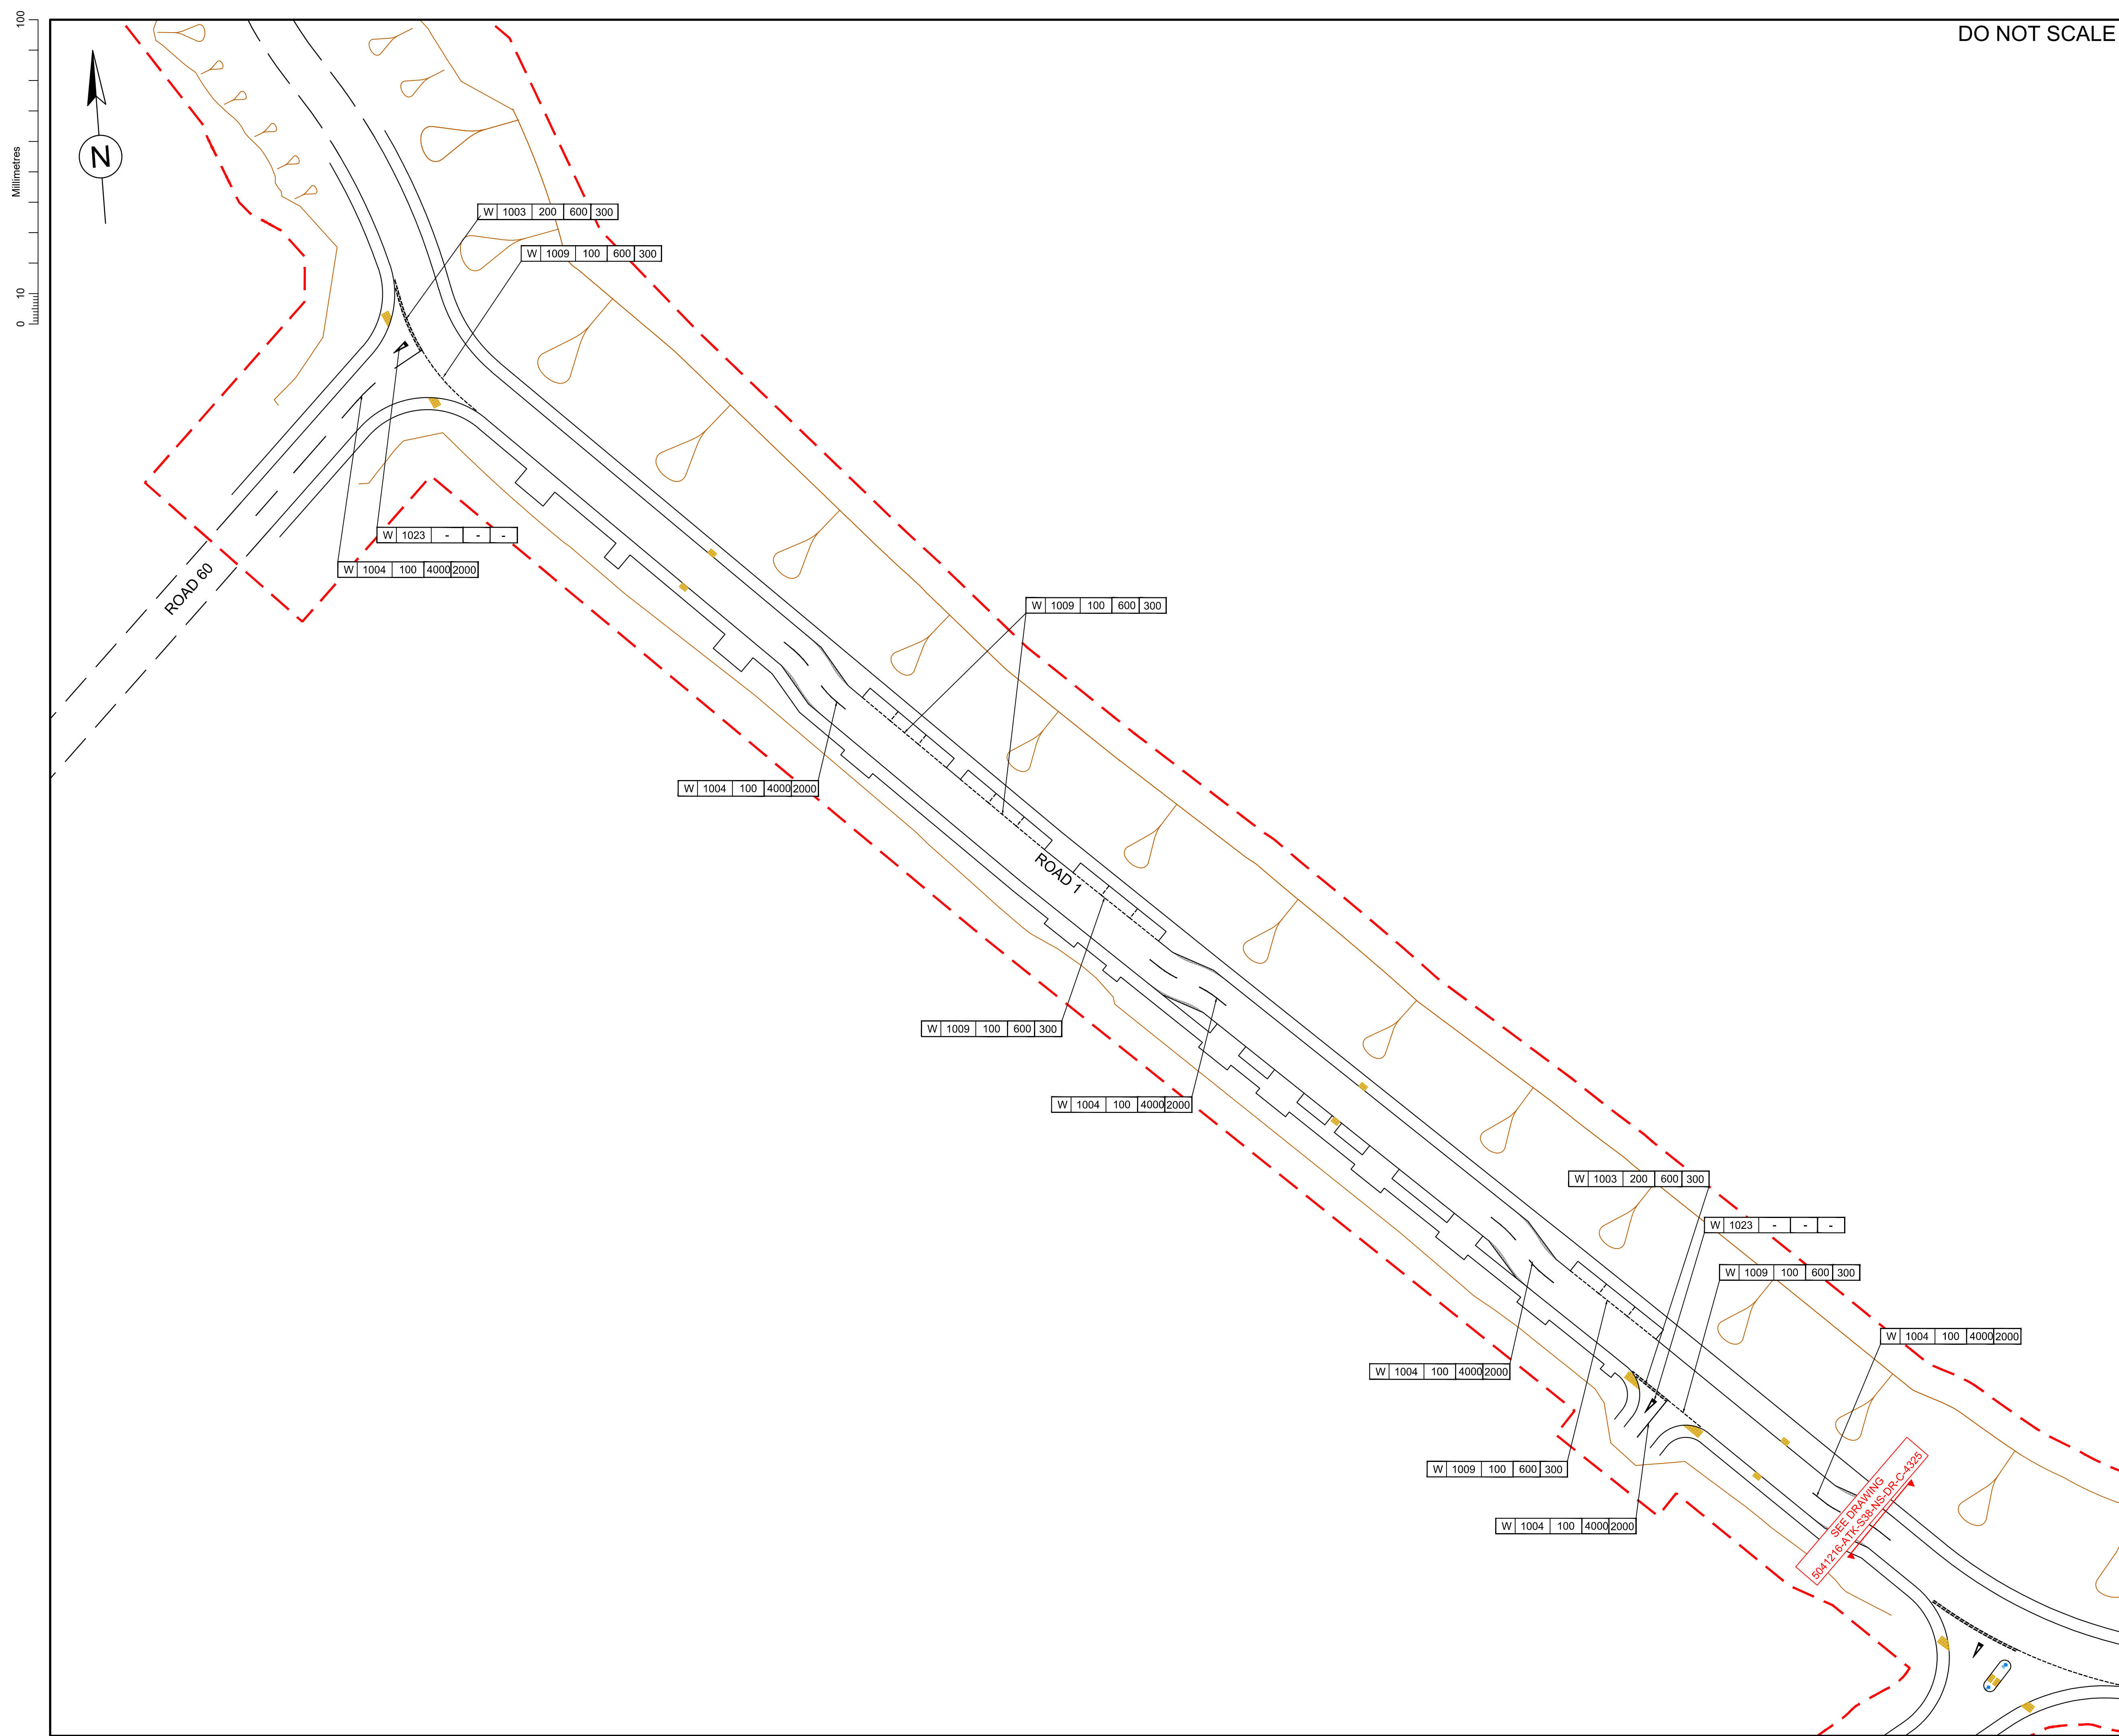

DO NOT SCALE

SAFETY, HEALTH AND ENVIRONMENTAL INFORMATION

In addition to the hazards/risks normally associated with the types of work detailed on this drawing, note the following:

CONSTRUCTION

WORKING ADJACENT TO ASBESTOS, OPERATIONAL SITE, BURIED STRUCTURES, NESTING BIRDS, DEEP EXCAVATION, CONTAMINATION OF SSSI, NEARBY RESIDENTIAL PROPERTIES, BURIED ELECTRICITY CABLE , BURIED GAS MAINS, PRESSURE PIPES, OPEN HOLES, ROCK FACE, HAZARDOUS SUBSTANCES, CONTAMINATED GROUND AND GROUNDWATER

MAINTENANCE/CLEANING

WORKING ADJACENT TO ASBESTOS, OPERATIONAL SITE, BURIED STRUCTURES, NESTING BIRDS, DEEP EXCAVATION, CONTAMINATION OF SSSI, NEARBY RESIDENTIAL PROPERTIES, BURIED ELECTRICITY CABLE , BURIED GAS MAINS, PRESSURE PIPES, OPEN HOLES, ROCK FACE, HAZARDOUS SUBSTANCES, CONTAMINATED GROUND AND GROUNDWATER

DECOMMISSIONING/DEMOLITION

WORKING ADJACENT TO ASBESTOS, OPERATIONAL SITE, BURIED STRUCTURES, NESTING BIRDS, DEEP EXCAVATION, CONTAMINATION OF SSSI, NEARBY RESIDENTIAL PROPERTIES, BURIED ELECTRICITY CABLE , BURIED GAS MAINS, PRESSURE PIPES, OPEN HOLES, ROCK FACE, HAZARDOUS SUBSTANCES, CONTAMINATED GROUND AND GROUNDWATER

It is assumed that all works will be carried out by a competent contractor working, where appropriate, to an approved method statement

DRAWING NOTES:

1. THIS DRAWING & THE DESIGN DEPICTED ARE COPYRIGHT OF ATKINS AND MAY NOT BE REPRODUCED OR AMENDED EXCEPT BY WRITTEN PERMISSION . NO LIABILITY WILL BE ACCEPTED FOR AMENDMENTS MADE BY OTHER PERSONS.

2. IN ACCORDANCE WITH THE COED DARCY TOWN CODE (2011) ROAD 1 HAS BEEN DESIGNED AS A '20mph - PRIMARY STREET'.

LEGEND:

PLANNING BOUNDARY

ROAD MARKING LABEL FORMAT

COLOR OF LINE

TSRGD NO

WIDTH OF LINE

SPACING

LENGTH OF LINE

P114/08/19FIRST ISSUEHSAGVMJ

Rev. DateDescriptionByChk'dApp'd

Drawing Status

S2

ATKINS

The Axis
10 Holliday Street
Birmingham
B1 1TF

Tel: +44 (0)1214 835000
Fax: +44 (0)1214 835252
www.atkinsglobal.com

Copyright © Atkins Limited (2019)

Client

ST.MODWEN

Project Title

COED DARCY

Drawing Title

ROAD 50, 80 & 1 (CH304-865)
SIGNS & ROAD MARKINGS
(SHEET 2 OF 2)

Scale

1:500

DesignedHS

DrawnHS

CheckedAGV

AuthorisedMJ

Original SizeA1

Date12/08/19

Date12/08/19

Date13/08/19

Date14/08/19

Drawing Number

5041216-ATK-S38-NS-CR-C-4326

Revision

P01

USER: SHM795 Date: 14/08/19 15:11:07 Filename: P:\GBMA\052DW\7504004\216 Coed Darcy\DWG\ CONSULT\North Sign (400)1041216-ATK-S38-NS-CR-C-4326 - Road 50, 80, 1 (CH304-865) - Signs and markings (Sheet 2 of 2).dwg