
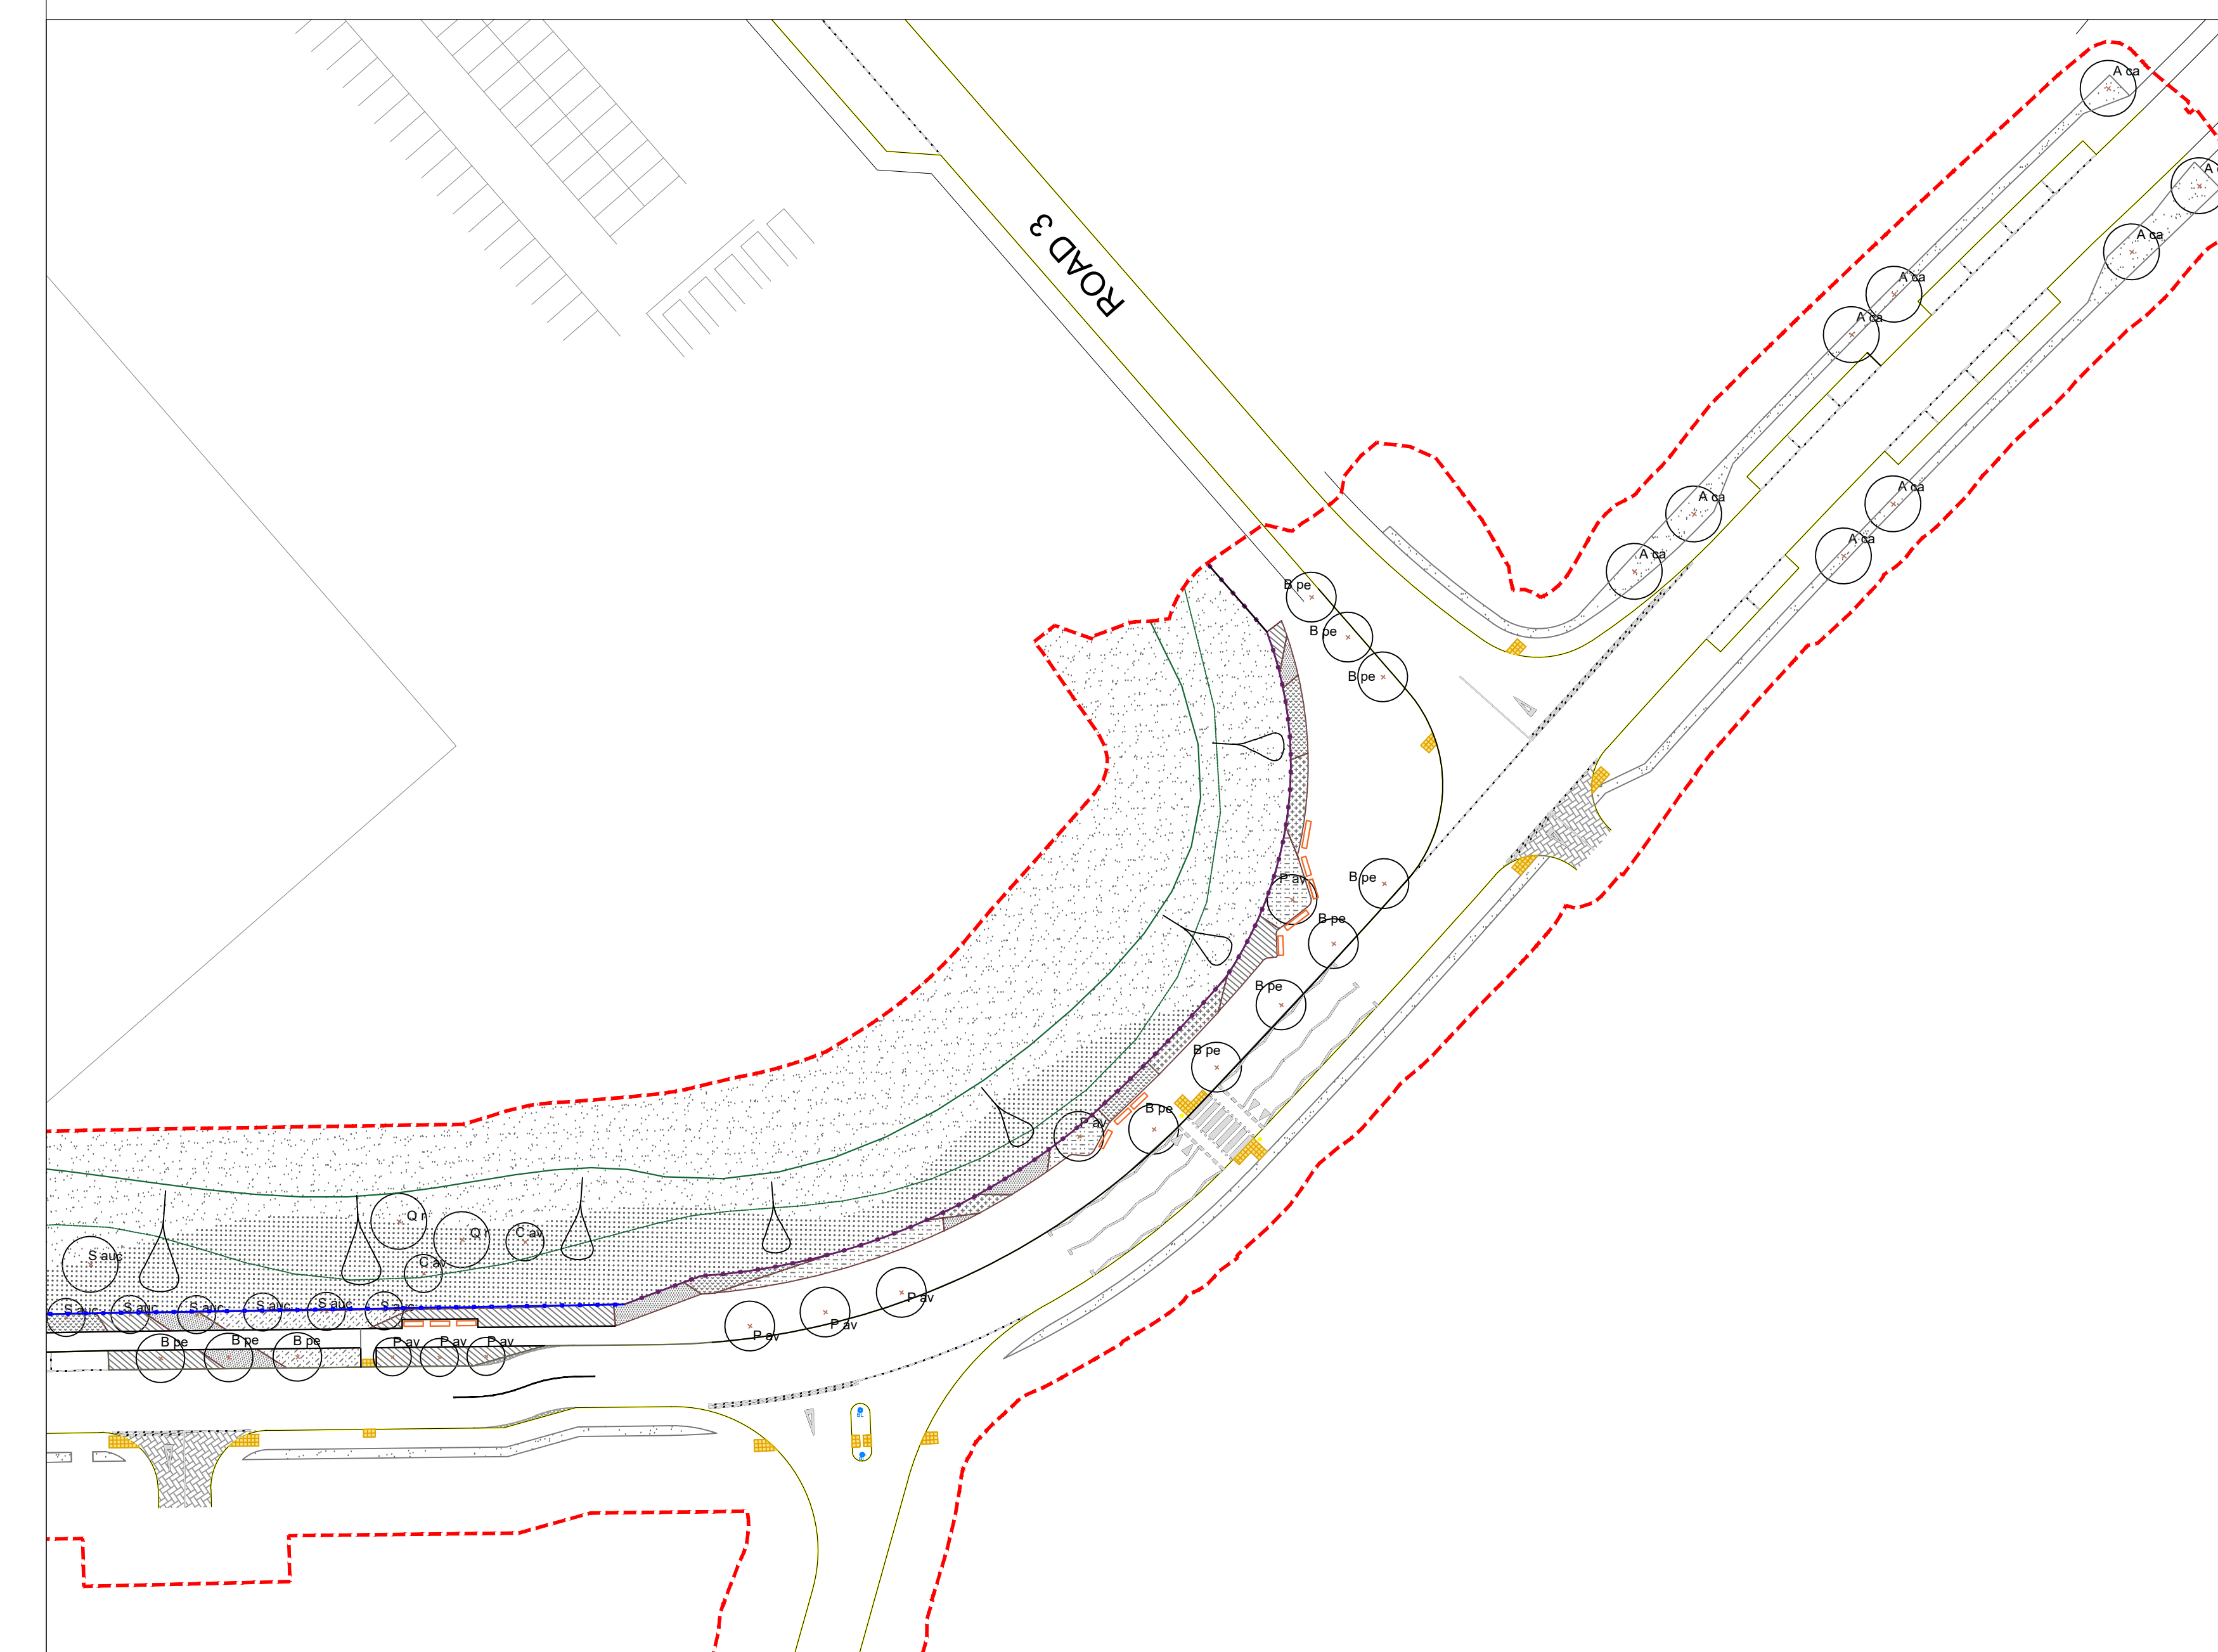


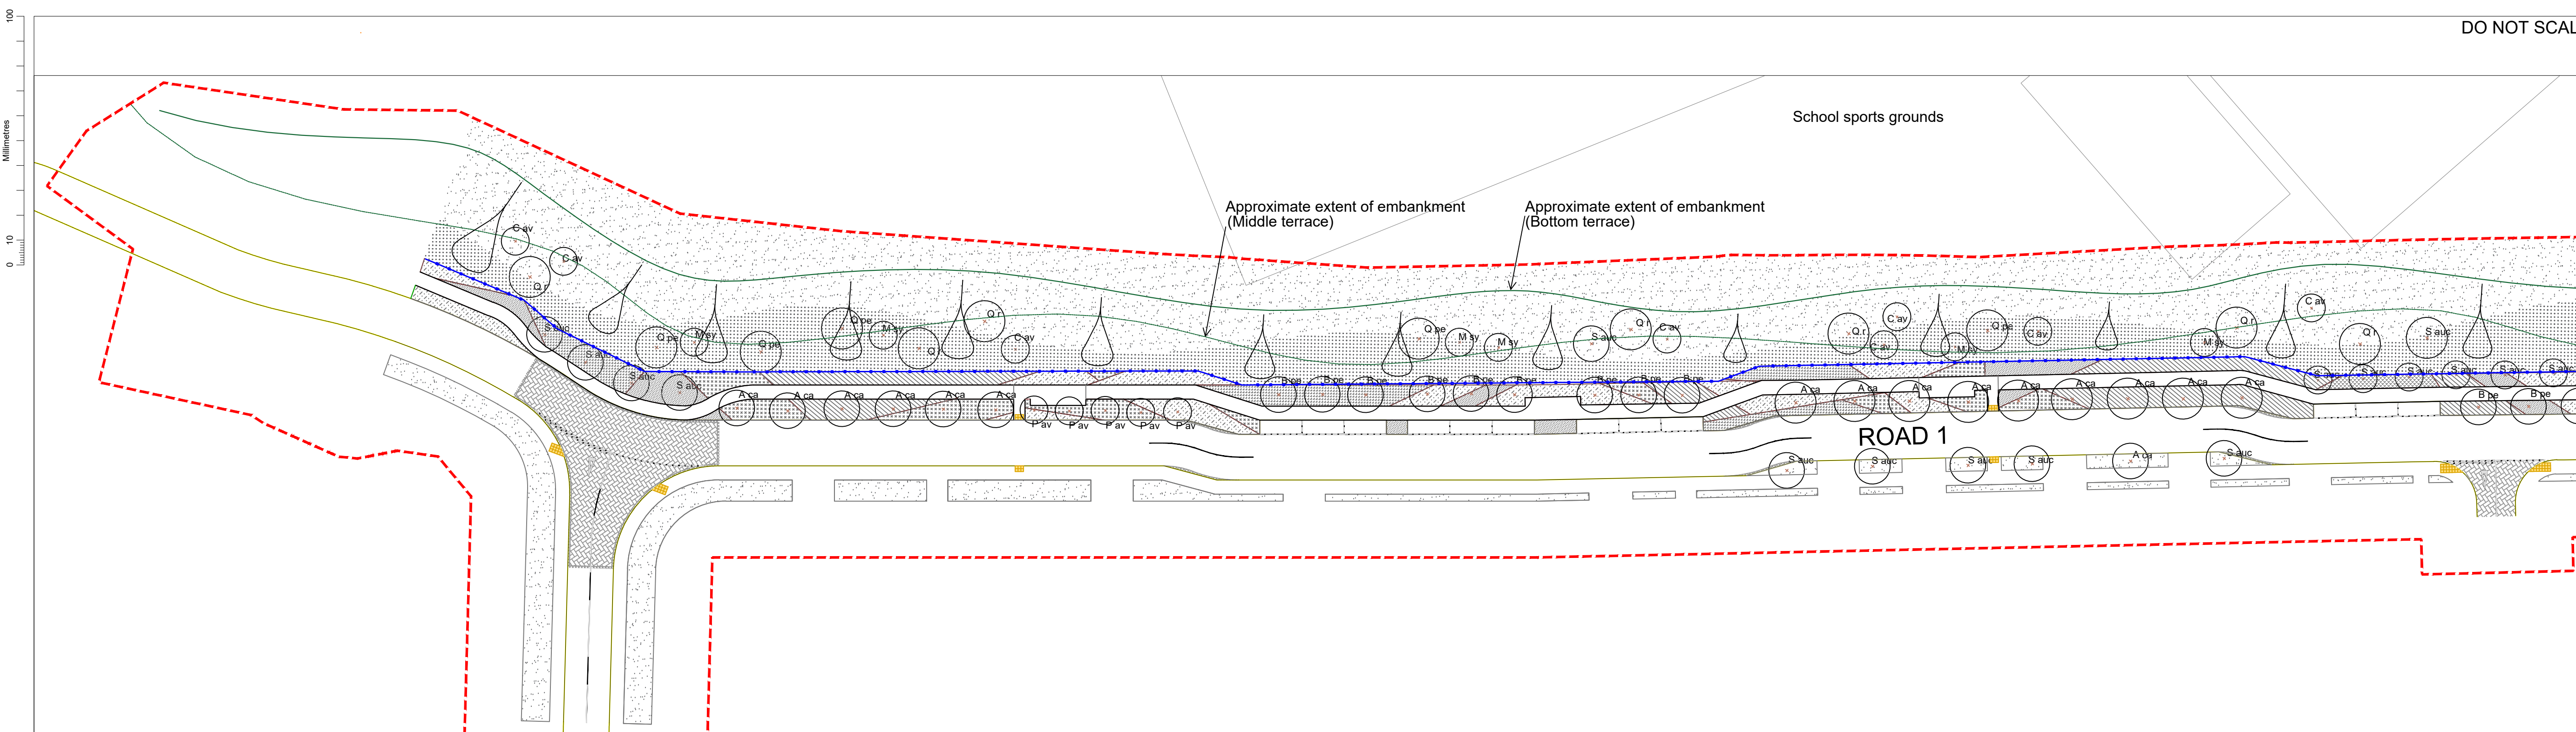

Softworks schedule

Trees							
Number	Species	Specification			Girth	Height	Abbreviation
19 No.	<i>Sorbus aucuparia</i>	Extra Heavy Standard: 5 brks: 3x: RB: Clear Stem 175-200cm			14-16cm	400-450cm	S auc
25 No.	<i>Acer campestre</i>	Extra Heavy Standard: 5 brks: 3x: RB: Clear Stem min. 200cm			14-18cm	400-450cm	A ca
20 No.	<i>Betula pendula</i>	Large Feathered: 3x: RB			16-18cm	400-450cm	B pe
12 No.	<i>Prunus avium</i>	Extra Heavy Standard: 5 brks: 3x: RB: Clear Stem 175-200cm			14-16cm	400-450cm	P av
6 No.	<i>Malus sylvestris</i>	Heavy Standard: 5 brks: 3x: RB: Clear Stem 175-200cm			12-14cm	350-425cm	M sy
5 No.	<i>Quercus petraea</i>	Extra Heavy Standard: 5 brks: 3x: RB: Clear Stem 175-200cm			14-16cm	400-450cm	Q pe
10 No.	<i>Corylus avellana</i>	Multi-Stemmed: Bushy: 5 Stems min. C				200-250cm	C av
9 No.	<i>Quercus robur</i>	Extra Heavy Standard: 5 brks: 3x: RB: Clear Stem 175-200cm			14-16cm	400-450cm	Q r
Single species mix 1							
Number	Species	Specification	Pot Size	Density			
1238 No.	<i>Calluna vulgaris</i>	Bushy: C	2L	6/m ²			
Single species mix 2							
Number	Species	Specification	Pot Size	Density			
1412 No.	<i>Cytisus scoparius</i>	Bushy: 7 brks: C	3L	4/m ²			
Mix 1							
Number	Species	Specification	Pot Size	Density			
536 No.	<i>Brachyglottis 'Sunshine'</i>	Branched: 4 brks: C	3L	4/m ²			
536 No.	<i>Perovskia 'Blue Spire'</i>	Bushy: 3 brks: C	3L	4/m ²			
Total :1072 No.							
Mix 2							
Number	Species	Specification	Pot Size	Density			
443 No.	<i>Calluna vulgaris</i>	Bushy: C	2L	4/m ²			
443 No.	<i>Ceratostigma willmottianum</i>	Bushy: 4 brks: C	3L	4/m ²			
443 No.	<i>Geranium macrorrhizum</i>	Full Pot: C	3L	4/m ²			
443 No.	<i>Lavandula angustifolia</i>	Bushy: 5 brks: C	3L	4/m ²			
Total :1772 No.							
Mix 3							
Number	Species	Specification	Pot Size	Density			
617 No.	<i>Cistus x corbariensis</i>	Bushy: 4 brks: C	3L	4/m ²			
617 No.	<i>Hypericum 'Hidcote'</i>	Bushy: 5 brks: C	3L	4/m ²			
617 No.	<i>Lonicera nitida 'Baggesen's Gold'</i>	Bushy: 3 brks: C	3L	4/m ²			
Total :1851 No.							
Grass Areas							
Weight	Seed Mix Name	Seed Mix Details				Density	
175780 g	EG22	Agrostis capillaris	2.5%		25g/m ²		
		Agrostis castellana	2.5%				
		Festuca rubra	50%				
		Lolium perenne	25%				
		Poa pratensis	20%				
3515 g	EM2	Wildflowers	20%		Grasses 80% 1.5g/m ²		
		Achillea millefolium	0.3%				
		Centaurea nigra	3.5%				
		Daucus carota	1.3%				
		Galium verum	3%				
		Knautia arvensis	0.5%				
		Leontodon hispidus	0.2%				
		Leucanthemum vulgare	0.5%				
		Lotus corniculatus	0.5%				
		Malva moschata	2.5%				
		Plantago lanceolata	1%				
		Primula veris	1%				
		Prunella vulgaris	1.7%				
		Ranunculus acris	1.5%				
		Rhinanthus minor	2.5%				

DO NOT SCALE		SAFETY, HEALTH AND ENVIRONMENTAL INFORMATION	
		In addition to the hazards/risks normally associated with the types of work detailed on this drawing, note the following:	
		CONSTRUCTION	
		MAINTENANCE/CLEANING	
		DECOMMISSIONING/DEMOLITION	
It is assumed that all works will be carried out by a competent contractor working, where appropriate, to an approved method statement			
		<u>KEY</u> - Planning boundary - Euroguard flatform weldmesh fencing - Barbican vertical bar fencing with matching gates to side entrance of the school - Extent of embankment - Tree - Single species mix 1 - Single species mix 2 - Mix 1 - Mix 2 - Mix 3 - Wildflower mix EM2F - Standard grass mix EM2	

Notes:

- Refer to 9500 for details
- Refer to 9600 for materials palette

[illegible]

P2	12.08.19	Updates to planning	RP	EZ	GW
P1	03.09.19	Issued for planning	RP	EZ	GW
Rev.	Date	Description	By	Chkd	Appd
Drawing Status					Suitability
FIT FOR INFORMATION					S2

ATKINS

The Axis,
10 Holiday Street,
Birmingham,
B1 1TF

Tel: +44 (0)1214 835000
Fax: +44 (0)1214 835252
www.atkinsglobal.com

Copyright © Atkins Limited (2018)

Client

 **ST.MODWEN**

Project Title		COED DARCY ROAD 1			
Drawing Title		SOFT LANDSCAPE LAYOUT			
Scale	Designed	Drawn	Checked	Authorised	
1:500	RP	RP	EZ	GW	
Original Size	Date	Date	Date	Date	Revision
A1	09/08/19	03/09/19	03/09/19	03/09/19	
Drawing Number					Revision
5186177-ATK-ZO-ZZ-DR-L-9300					P2