

0179 111 961

BS1 4XE

Bristol

Colston Street

14th Floor

Offices and Projects UK wide

www.waldeckconsulting.com

Waldeck

Digital Strategy Consulting Solutions

W.C

Project Lead

Reviewed W.C

Approved T.L

As indicated @ A1

13.09.19

P01

Scale

Created

Revision

S0 - Initial Stage or WIP

Suitability | Suitable For

190036

Internal Project Reference

190036 - WDK- 00 - SI - DR - C - 33012

Project

Originator

Volume

Level

Type

Role

Number

Client

Rev

Amendments

Rev'd

Date

P01

First Issue

A.K

Date 4

Project


rhHouse4+ Foundations and Drainage,

Port Talbot

Site Levels Plan

LESKO

WILCOX GROUP LIMITED

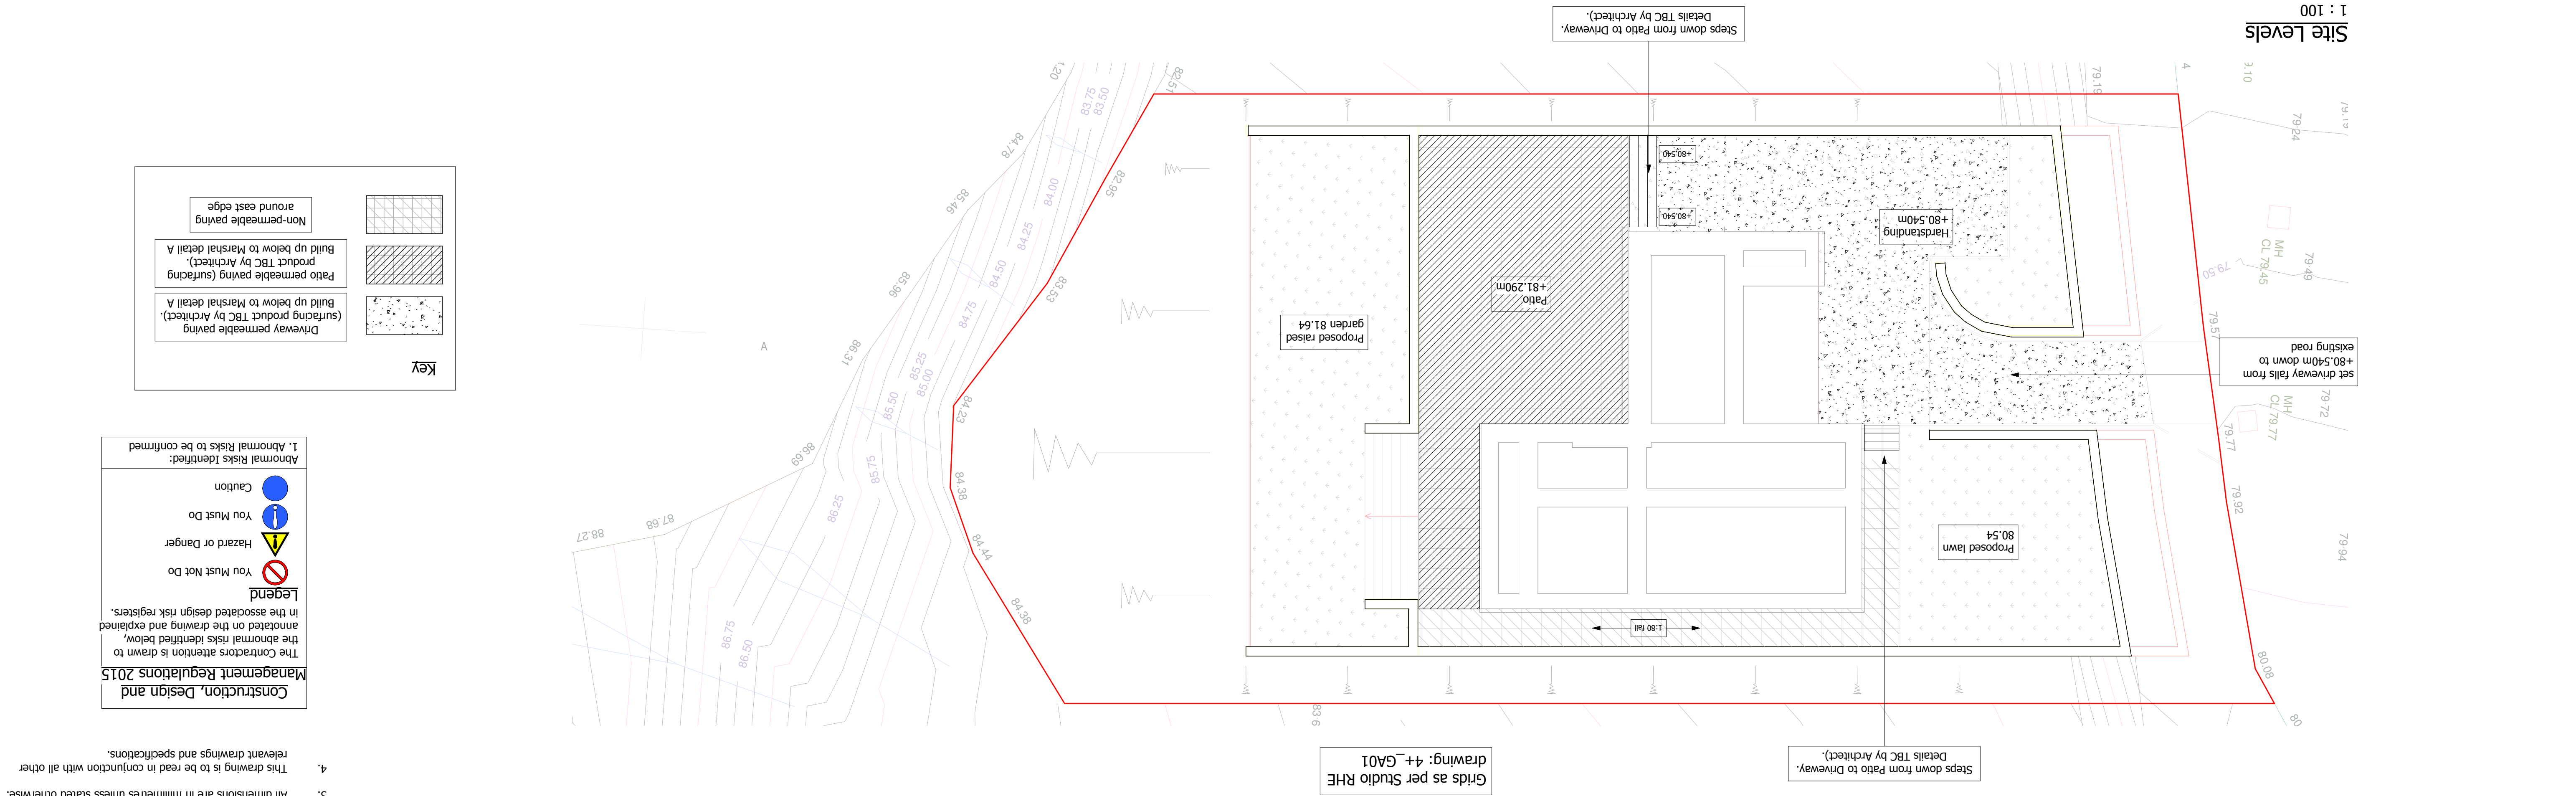

1. If in doubt, ask the Project Lead.
2. Do not scale this drawing.
3. All dimensions are in millimetres unless stated otherwise.
4. This drawing is to be read in conjunction with all other relevant drawings and specifications.

1. These drawings are copyright and the property of Waldeck Associates Ltd. In the event of a default by the Employer of its obligations due to not permitted without the written consent of a Director of Waldeck Associates Ltd. Waldeck Associates Ltd reserves the right to use or copy this information until such time as the Employer has remedied its default and the Consultant gives written consent to reinstatement of its permission or licence to use its materials.
2. The initial feasibility pre-contract designs specification, cost plans, bill of quantities, feasibility studies and all other documents or media whether electronic or hard copy are indicative only and could be subject to changes in statute or other rules and regulations and changes in the Employer's requirements and will be subject to design development until such time as Waldeck's Services are engaged under a formal written appointment that pays for an appropriate fee at commercial rates. Use of these documents or media shall be entirely at the risk of the person using it. No reliance on these documents shall be permitted and full copyright is retained by Waldeck. Waldeck accepts no responsibility for reliance on these documents or media and it is assumed that the Contractor or Developer or Client has made sufficient provision for design development risk where a full design has not been commissioned. No waiver of this endorsement shall be permitted except by a Director of Waldeck as recorded at Companies House.
3. 'Waldeck' is a Trading Style of Waldeck Associates Ltd registered in England and Wales Company № 3450319.