



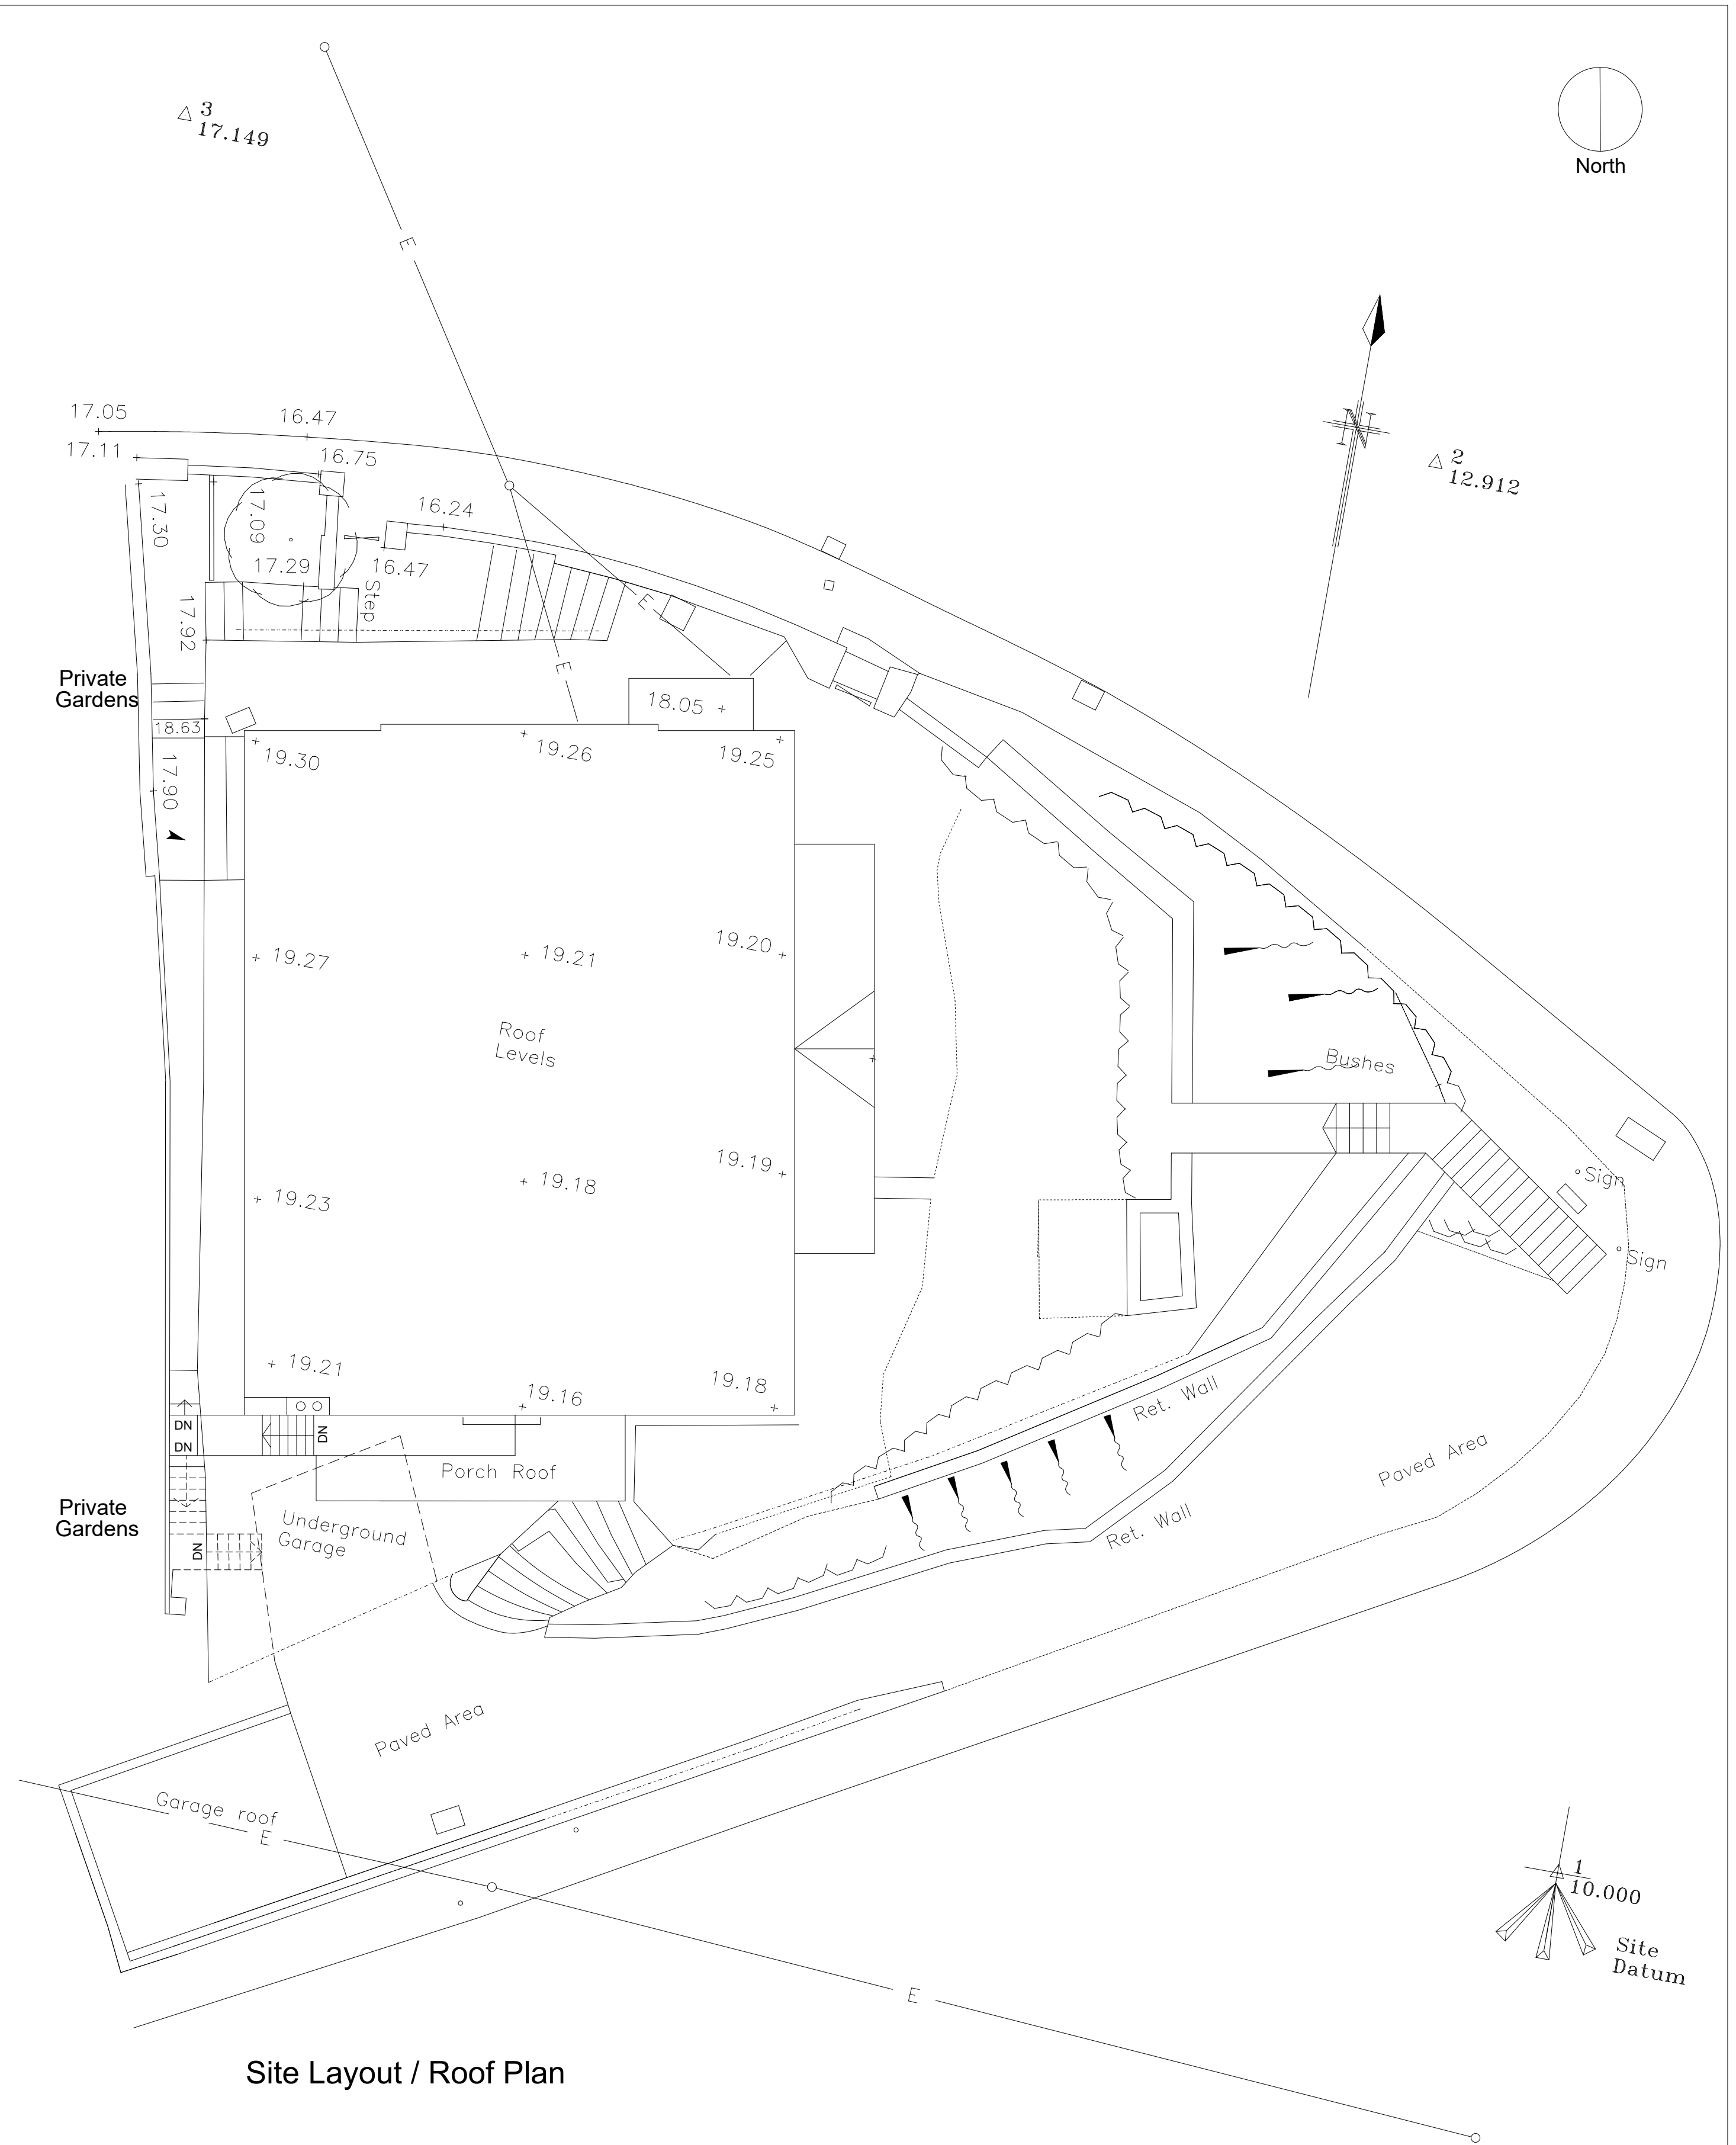

This drawing is copyright
NOTE: All dimensions to be checked on
site and not scaled from the drawing.

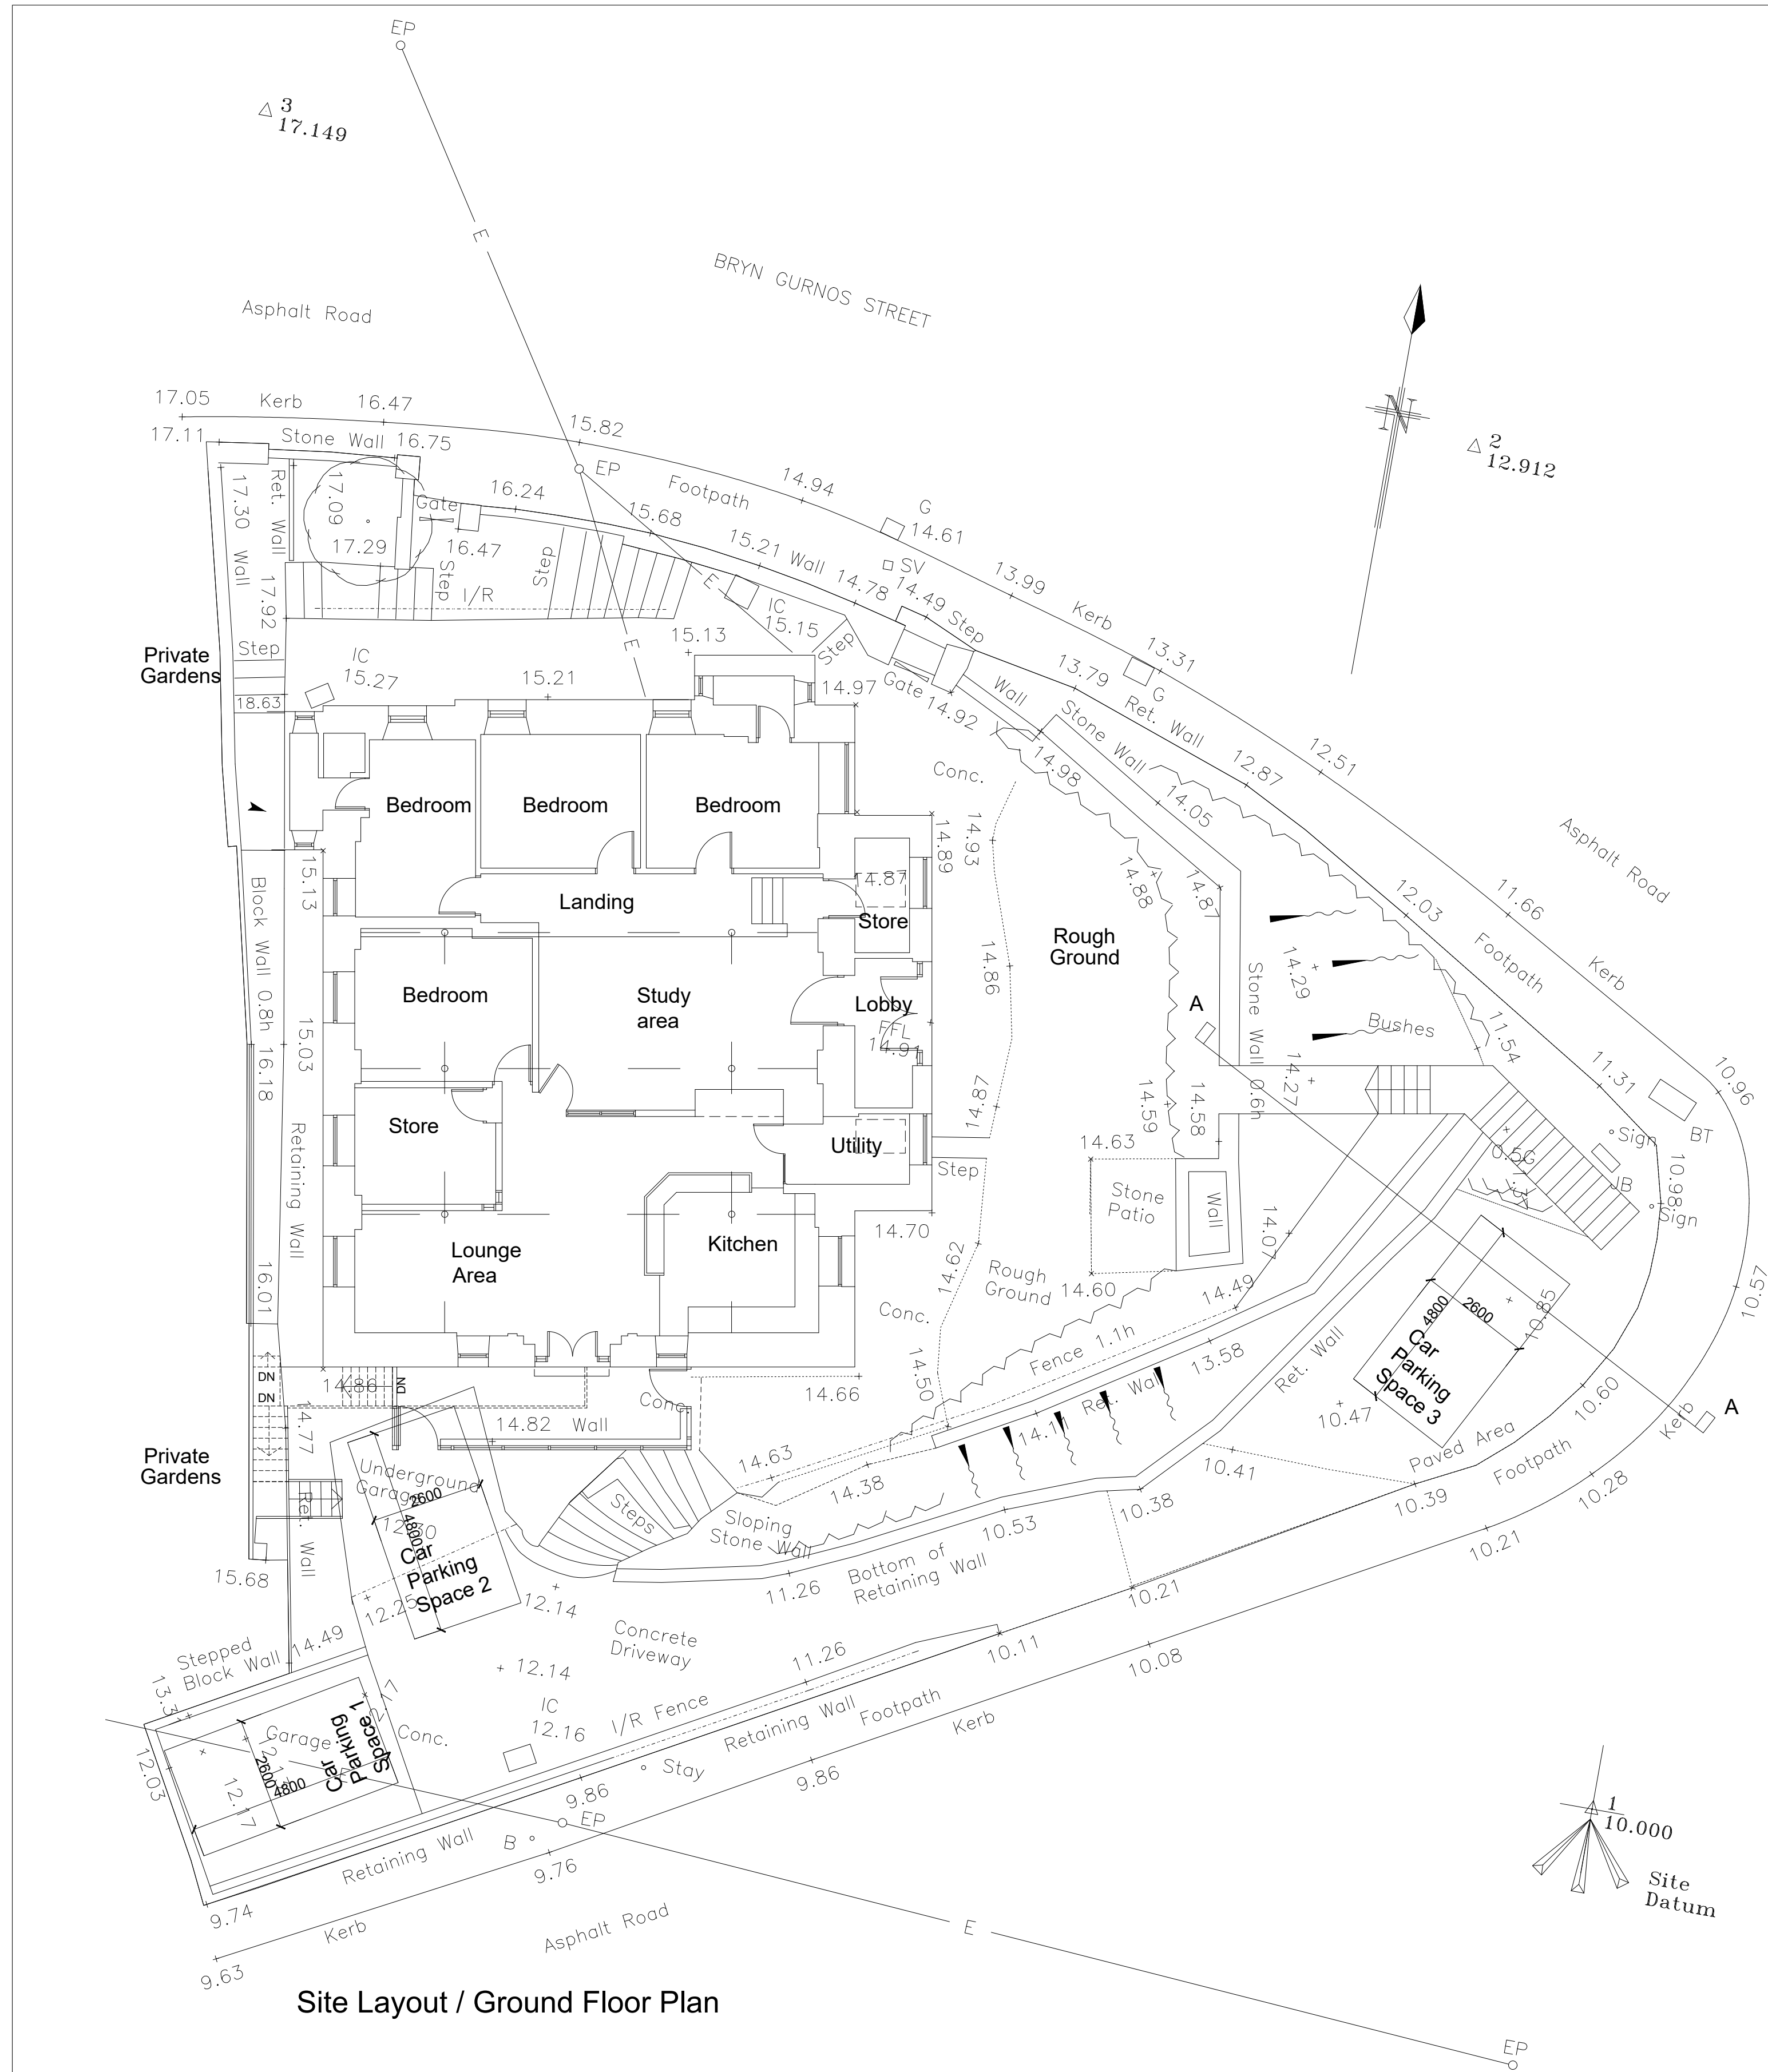

CLIENT Mr H. Griffiths Carmel Chapel, Bryn, Port Talbot		JOB TITLE Proposed Flat Conversion, Carmel Chapel, Bryn, Port Talbot		DRNG. TITLE Existing Site Layout / Plans	
DATE: August 2019	CHECKED:	SCALE: 1:100	A1	DRNG. NO. HG.17.09.02	REV. A

HUW GRIFFITHS DIP.ARCH, RIBA CHARTERED ARCHITECTS LTD
North Hill, 7 St James Crescent, Swansea, SA1 6DP TEL. (01792) 644038 E MAIL. design@hga.wales