




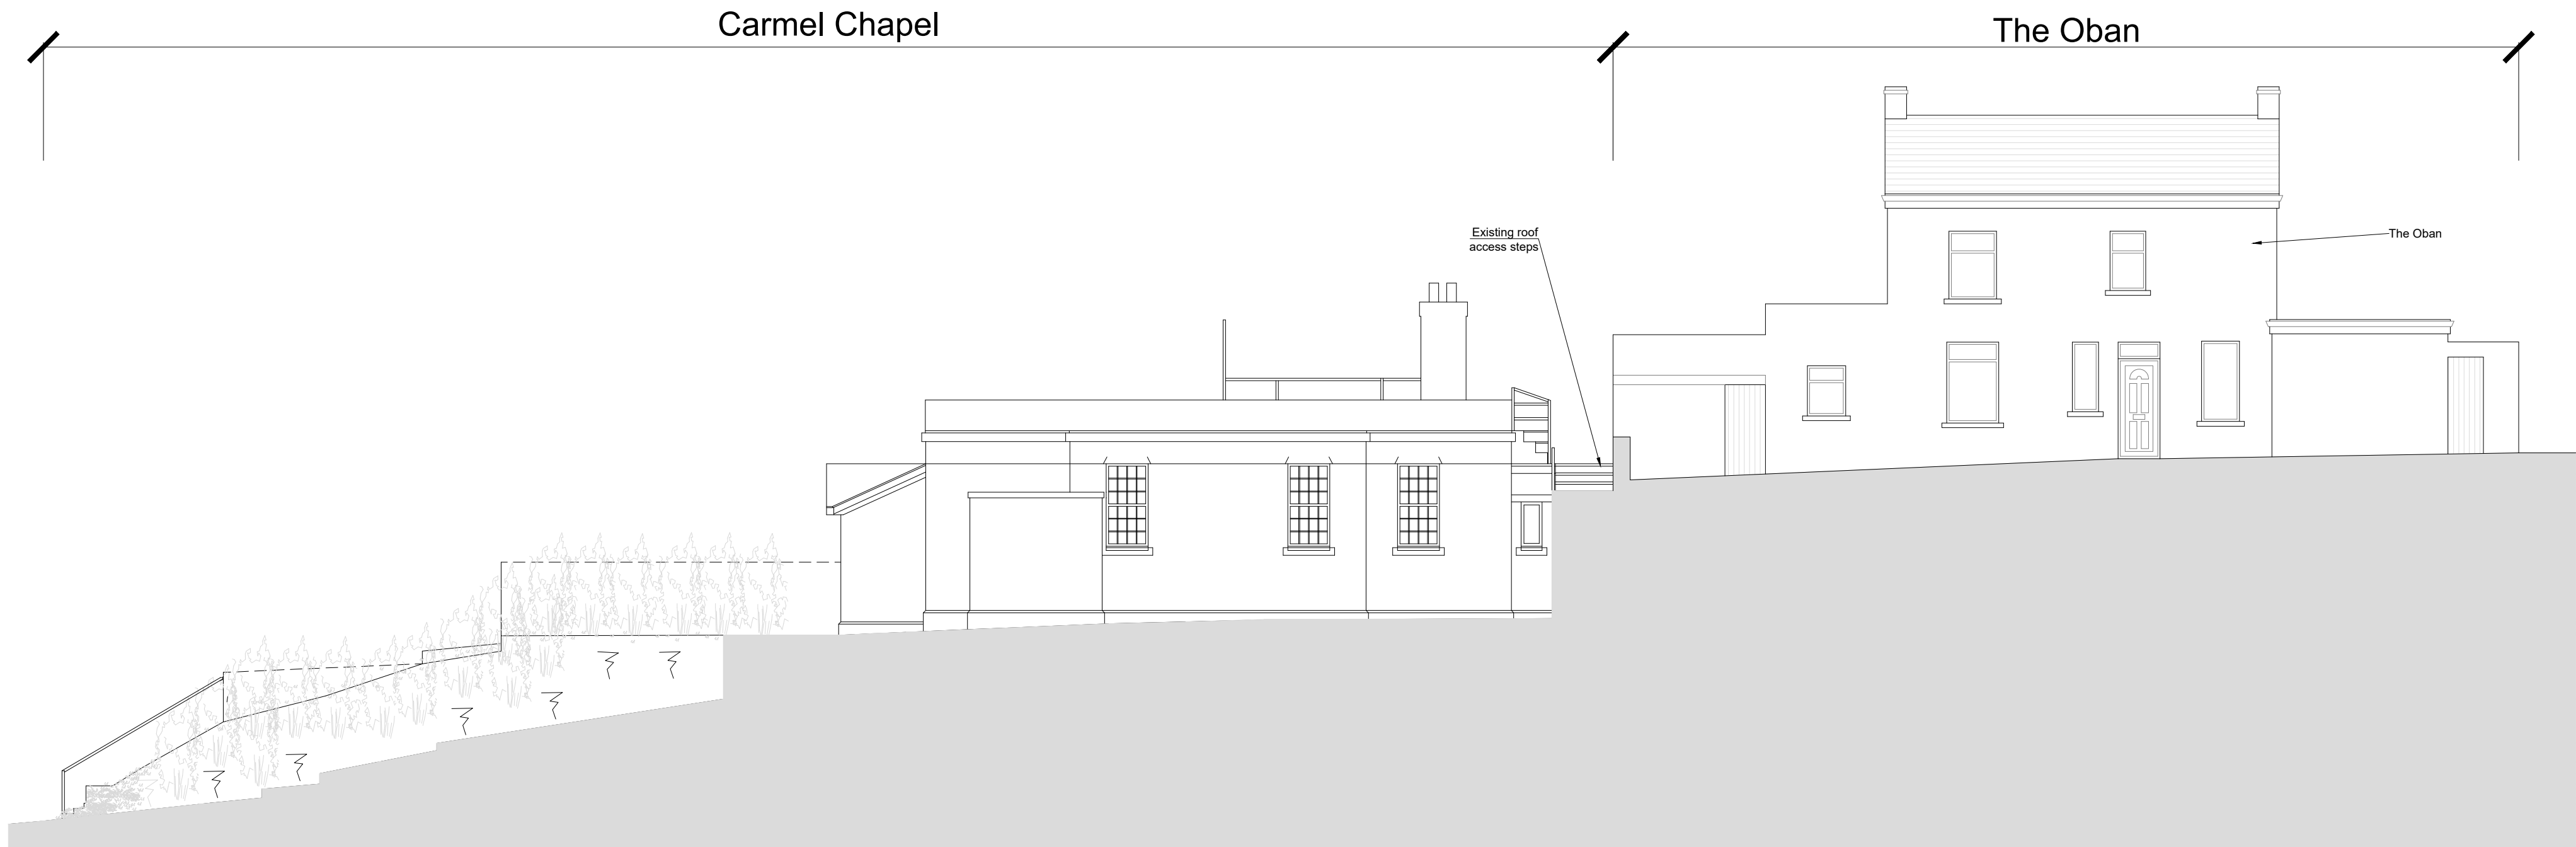

Existing Street Scene Elevation - Bryngyros Street

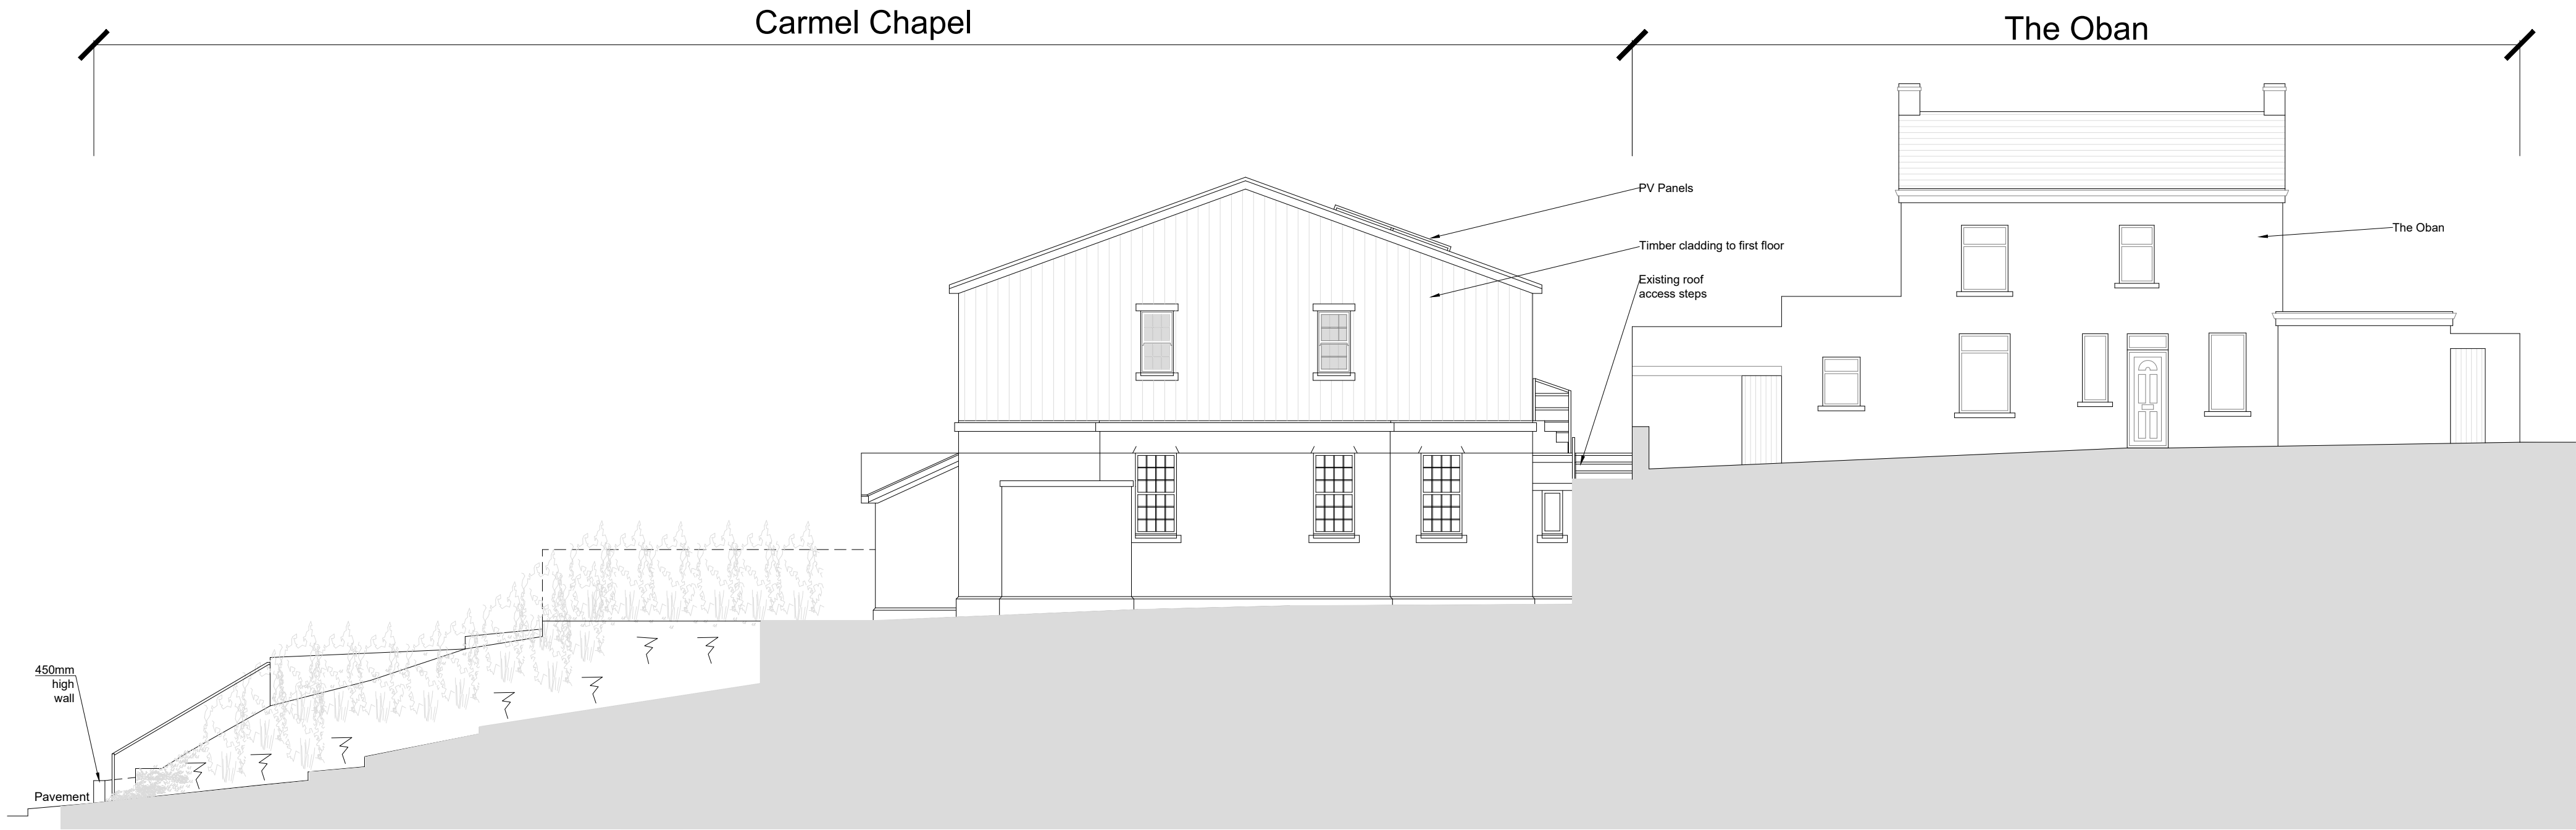

Proposed Street Scene Elevation - Bryngyros Street

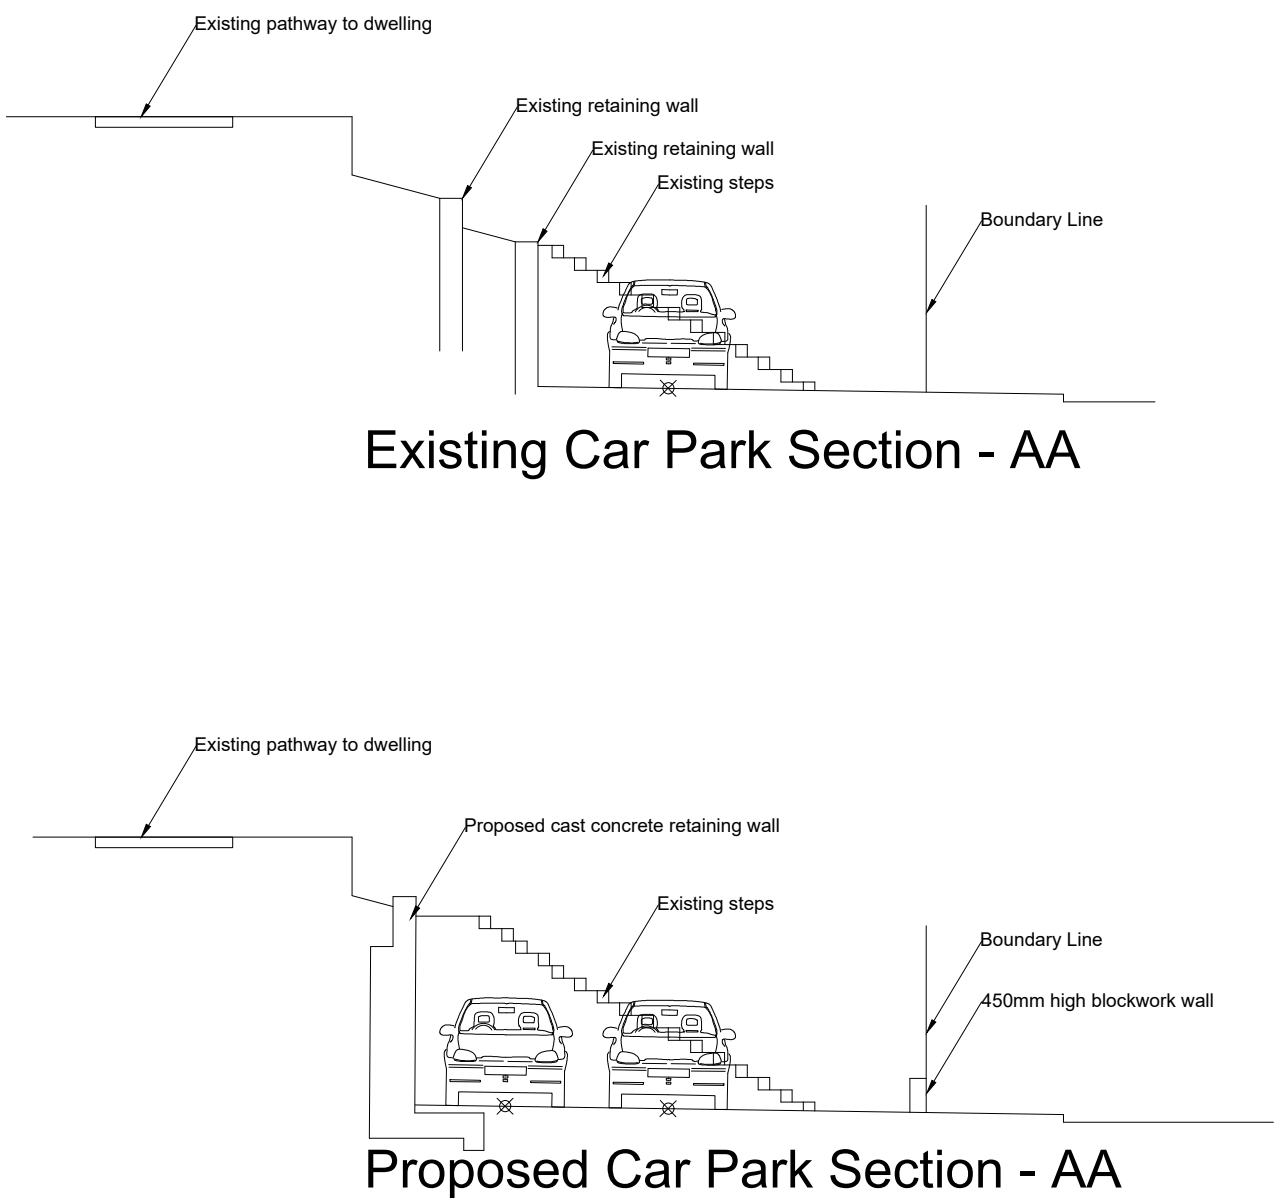

Existing Junction Layout

This drawing is copyright
NOTE: All dimensions to be checked on
site and not scaled from the drawing.



CLIENT Mr H. Griffiths Carmel Chapel, Bryn, Port Talbot		JOB TITLE Proposed Flat Conversion, Carmel Chapel, Bryn, Port Talbot		DRNG. TITLE Existing & Proposed Street Scene Elevation - Bryngyros Street	
DATE: August 2019	CHECKED:	SCALE: 1:100	A1	DRNG. NO. HG.17.09.06	REV. A