


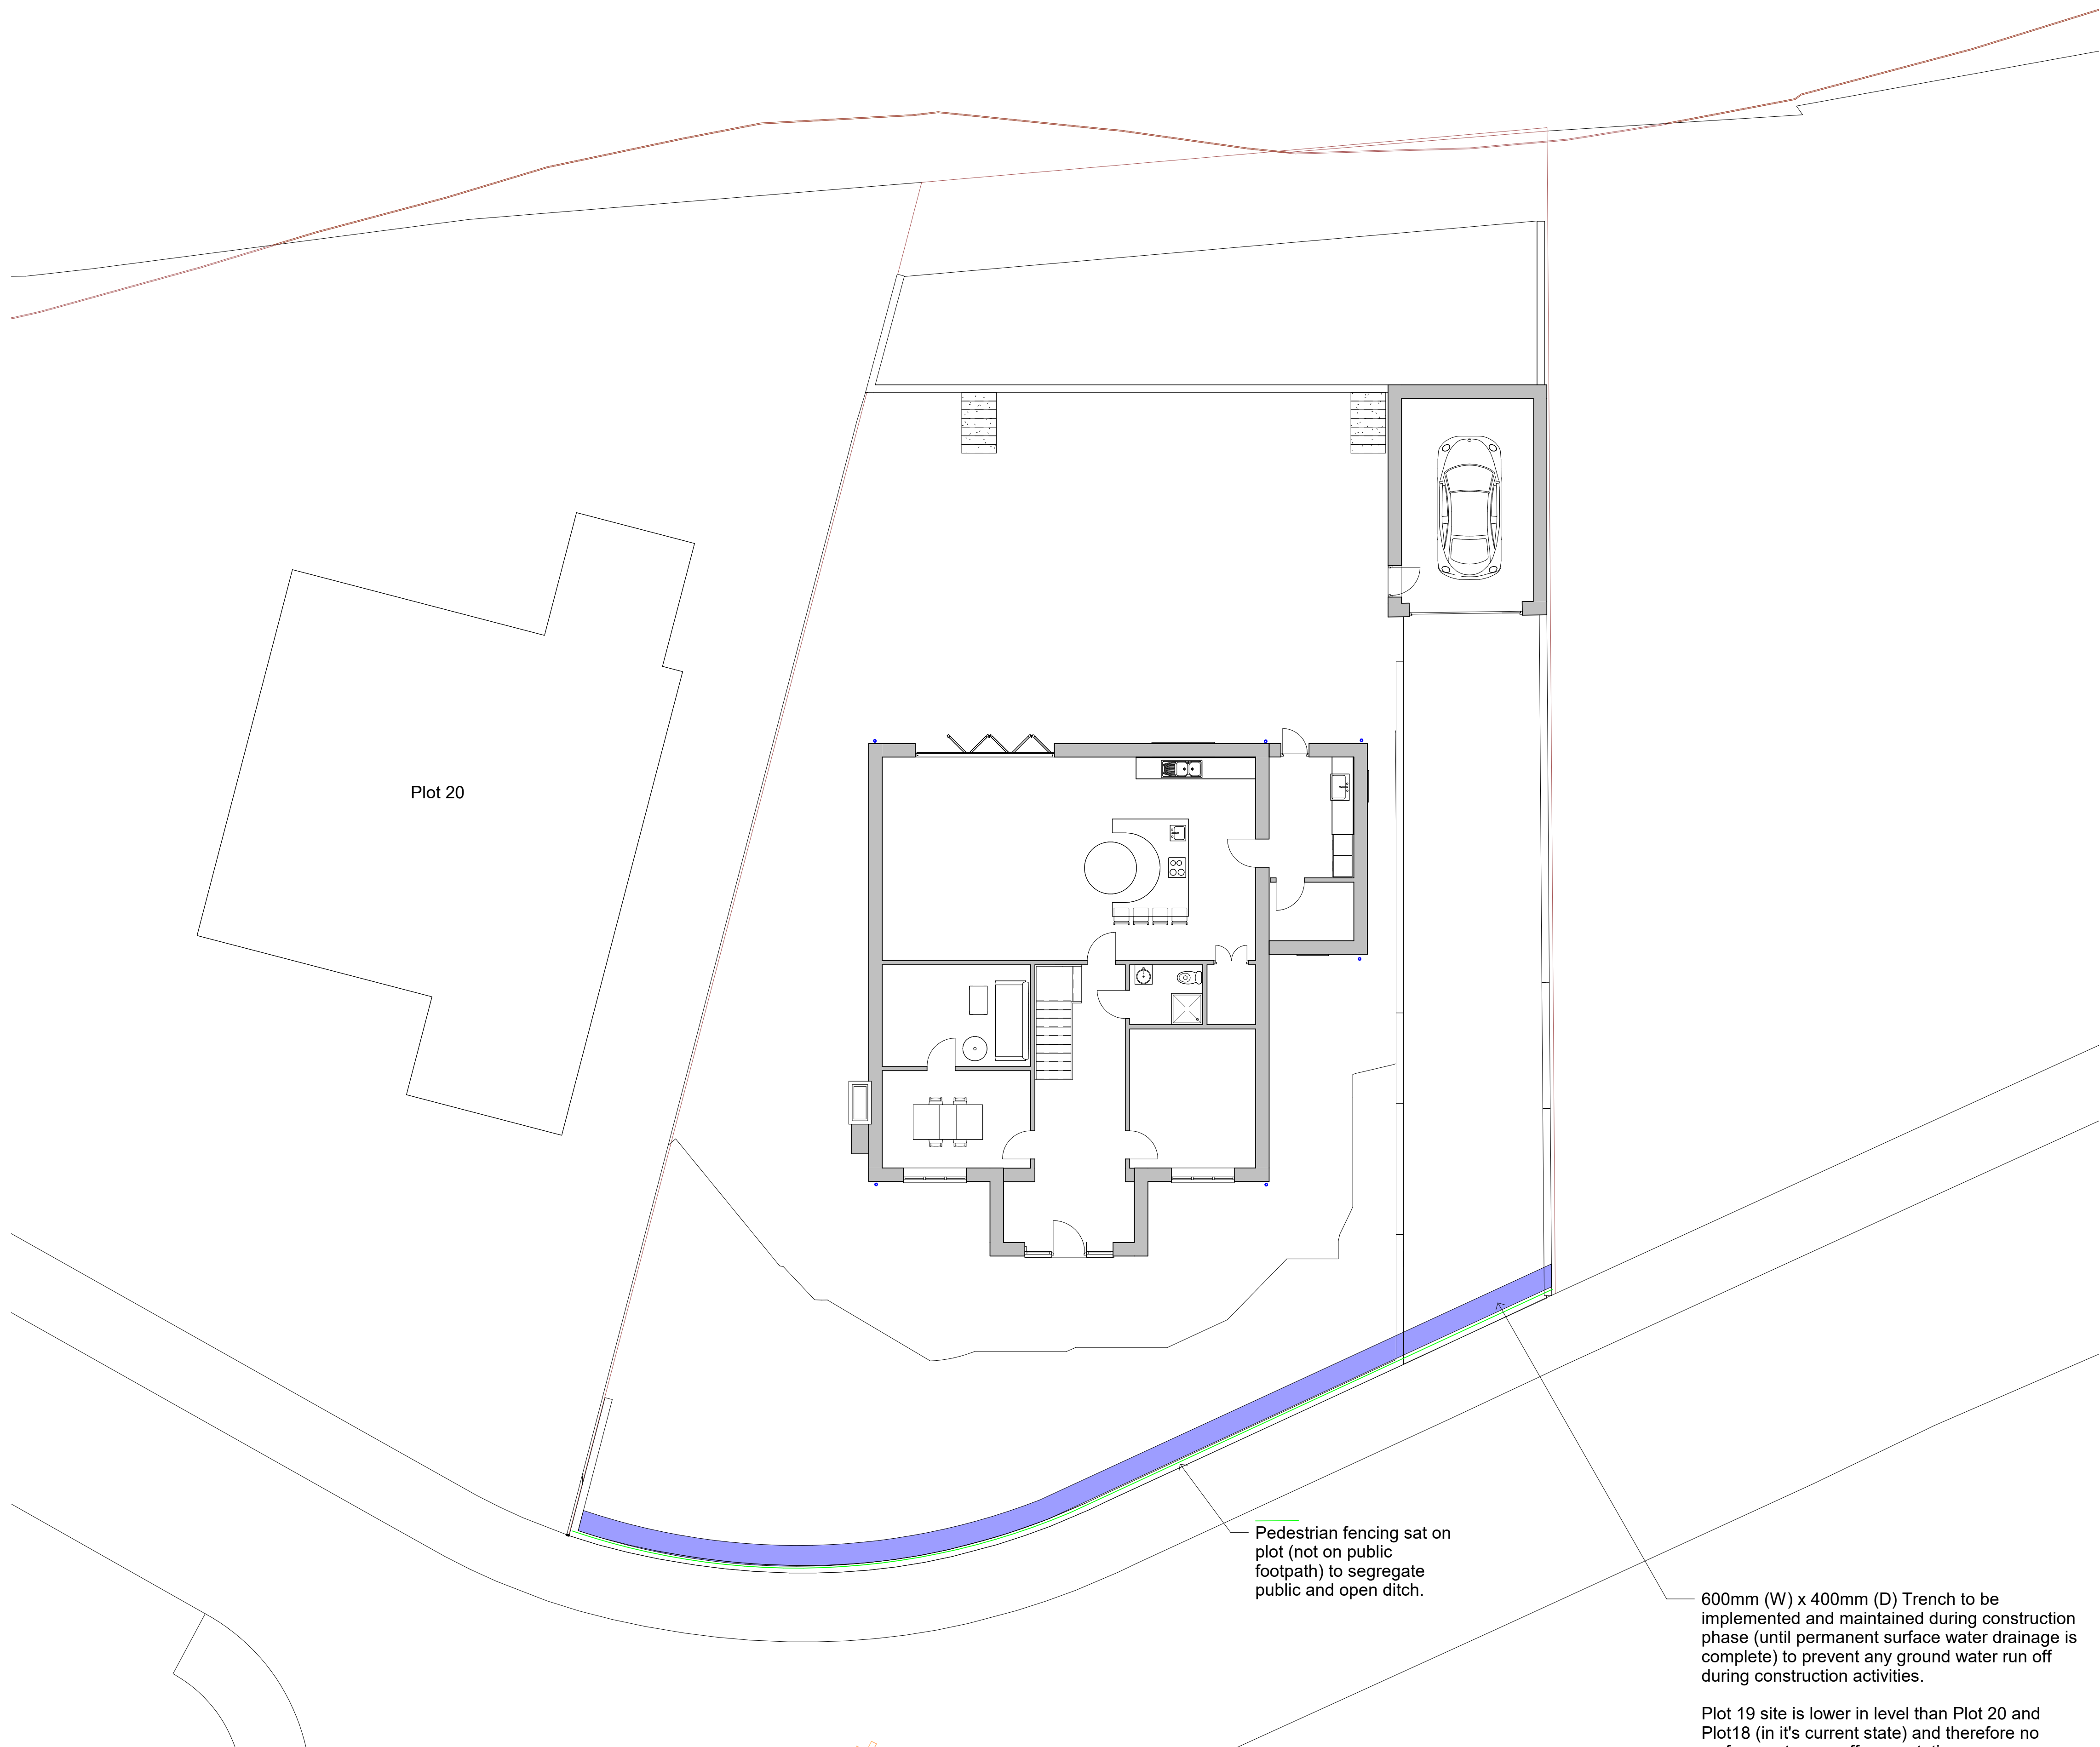

Pedestrian fencing sat on plot (not on public footpath) to segregate public and open ditch.

600mm (W) x 400mm (D) Trench to be implemented and maintained during construction phase (until permanent surface water drainage is complete) to prevent any ground water run off during construction activities.

Plot 19 site is lower in level than Plot 20 and Plot18 (in it's current state) and therefore no surface water run off preventative measures are required on the east and west boundaries.



DRAWING STATUS			
Planning - Condition 10			
PROJECT			
Plot 19 Varteg Faw, Bryn			
TITLE			
Containment of Surface Water Run Off During Construction			
CLIENT			
Mr A Condon			
DRAWN BY Gareth Owen		DATE 06.02.19	
SCALE (B1) 1 : 100		PROJECT NO. AC01	
DRAWING NO. A131		REV A	
GO CONCEPT DESIGNS, 9 DAWKIN RD, PORT TALBOT, SA11 8BT			