



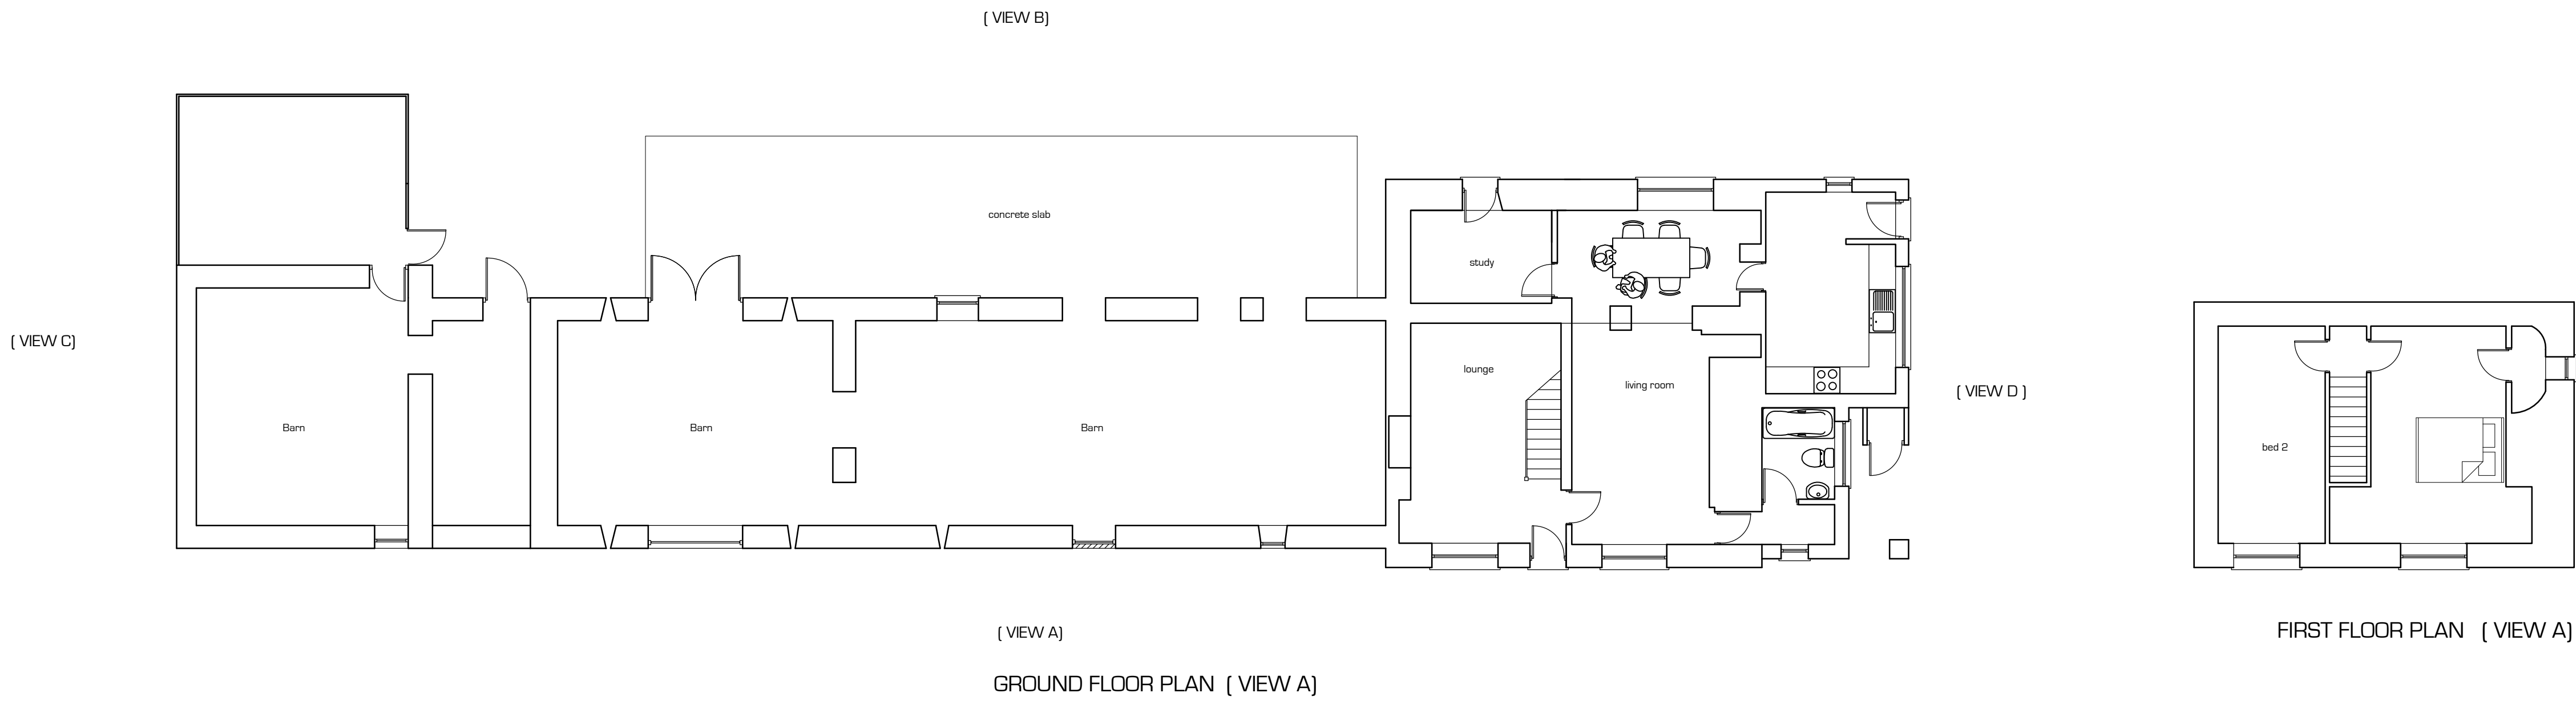

THIS DRAWING IS COPYRIGHT ©

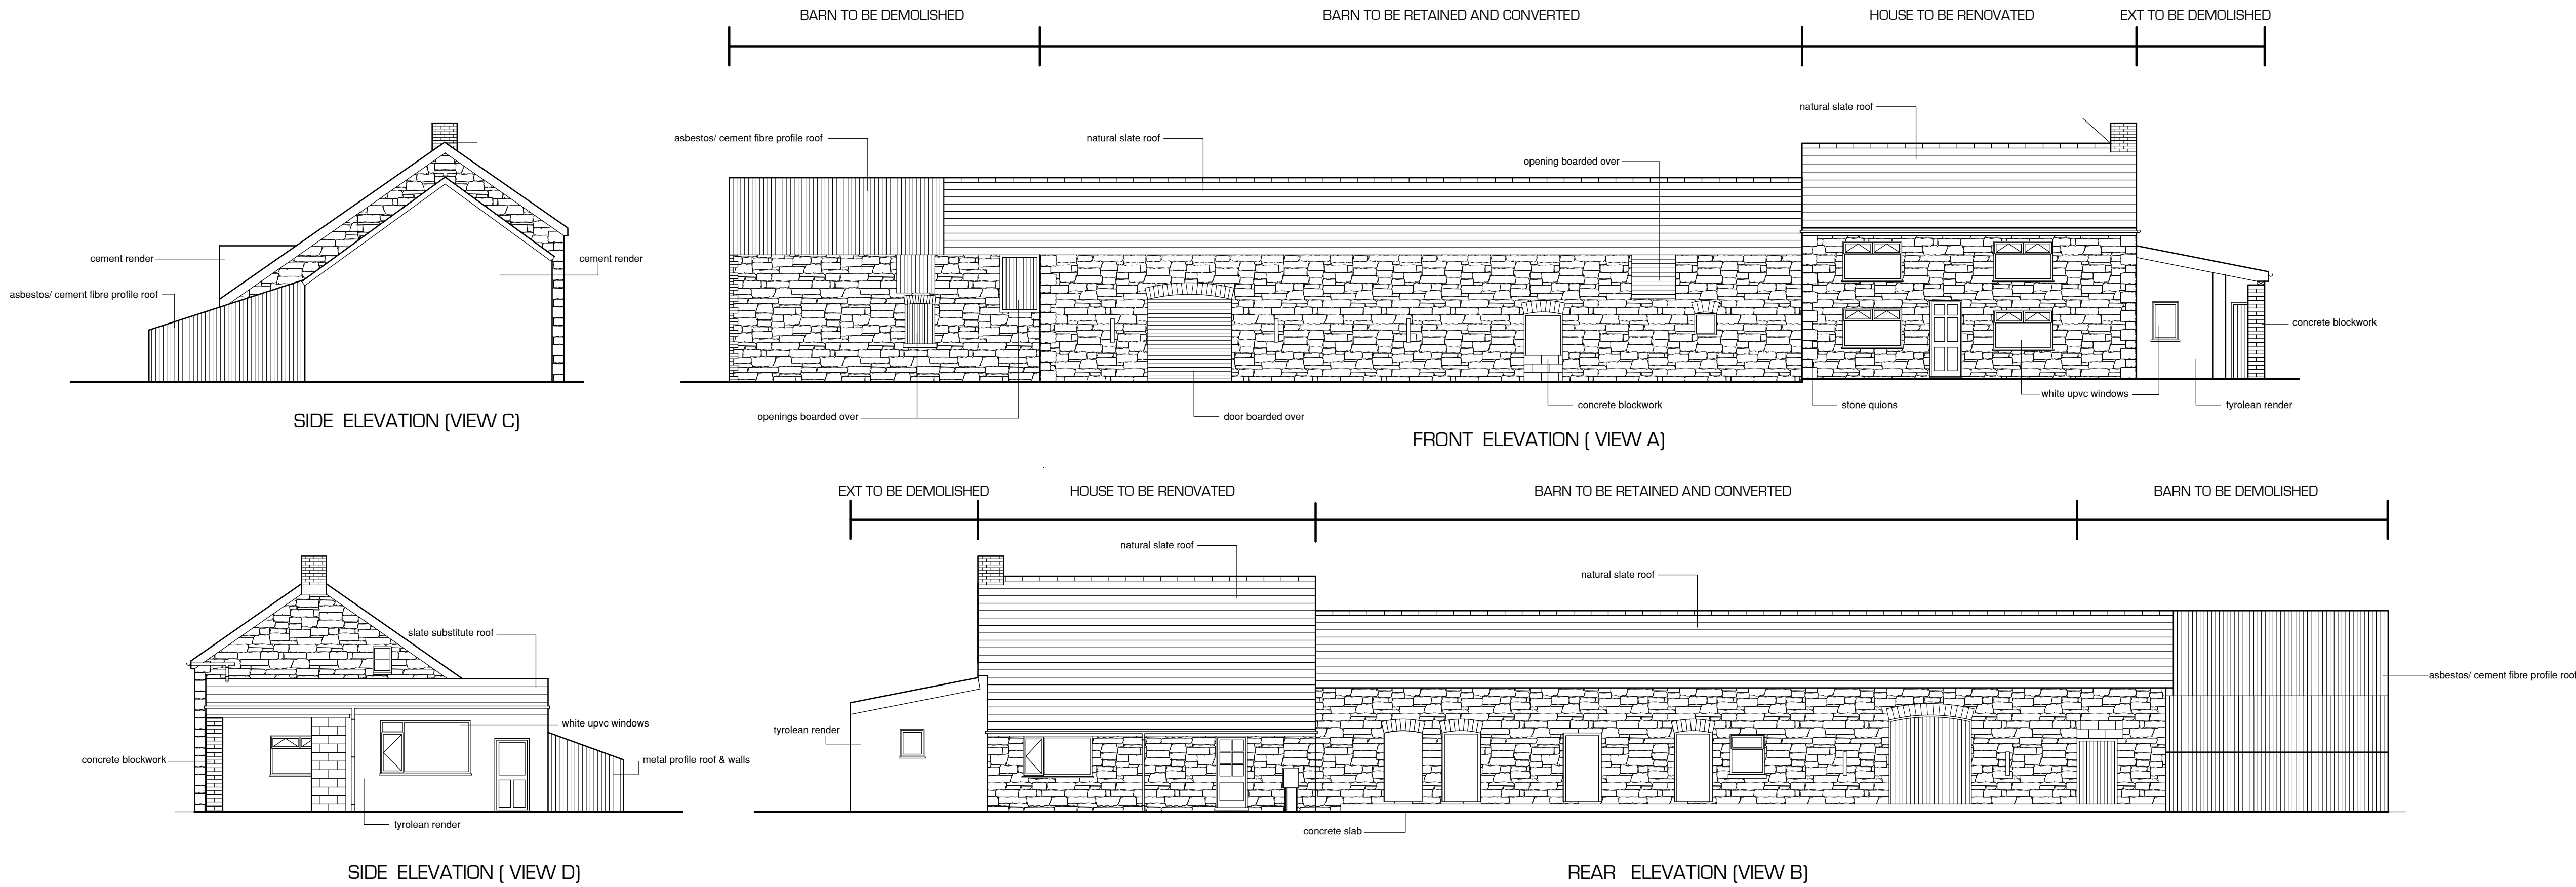

Revision

project
Proposed Side and rear extension
Conversion of Barn and creation of
Granny annex
at
Ynyswen Farm,
Crynant,
Neath, SA10 8PT
For
G Morgan & D Antcliff-Jones

title
Existing
Plans and Elevations

Date: Nov 2018

Scale: 1:100

Drawn:

Drawing No.

001

Rev.

B