


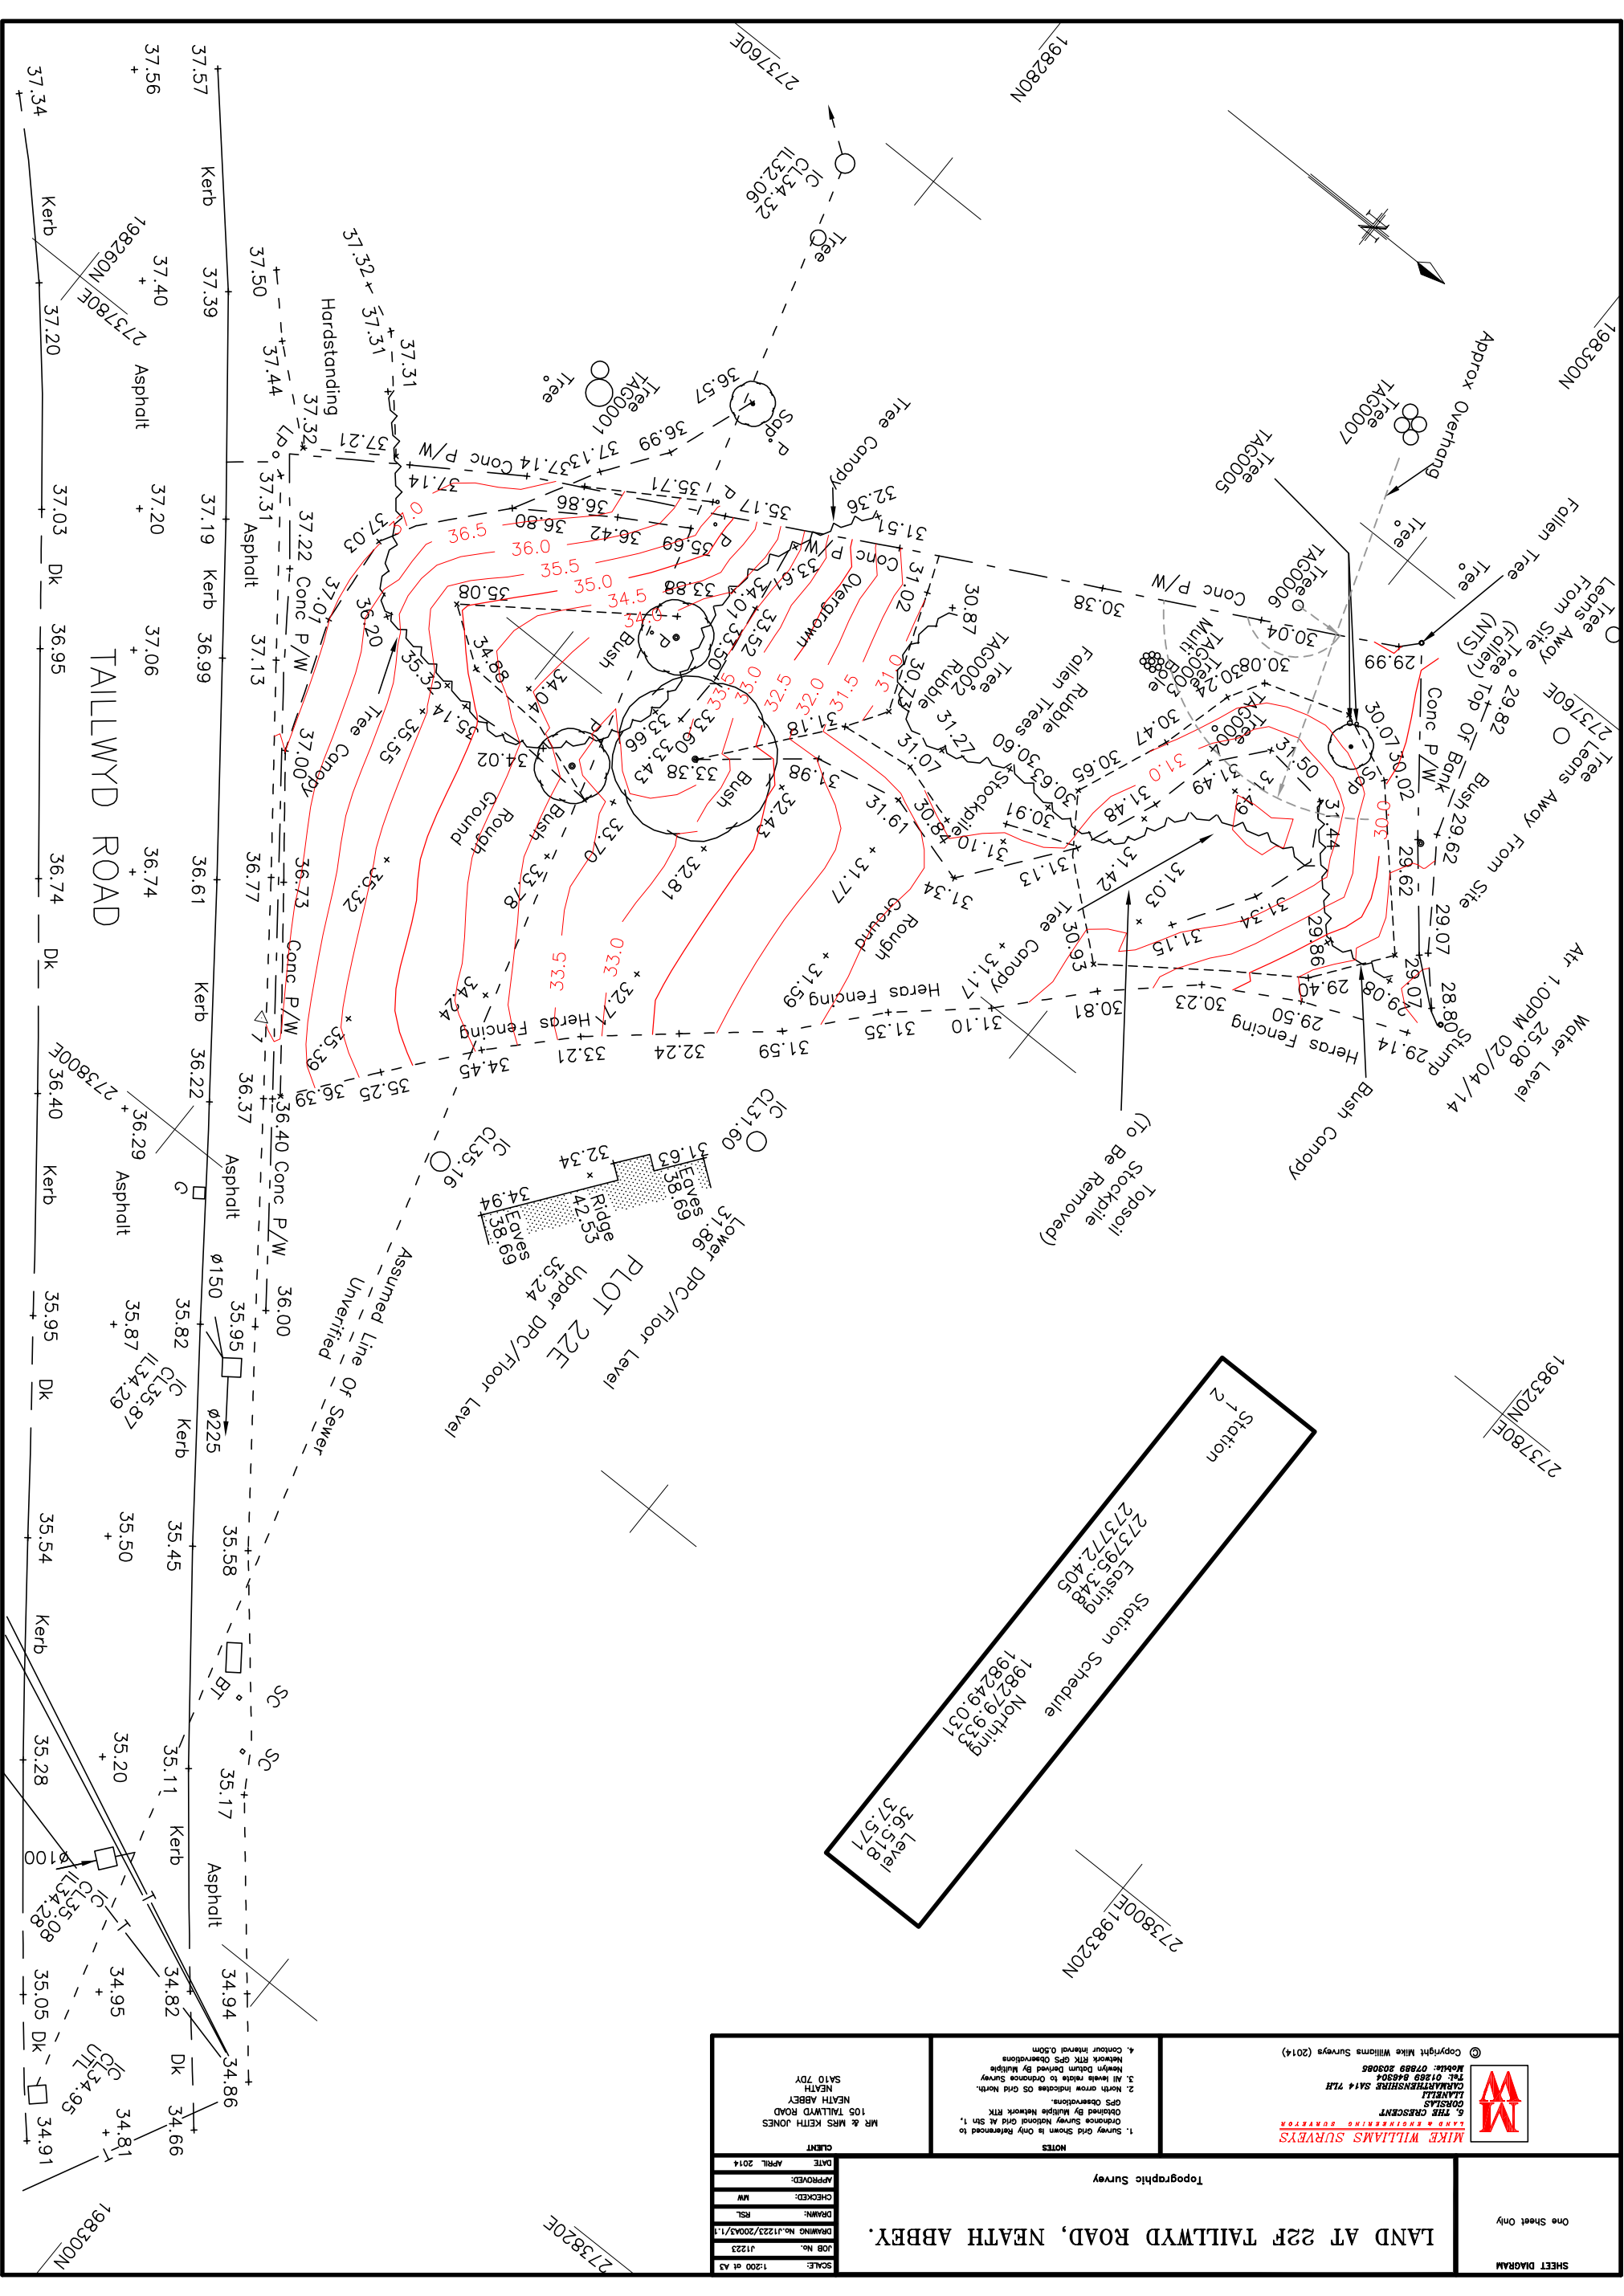

One Sheet Only

SHEET DIAGRAM

LAND AT 22F TAILLYWD ROAD, NEATH ABBEY.

Topographic Survey

DRAWN: RSL CHECKED: MW APPROVED: MW DATE: APRIL 2014		NOTES 1. Survey Grid Shown is Only Referenced to Ordnance Survey National Grid A. Sn 1. 2. North arrow indicates OS Grid North. 3. All levels relate to Ordnance Survey Mean Sea Level Derived by Multiple GPS Observations. 4. Network RTK GPS Observations Network Interval 0.50m	
