


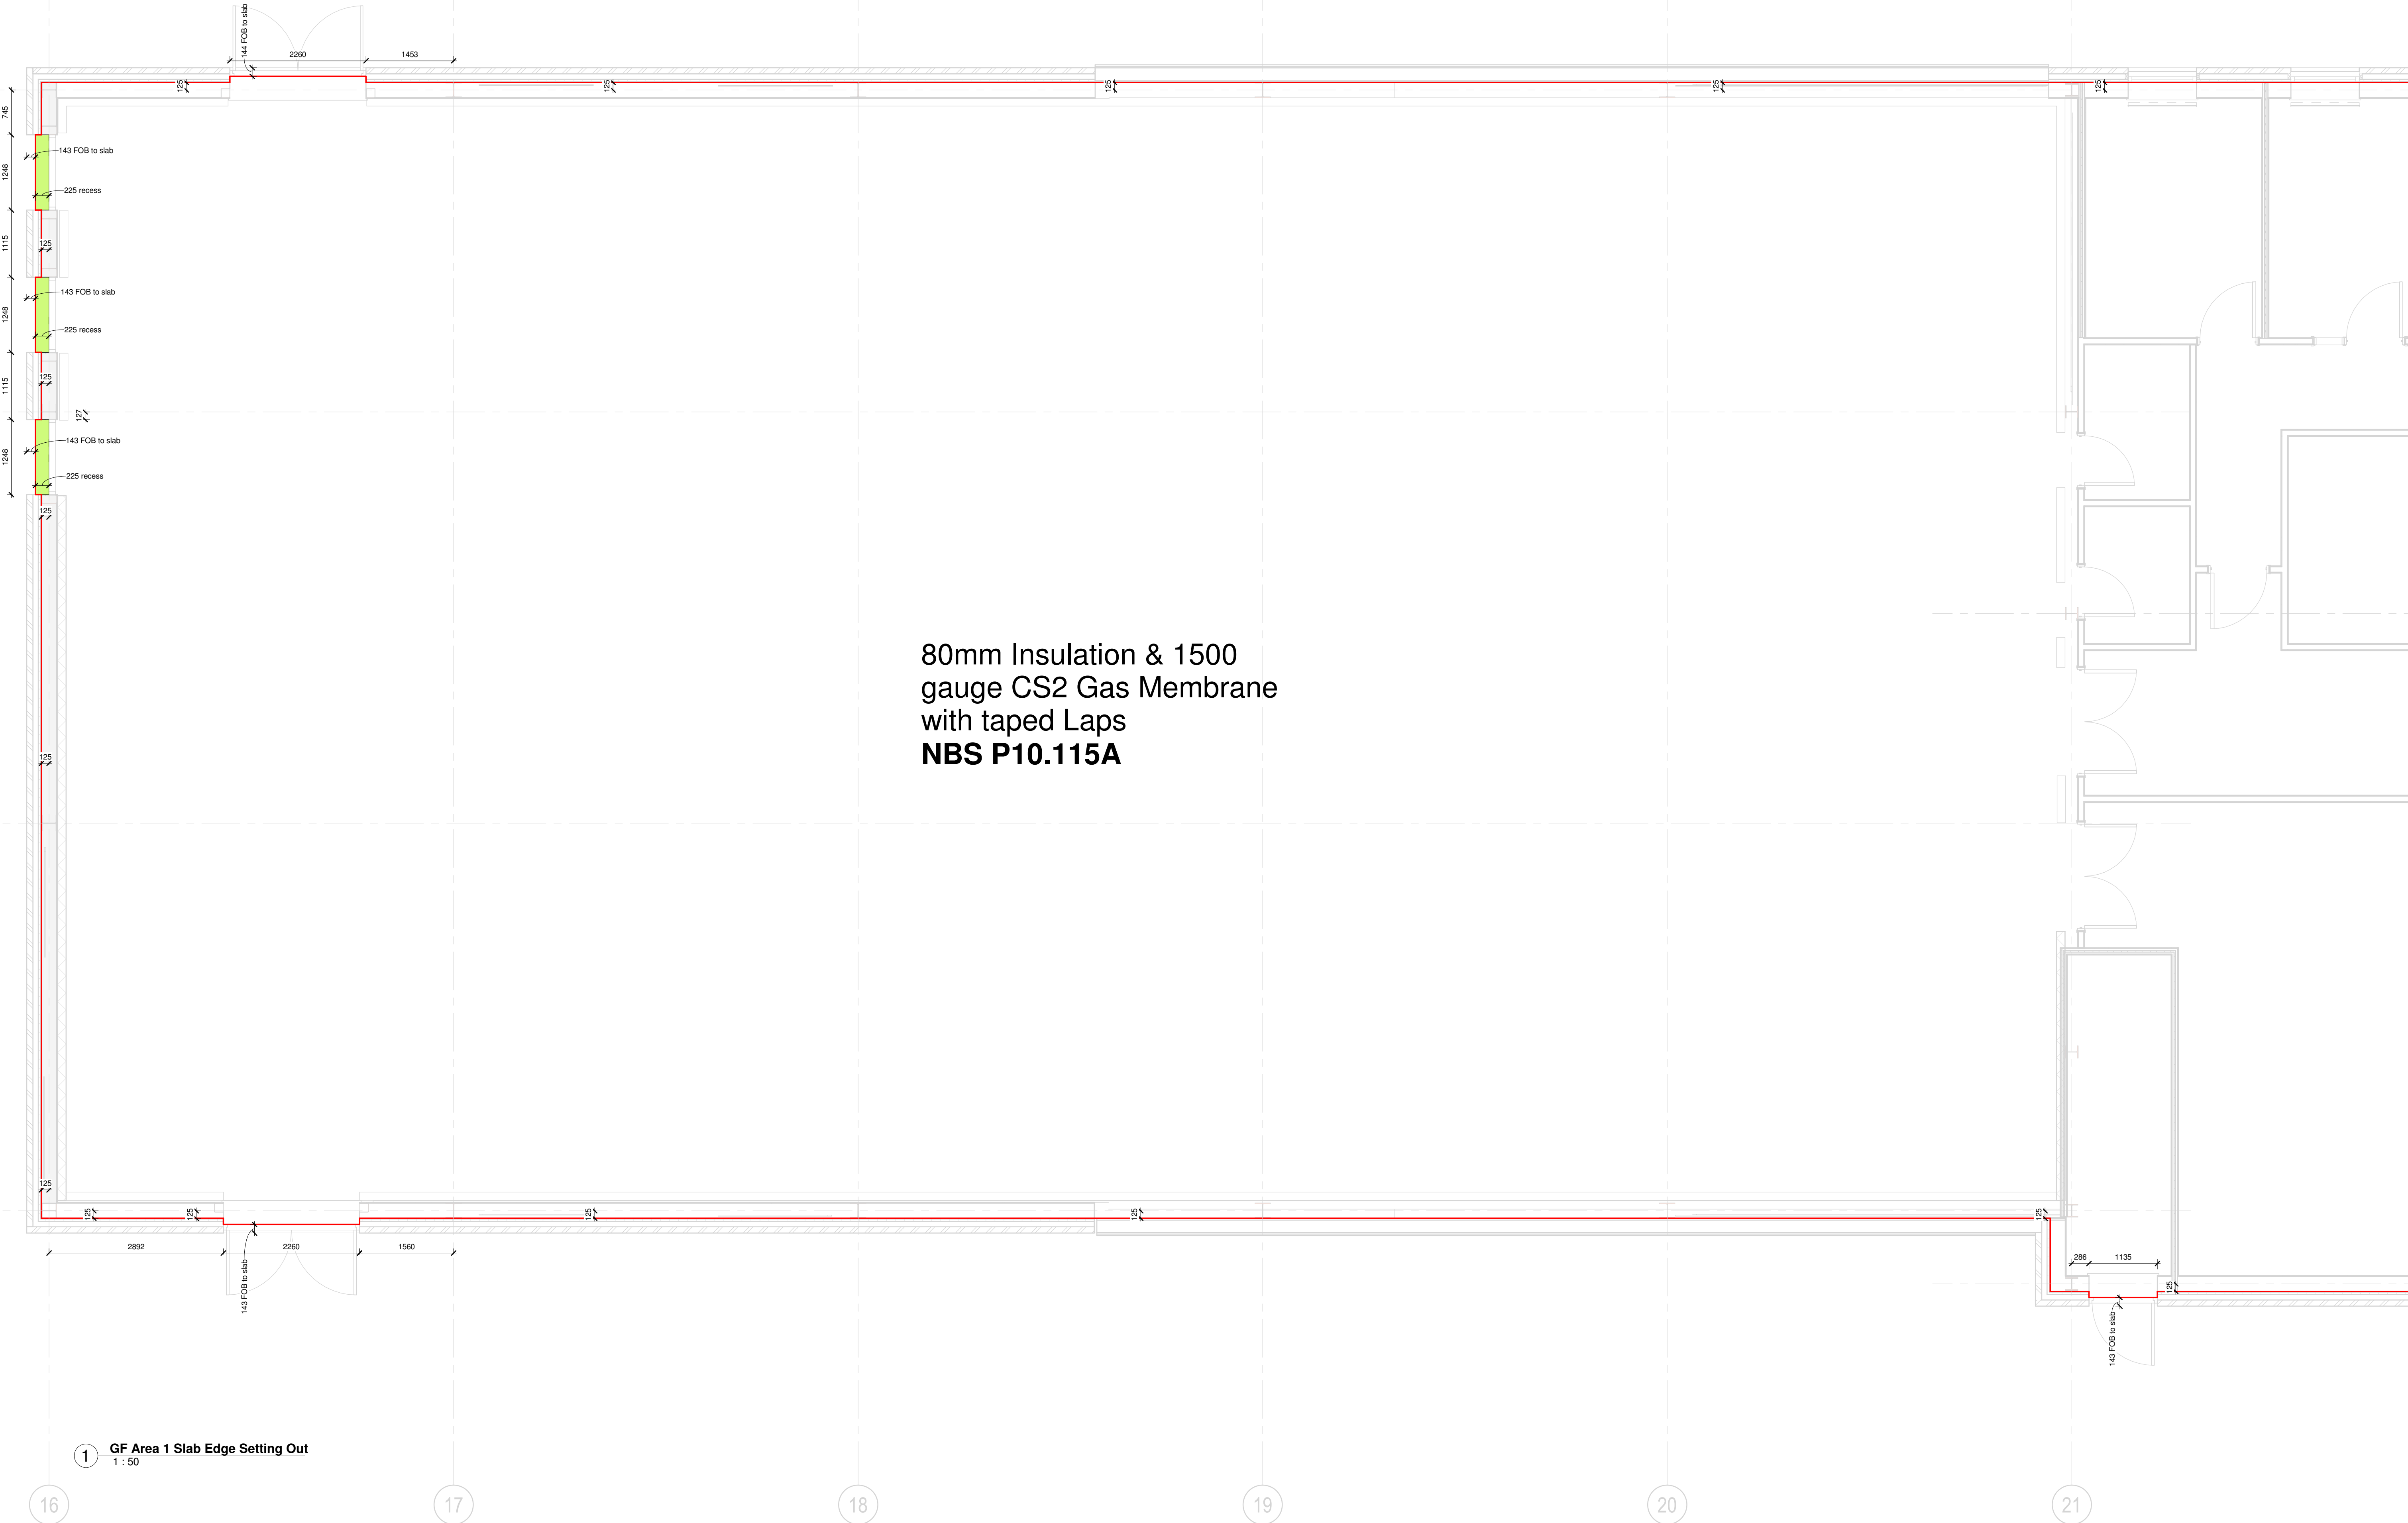

This drawing must not be scaled.
Figured dimensions and levels to be used.
Any inaccuracies must be notified to the architect.
Detail drawings and large scale drawings take precedence over smaller drawings.
A1

Rev:
P01 First Issue to View Point
C01 Issued for Construction
C02 Issued for Construction

29/08/19
20/09/19
24/09/19

Chk'd:

STATUS
PD - Issued for Construction

powelldobson
ARCHITECTS
Cardiff, Swansea, London
t +44 (0)33 33 201 001
www.powelldobson.com
t@PDArchitects

PDA Job No: 18080	
26W007- PDA - 00 - 00 - DR - A - 23 - 0405	REV C02
UPRN ORIGINATOR VOLUME LEVEL TYPE ROLE CLASS NUMBER	

Contract: Neath Port Talbot County Borough Council
Cefn Saeson School
Title: GF Area 1 Slab Edge Setting Out

Scale: 1 : 50
Date: 08/29/19
Drawn: SJ
Checked: BJ