



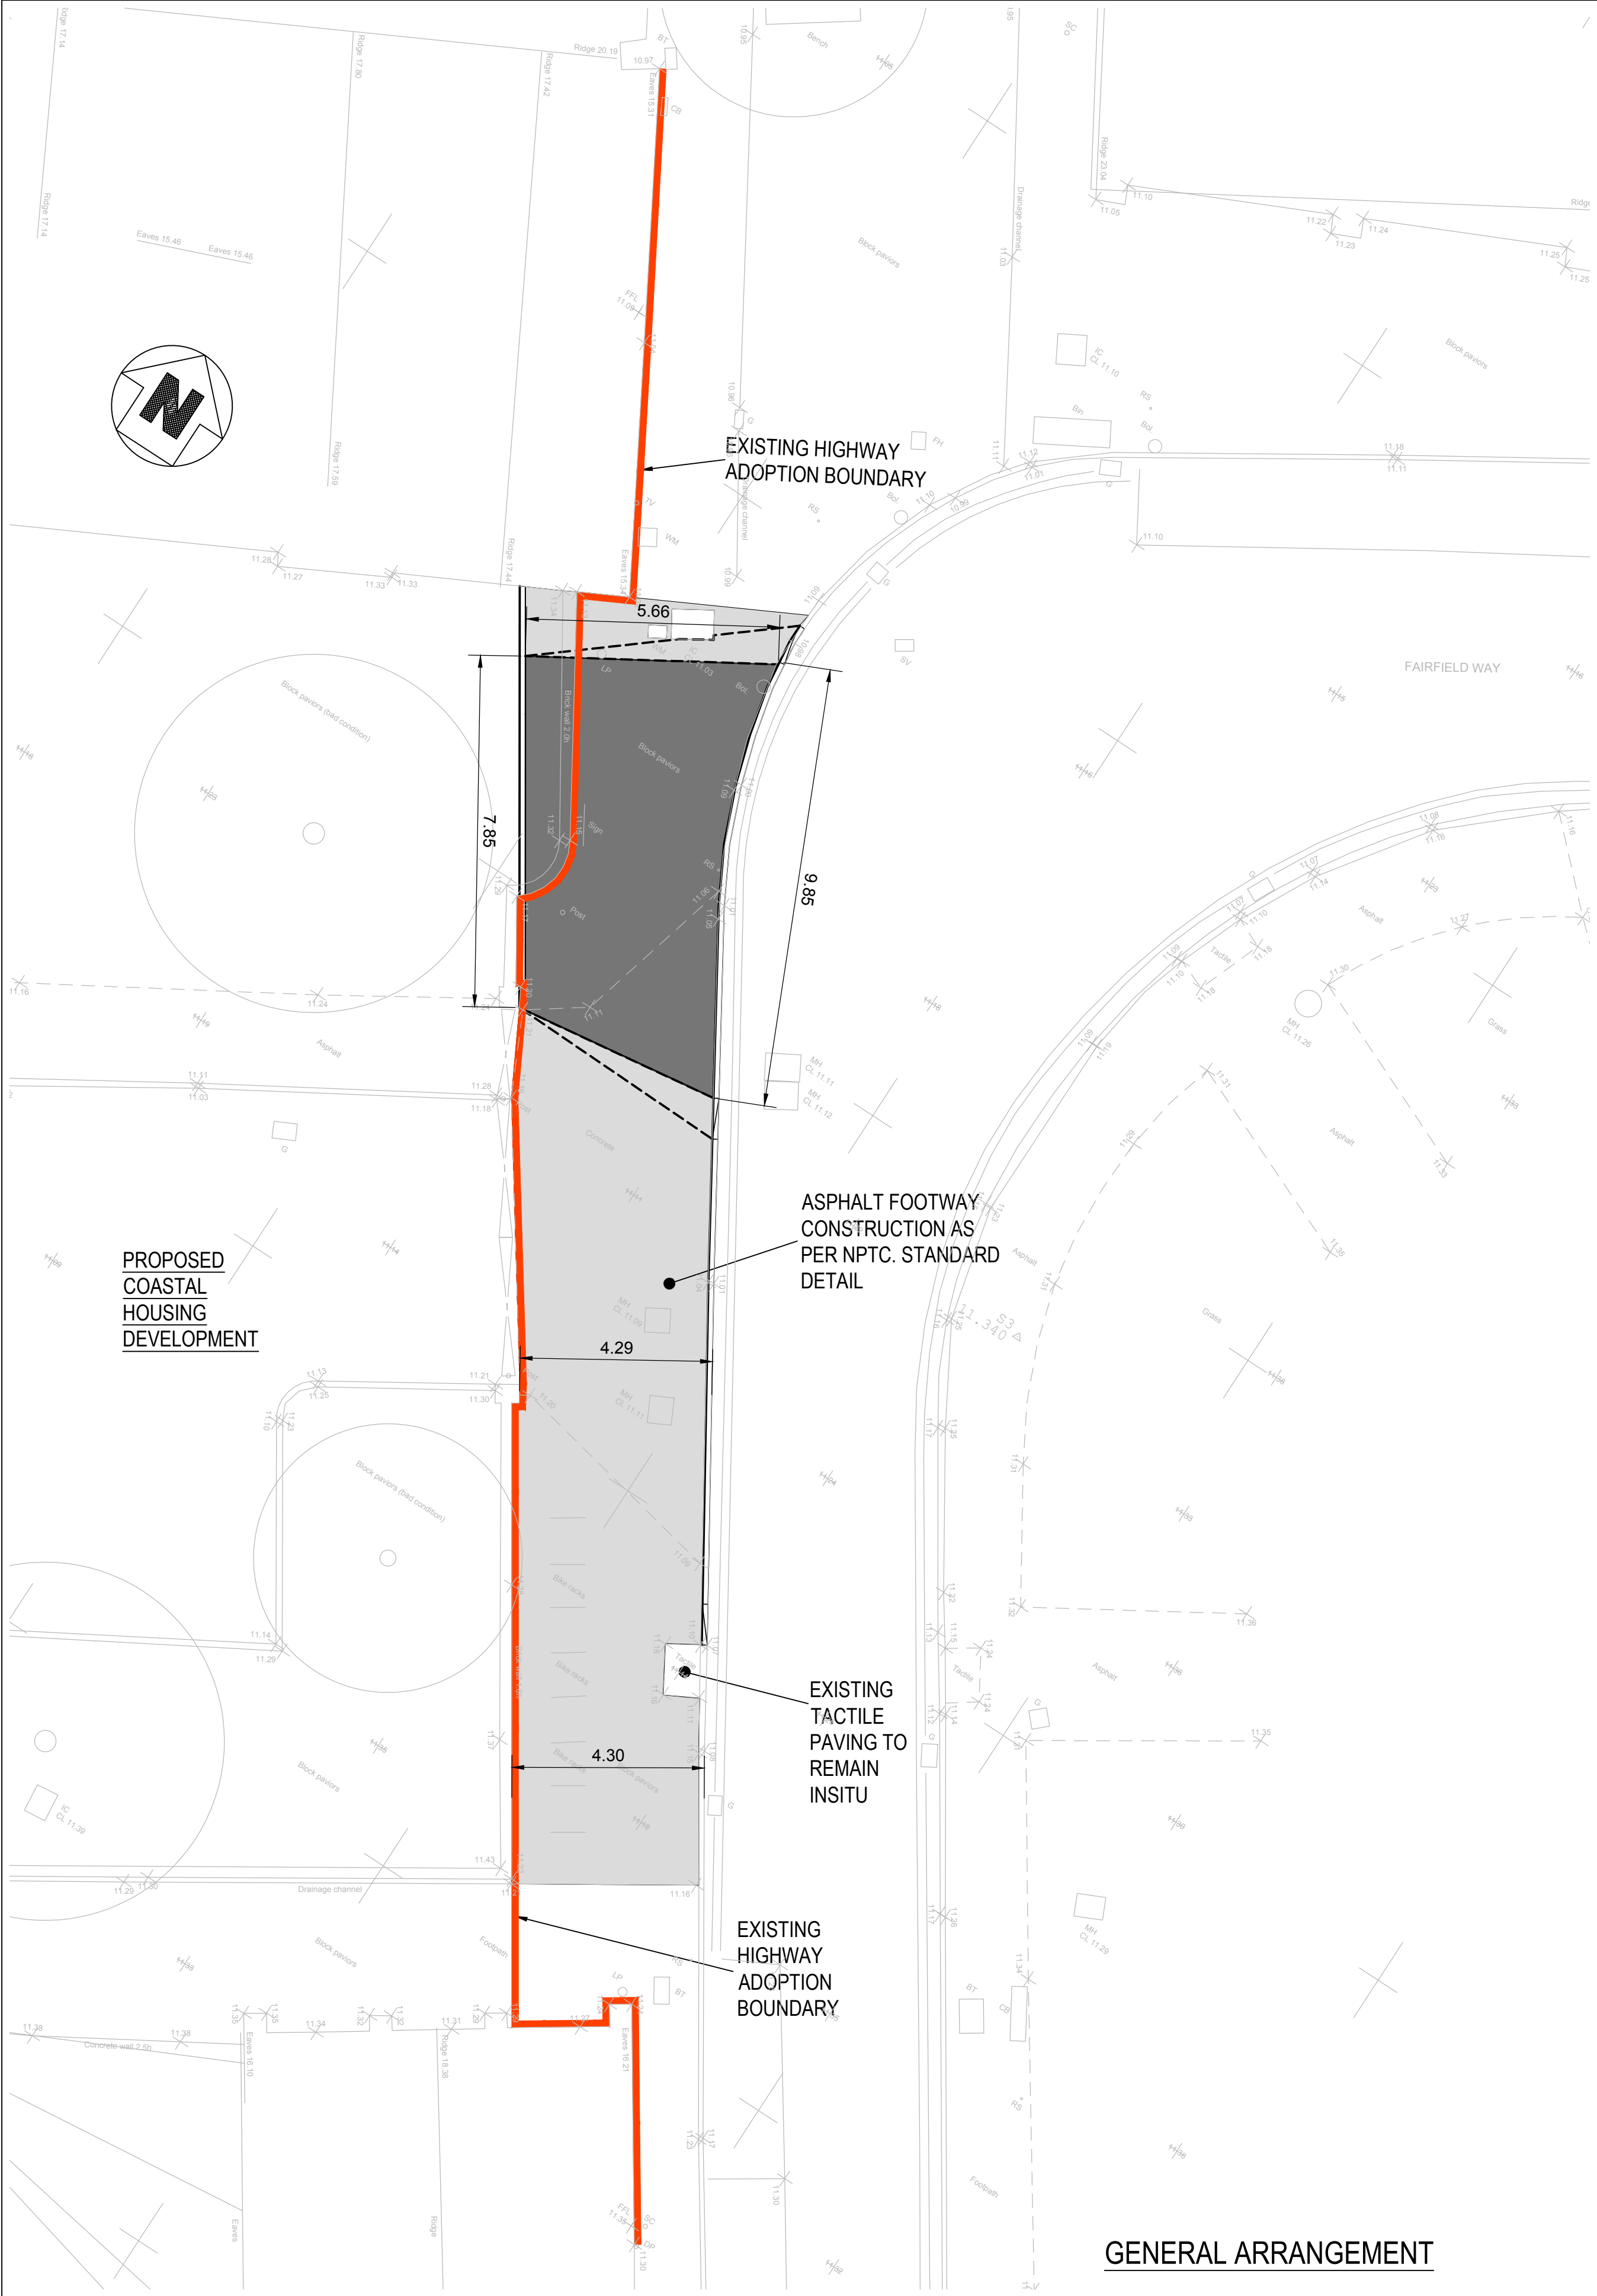

SITE CLEARANCE LEGEND	
	PROPOSED SERVICE YARD ENTRANCE - REINFORCED CONCRETE SLAB
	PROPOSED ASPHALT FOOTWAY CONSTRUCTION

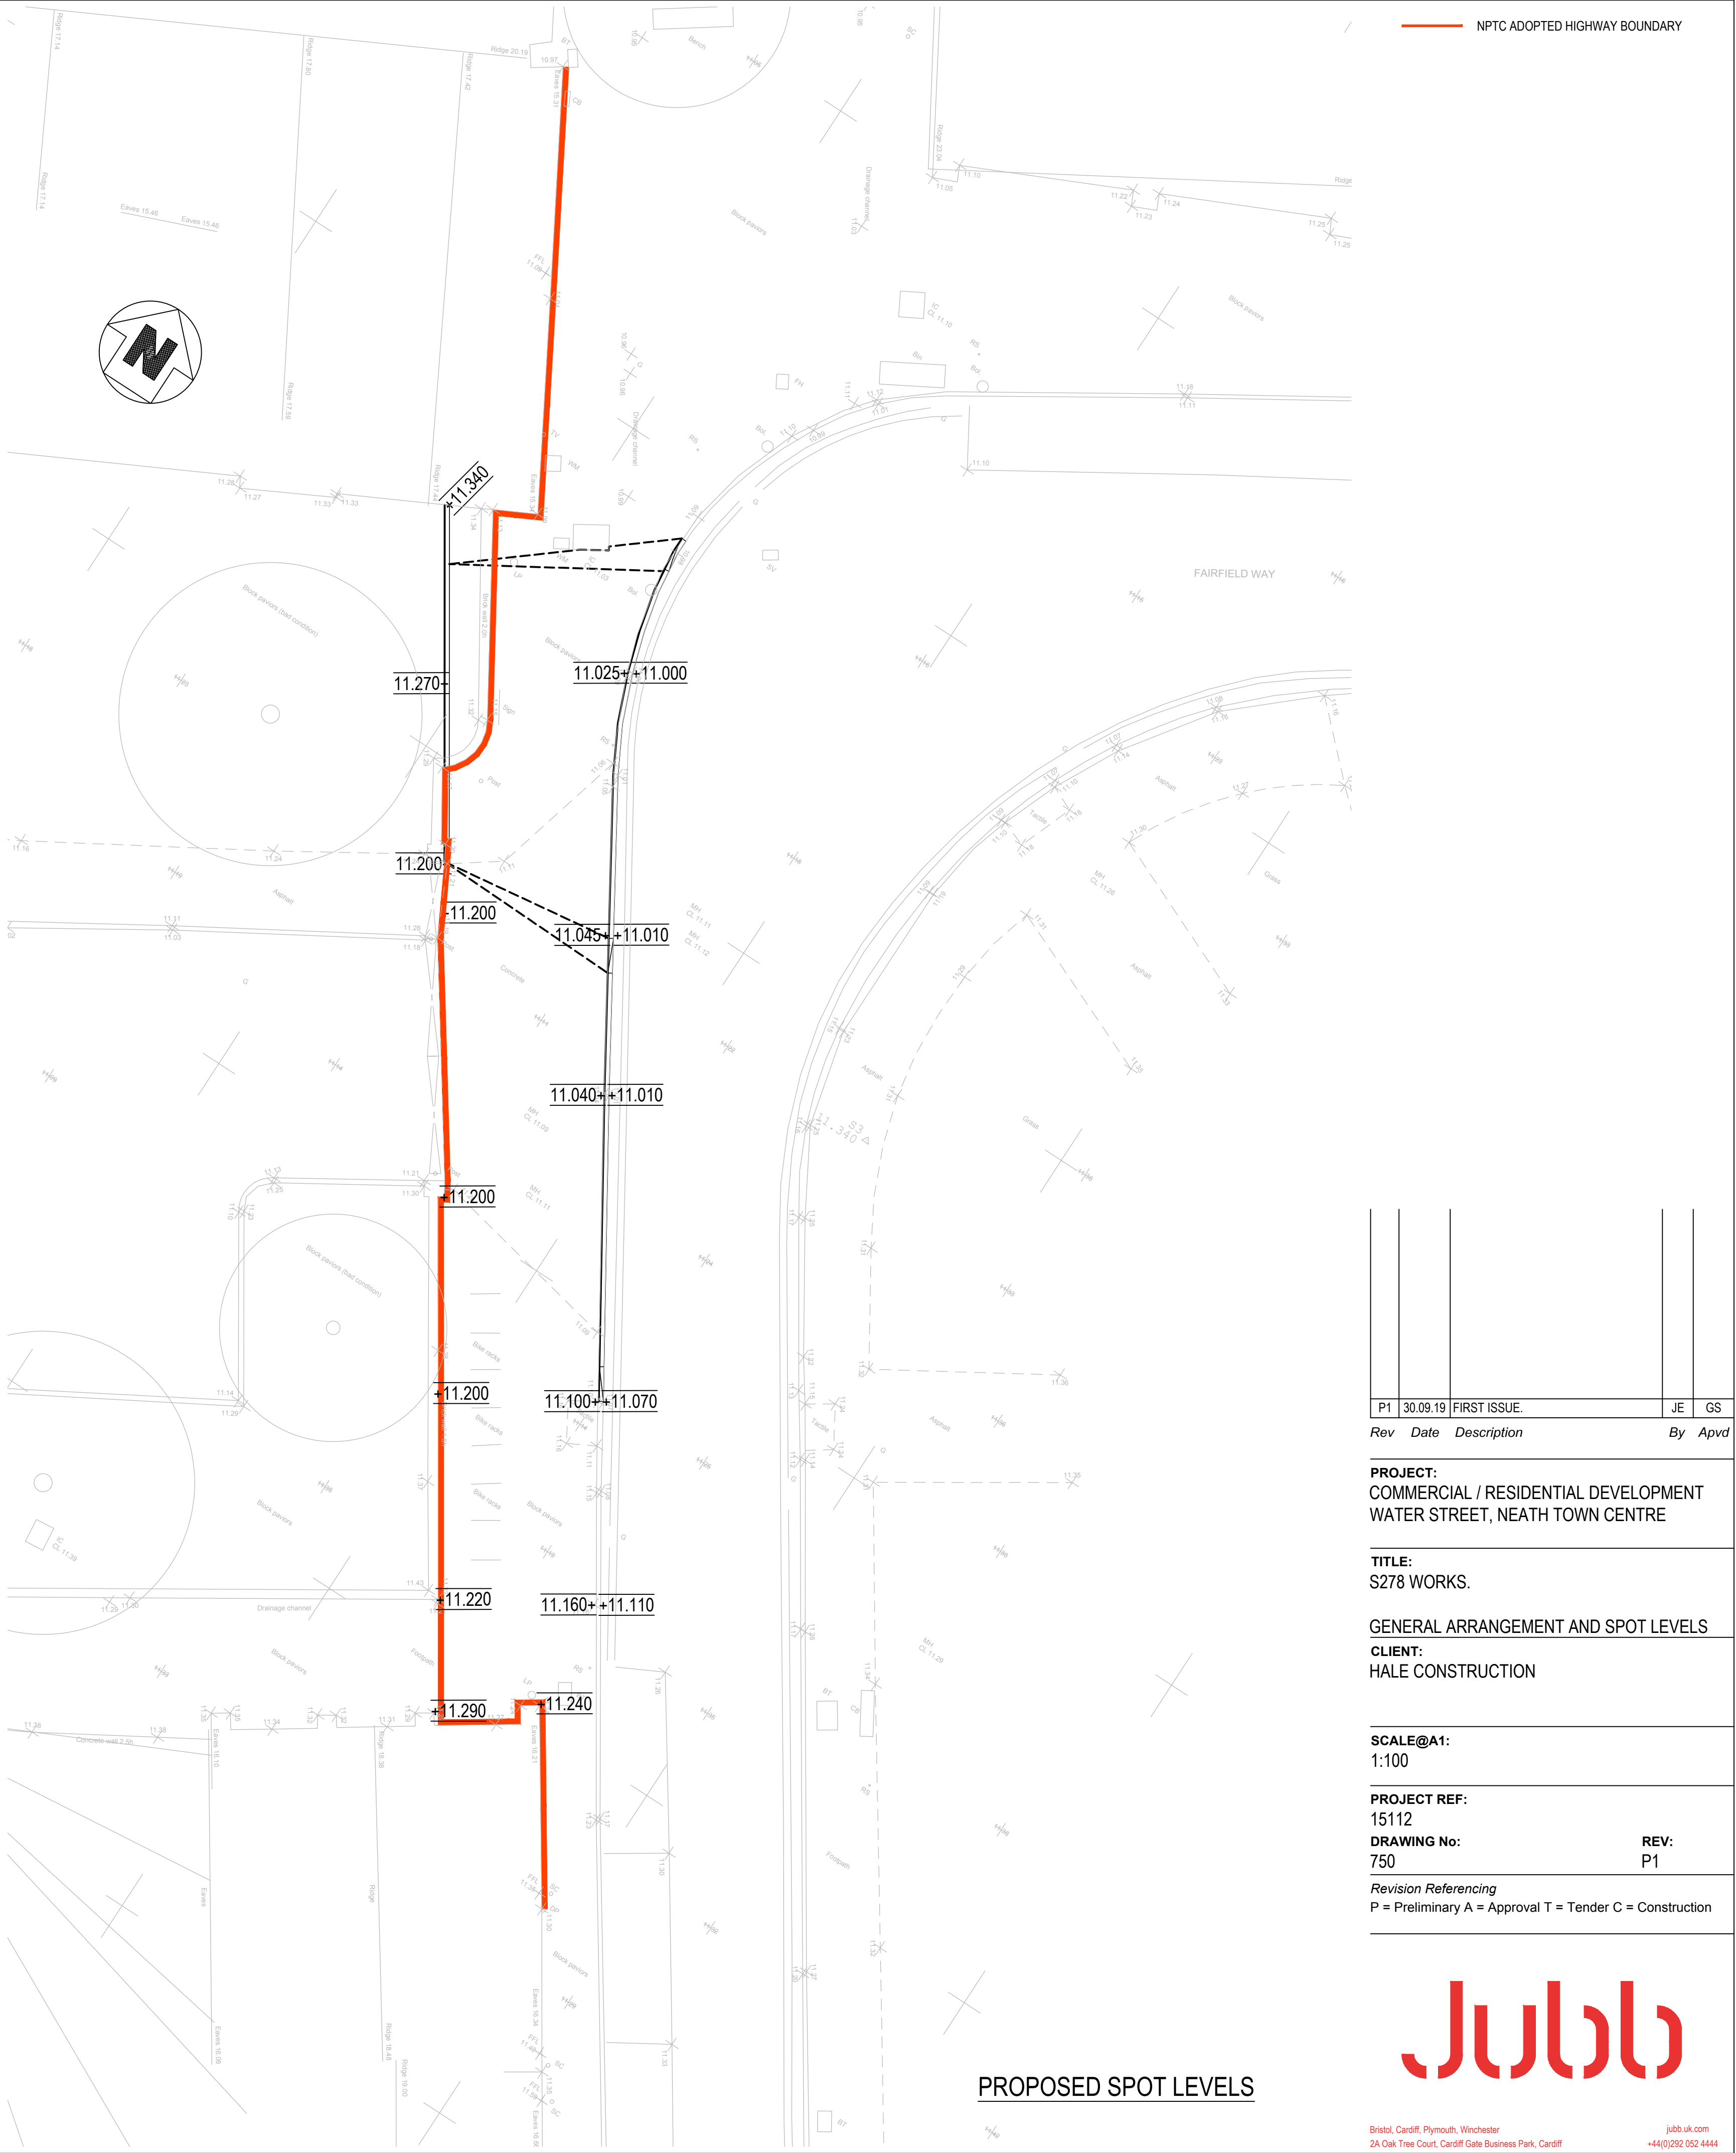

— NPTC ADOPTED HIGHWAY BOUNDARY

PT	30.09.19	FIRST ISSUE.	JE	GS
Rev	Date	Description	By	Apvd

PROJECT:
COMMERCIAL / RESIDENTIAL DEVELOPMENT
WATER STREET, NEATH TOWN CENTRE

TITLE:
S278 WORKS.

GENERAL ARRANGEMENT AND SPOT LEVELS
CLIENT:
HALE CONSTRUCTION

SCALE@A1:
1:100

PROJECT REF:
15112
DRAWING No:
750
REV:
P1

Revision Referencing
P = Preliminary A = Approval T = Tender C = Construction

