



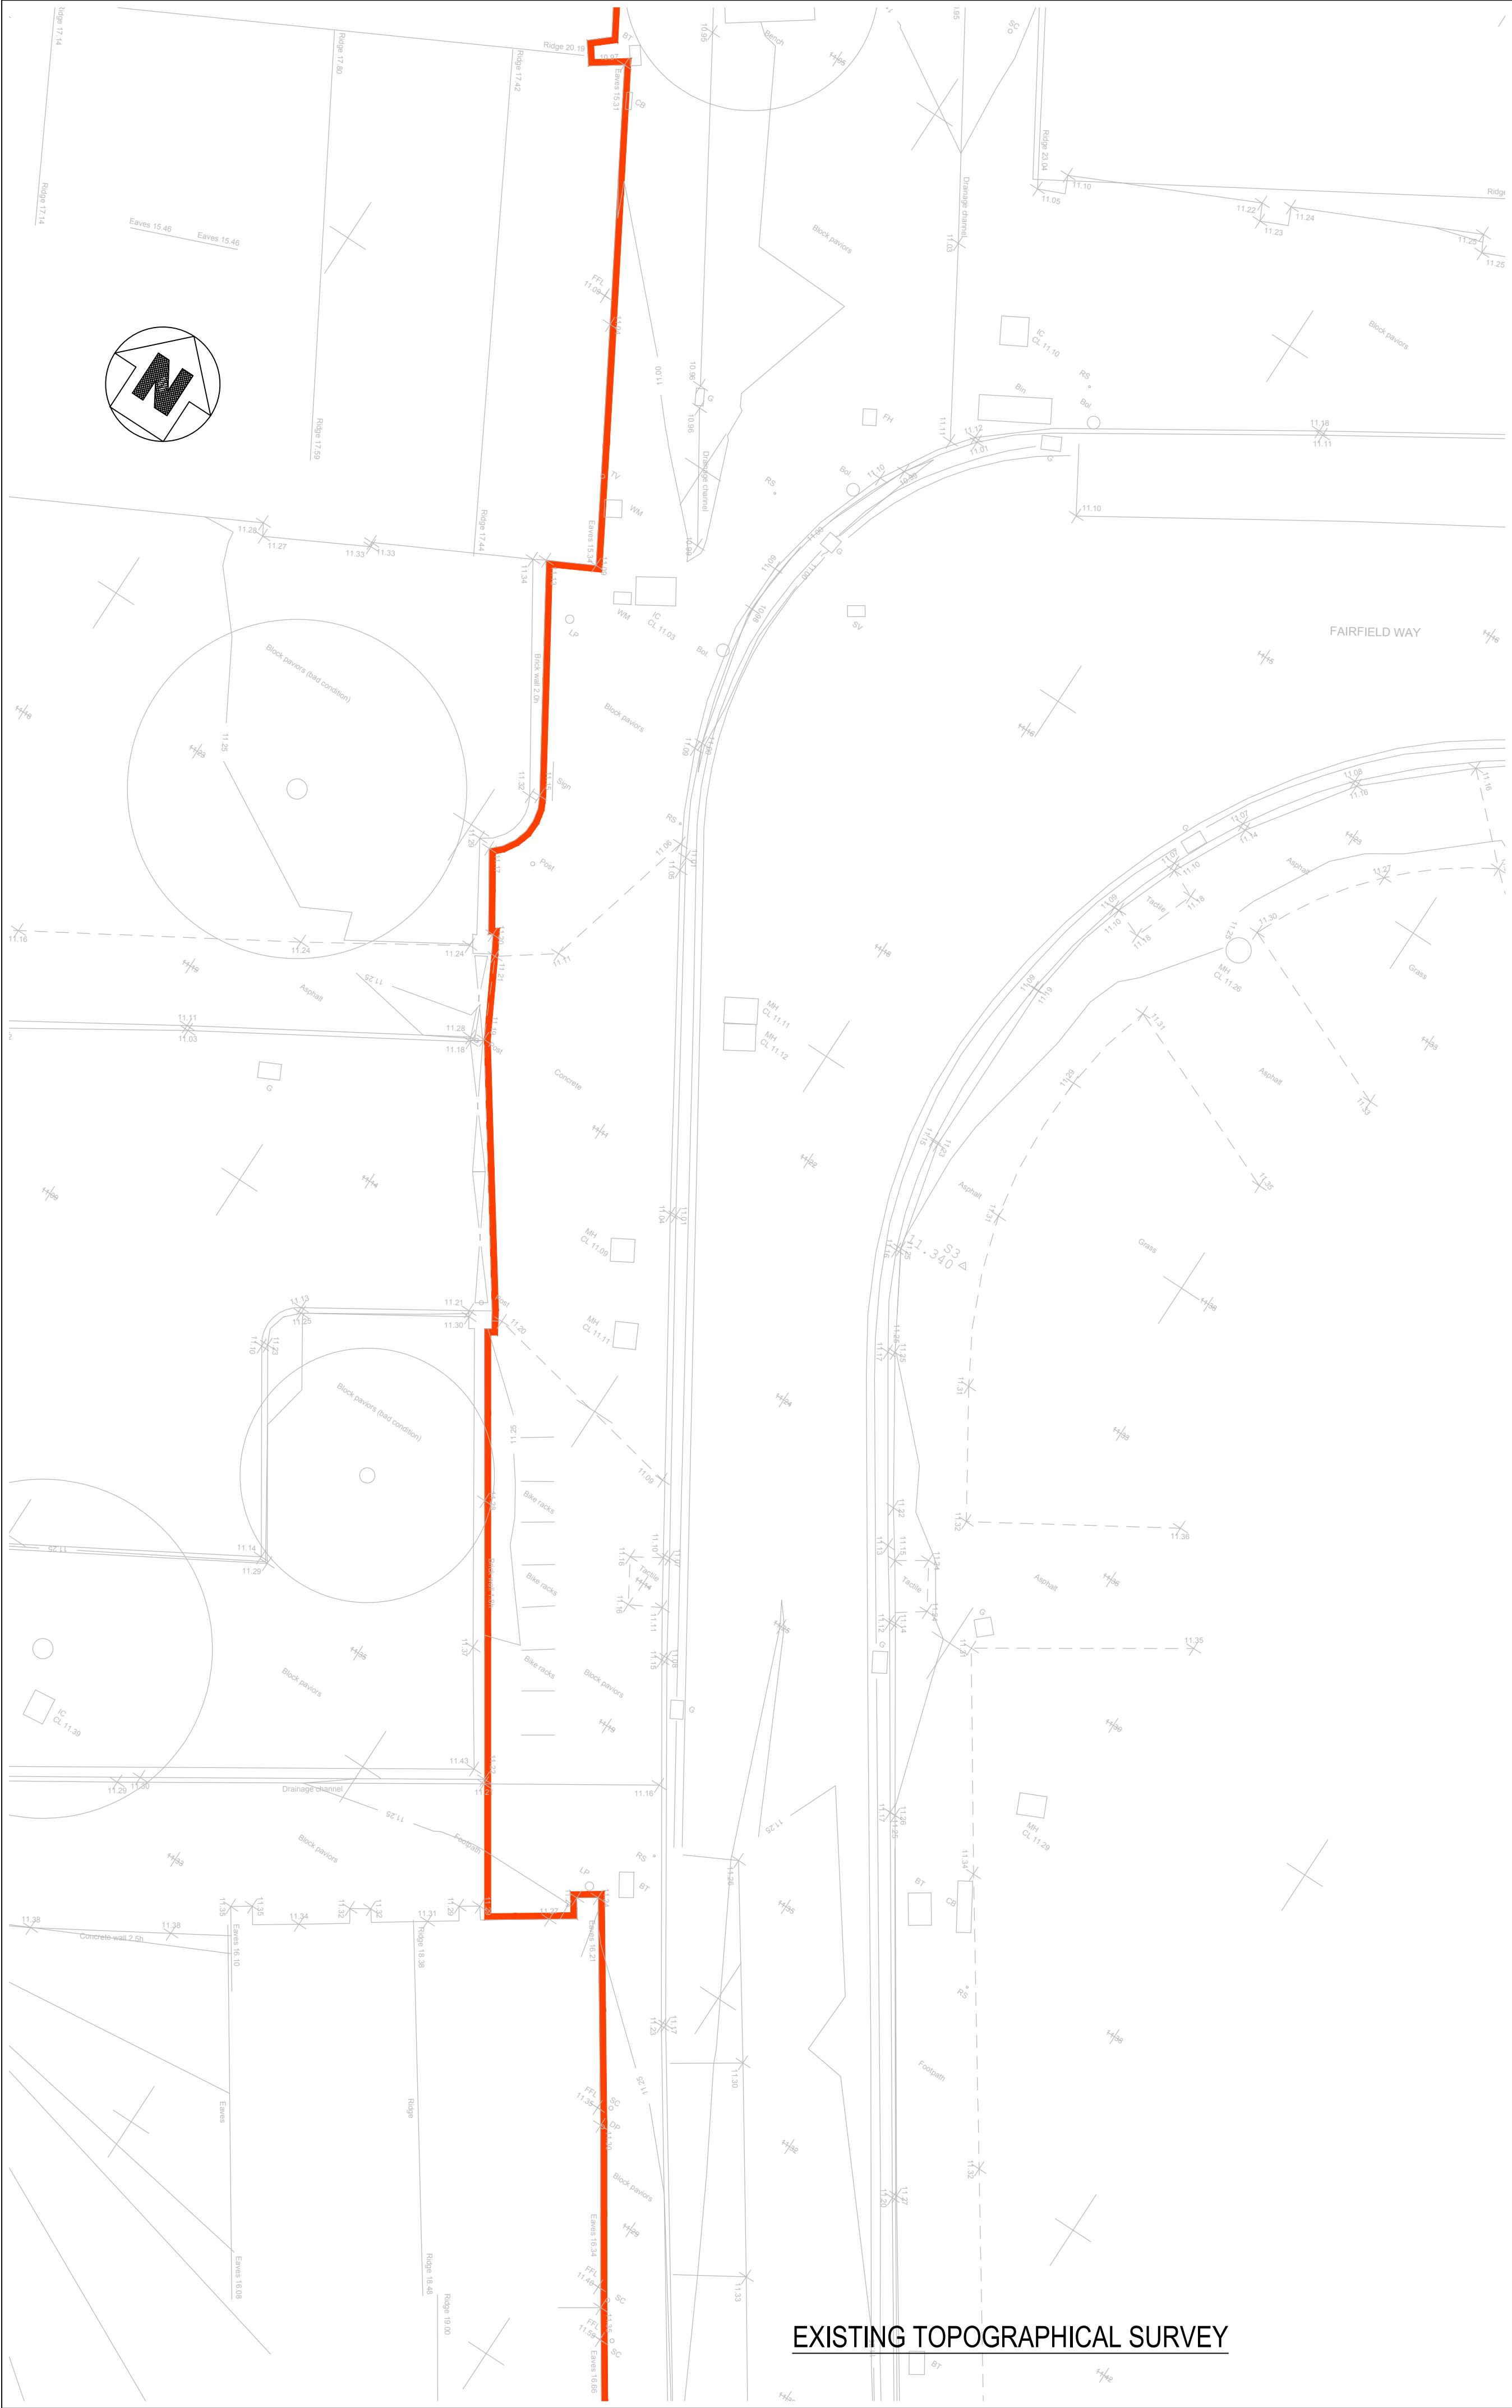

EXISTING TOPOGRAPHICAL SURVEY

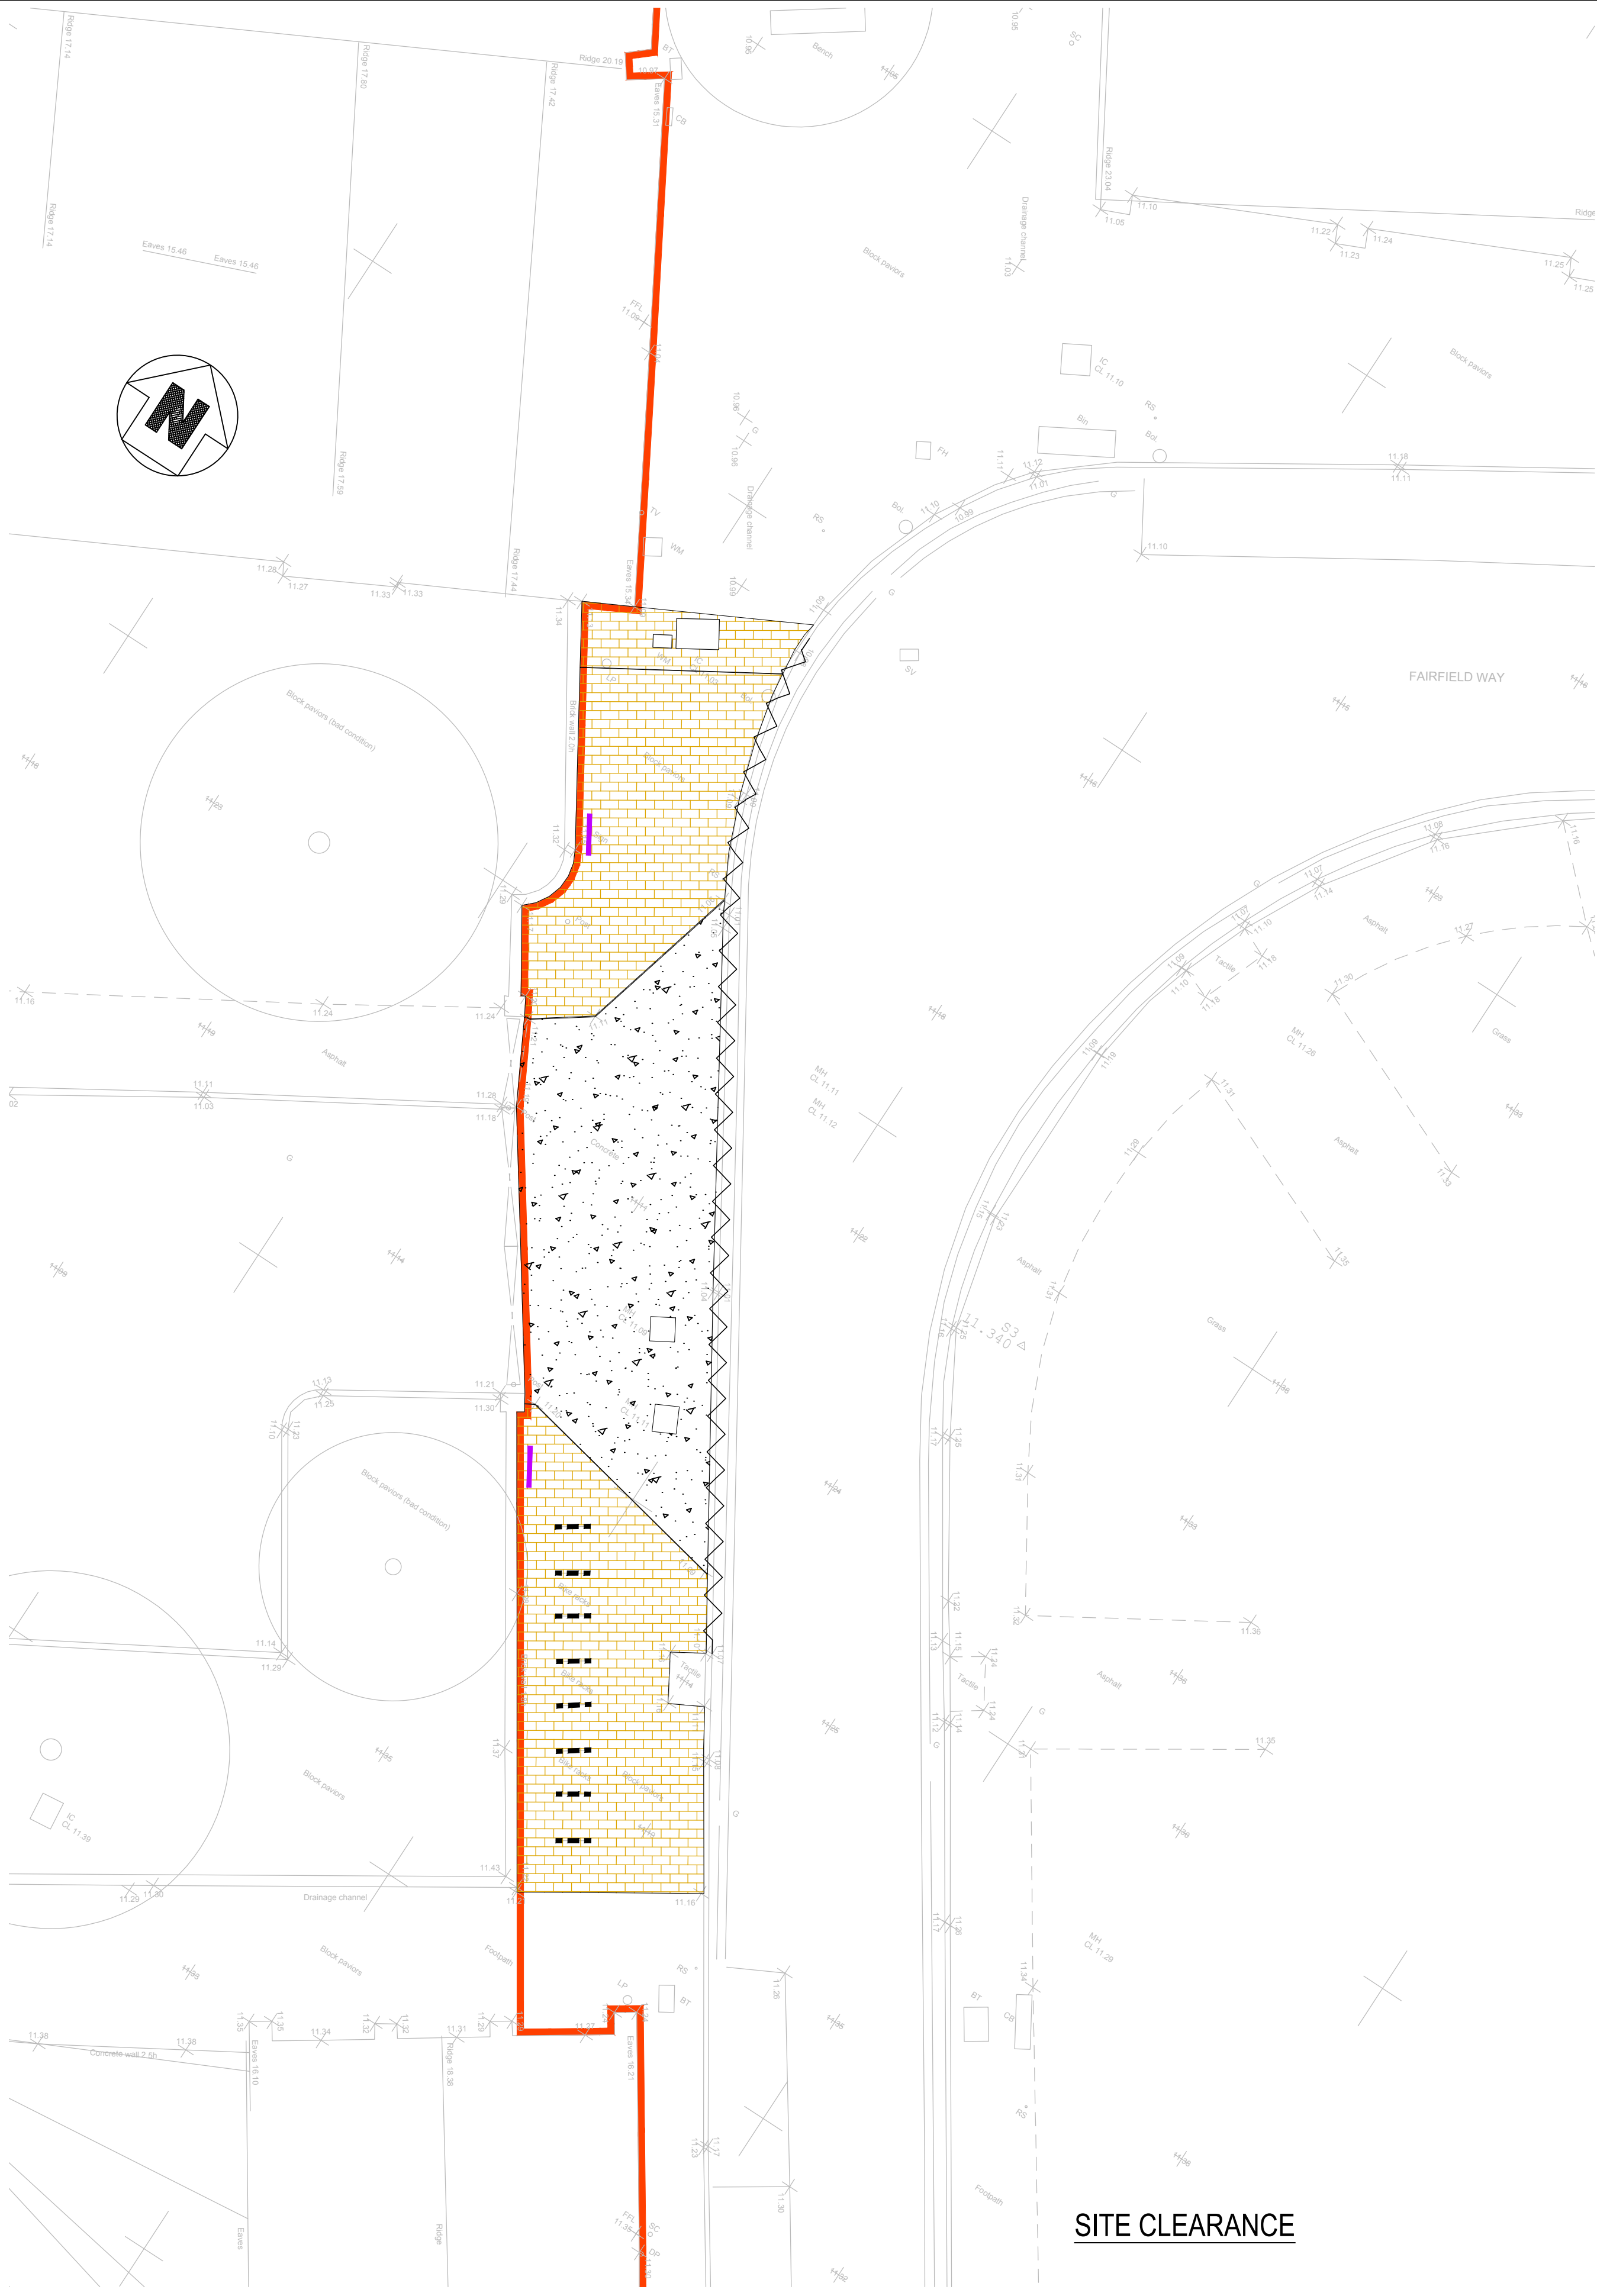

SITE CLEARANCE

- SITE CLEARANCE LEGEND**
- TAKE UP OR DOWN EXISTING CONCRETE SLAB AND REMOVE TO TIP OFF SITE
 - TAKE UP OR DOWN EXISTING BLOCK PAVEMENTS AND REMOVE TO TIP OFF SITE
 - TAKE UP OR DOWN EXISTING KERBING AND REMOVE TO TIP OFF SITE
 - TAKE UP OR DOWN EXISTING BICYCLE STANDS AND REMOVE TO STORE OFF SITE FOR POSSIBLE REUSE
 - TAKE UP OR DOWN EXISTING ROAD SIGN AND REMOVE TO STORE OFF SITE FOR POSSIBLE REUSE

NPTC ADOPTED HIGHWAY BOUNDARY

PT	28.09.19	PRELIMINARY ISSUE	JE	GS
Rev	Date	Description	By	Apvd

PROJECT:
COMMERCIAL / RESIDENTIAL DEVELOPMENT
WATER STREET, NEATH TOWN CENTRE

TITLE:
S278 WORKS.
EXISTING TOPOGRAPHICAL SURVEY AND
SITE CLEARANCE

CLIENT:
HALE CONSTRUCTION

SCALE@A1:
1:100

PROJECT REF:
15112
DRAWING No:
752
REV:
P1

Revision Referencing
P = Preliminary A = Approval T = Tender C = Construction

Jubb