


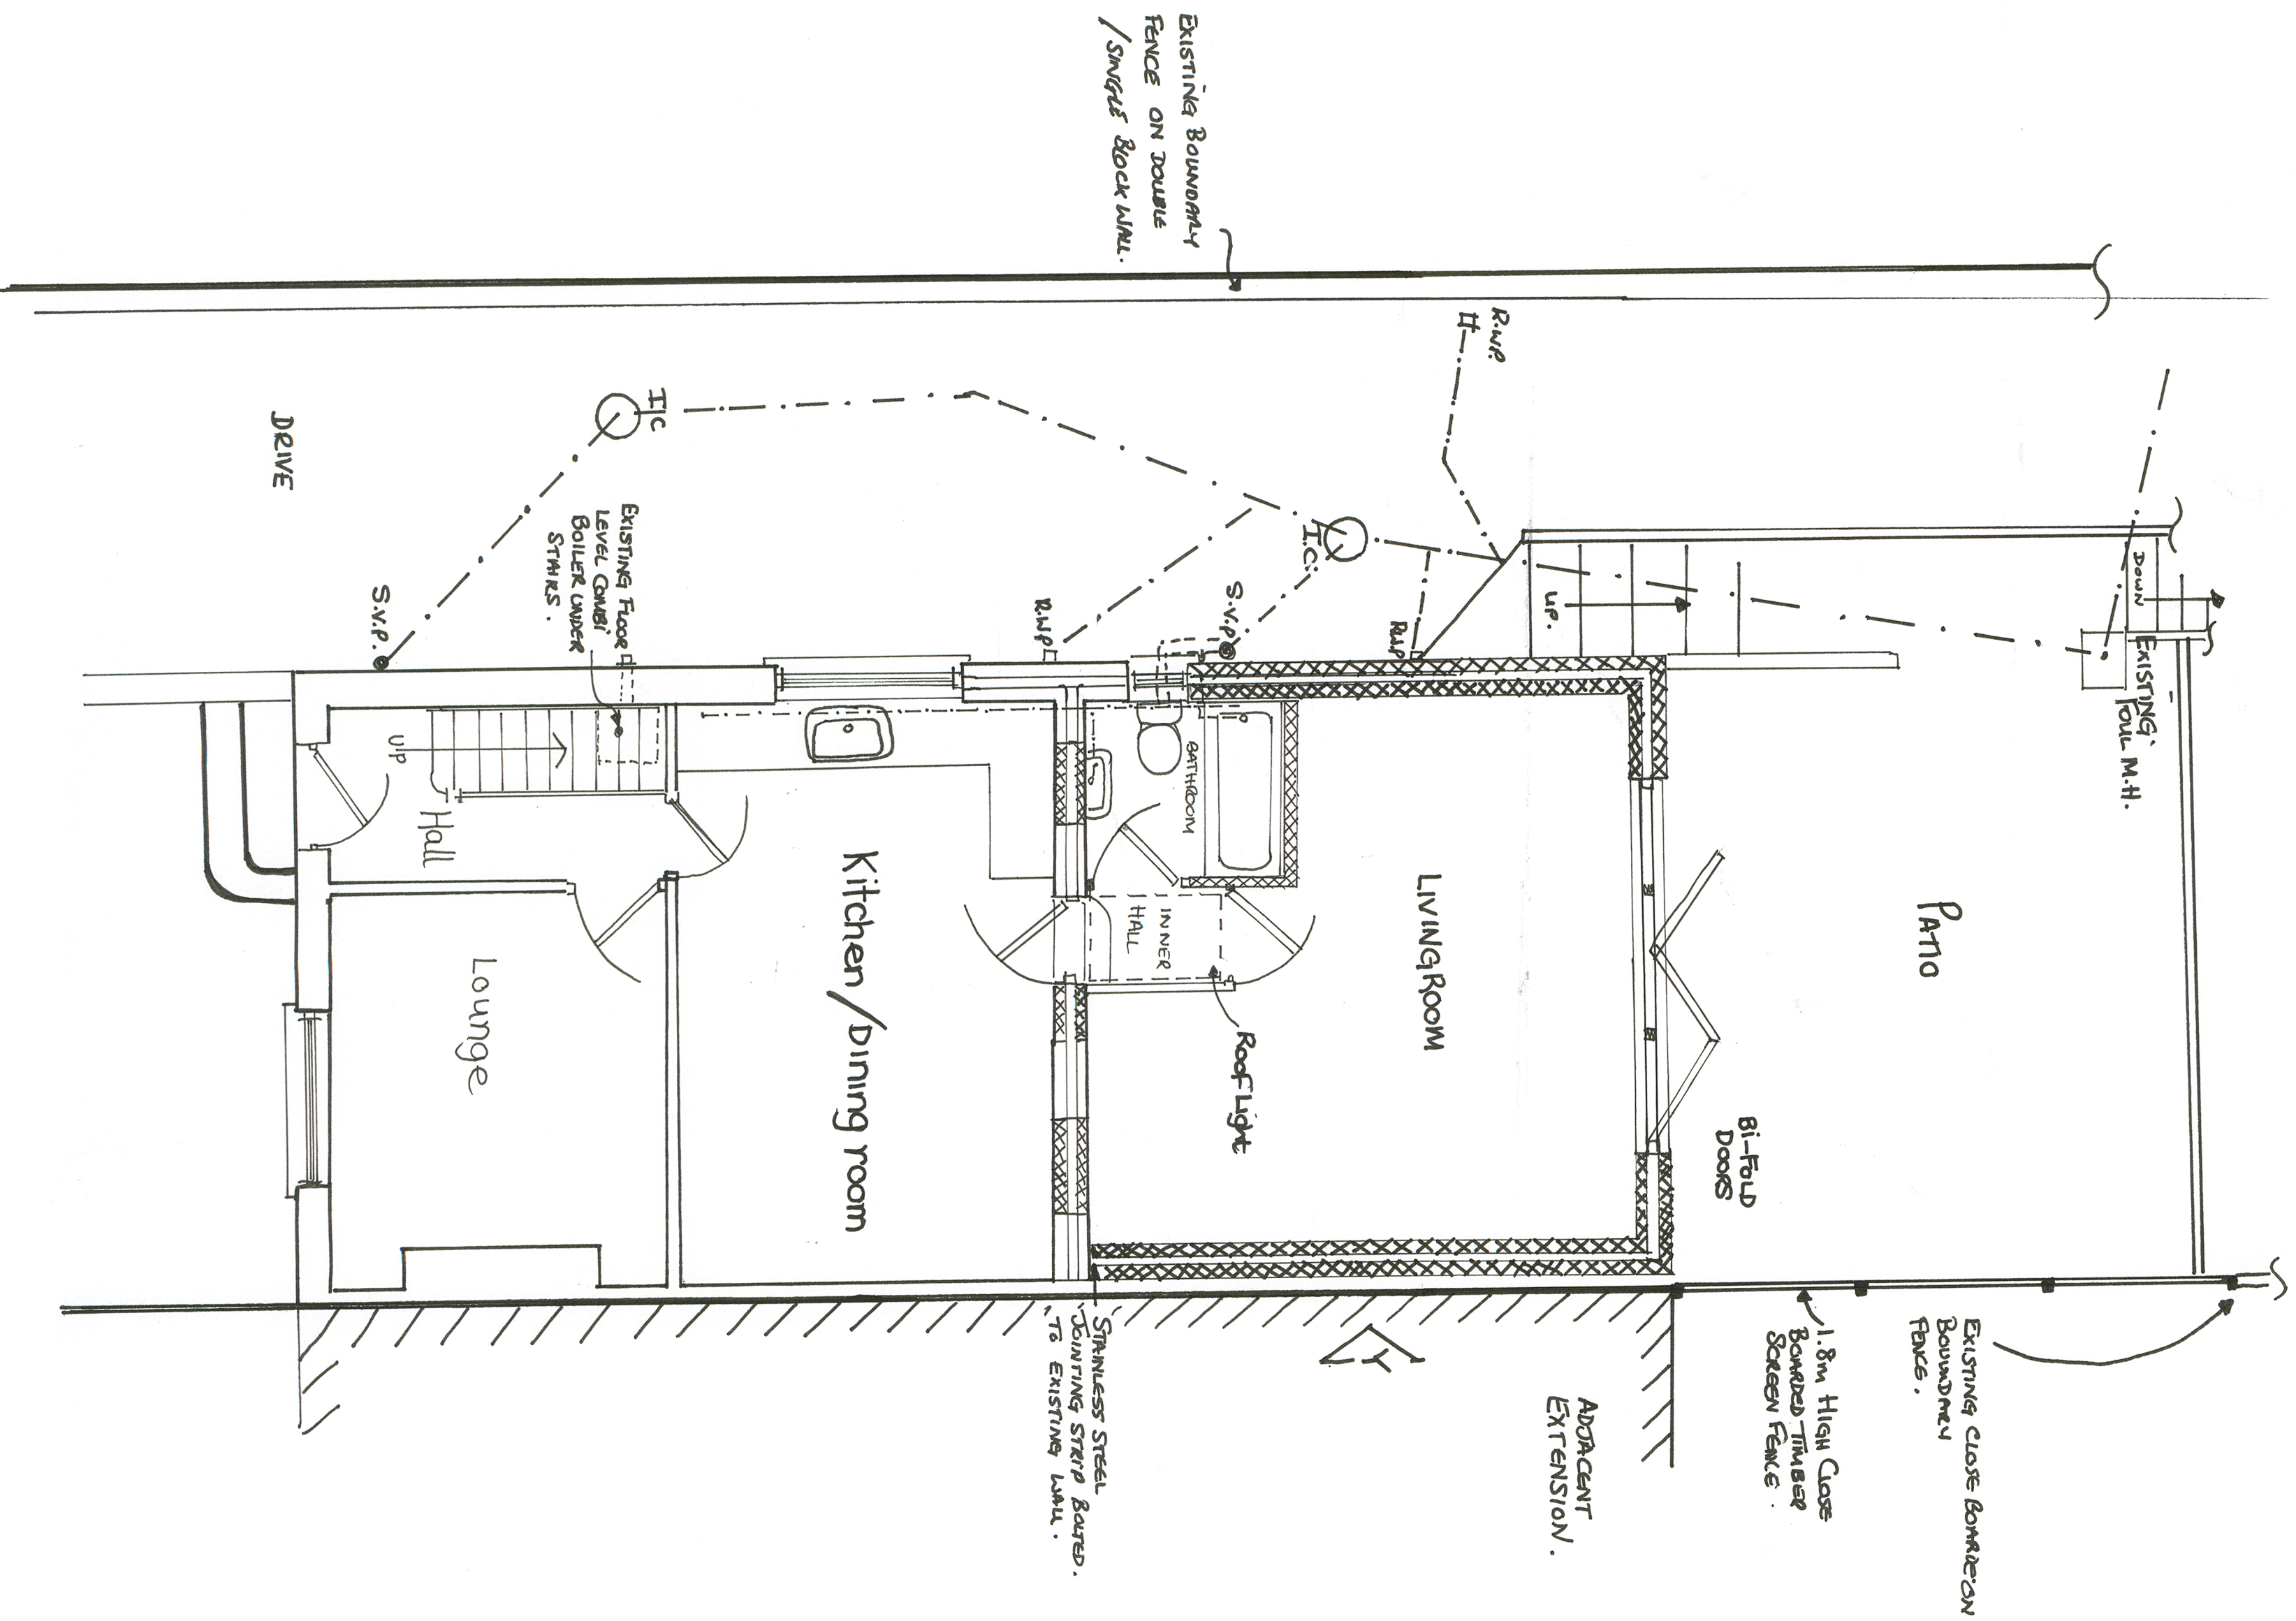

MR & MRS. S. BRITTON. 41, SCHOOL ROAD. DYFFRAN CELLIEN. NEATH SA10 9LD.