


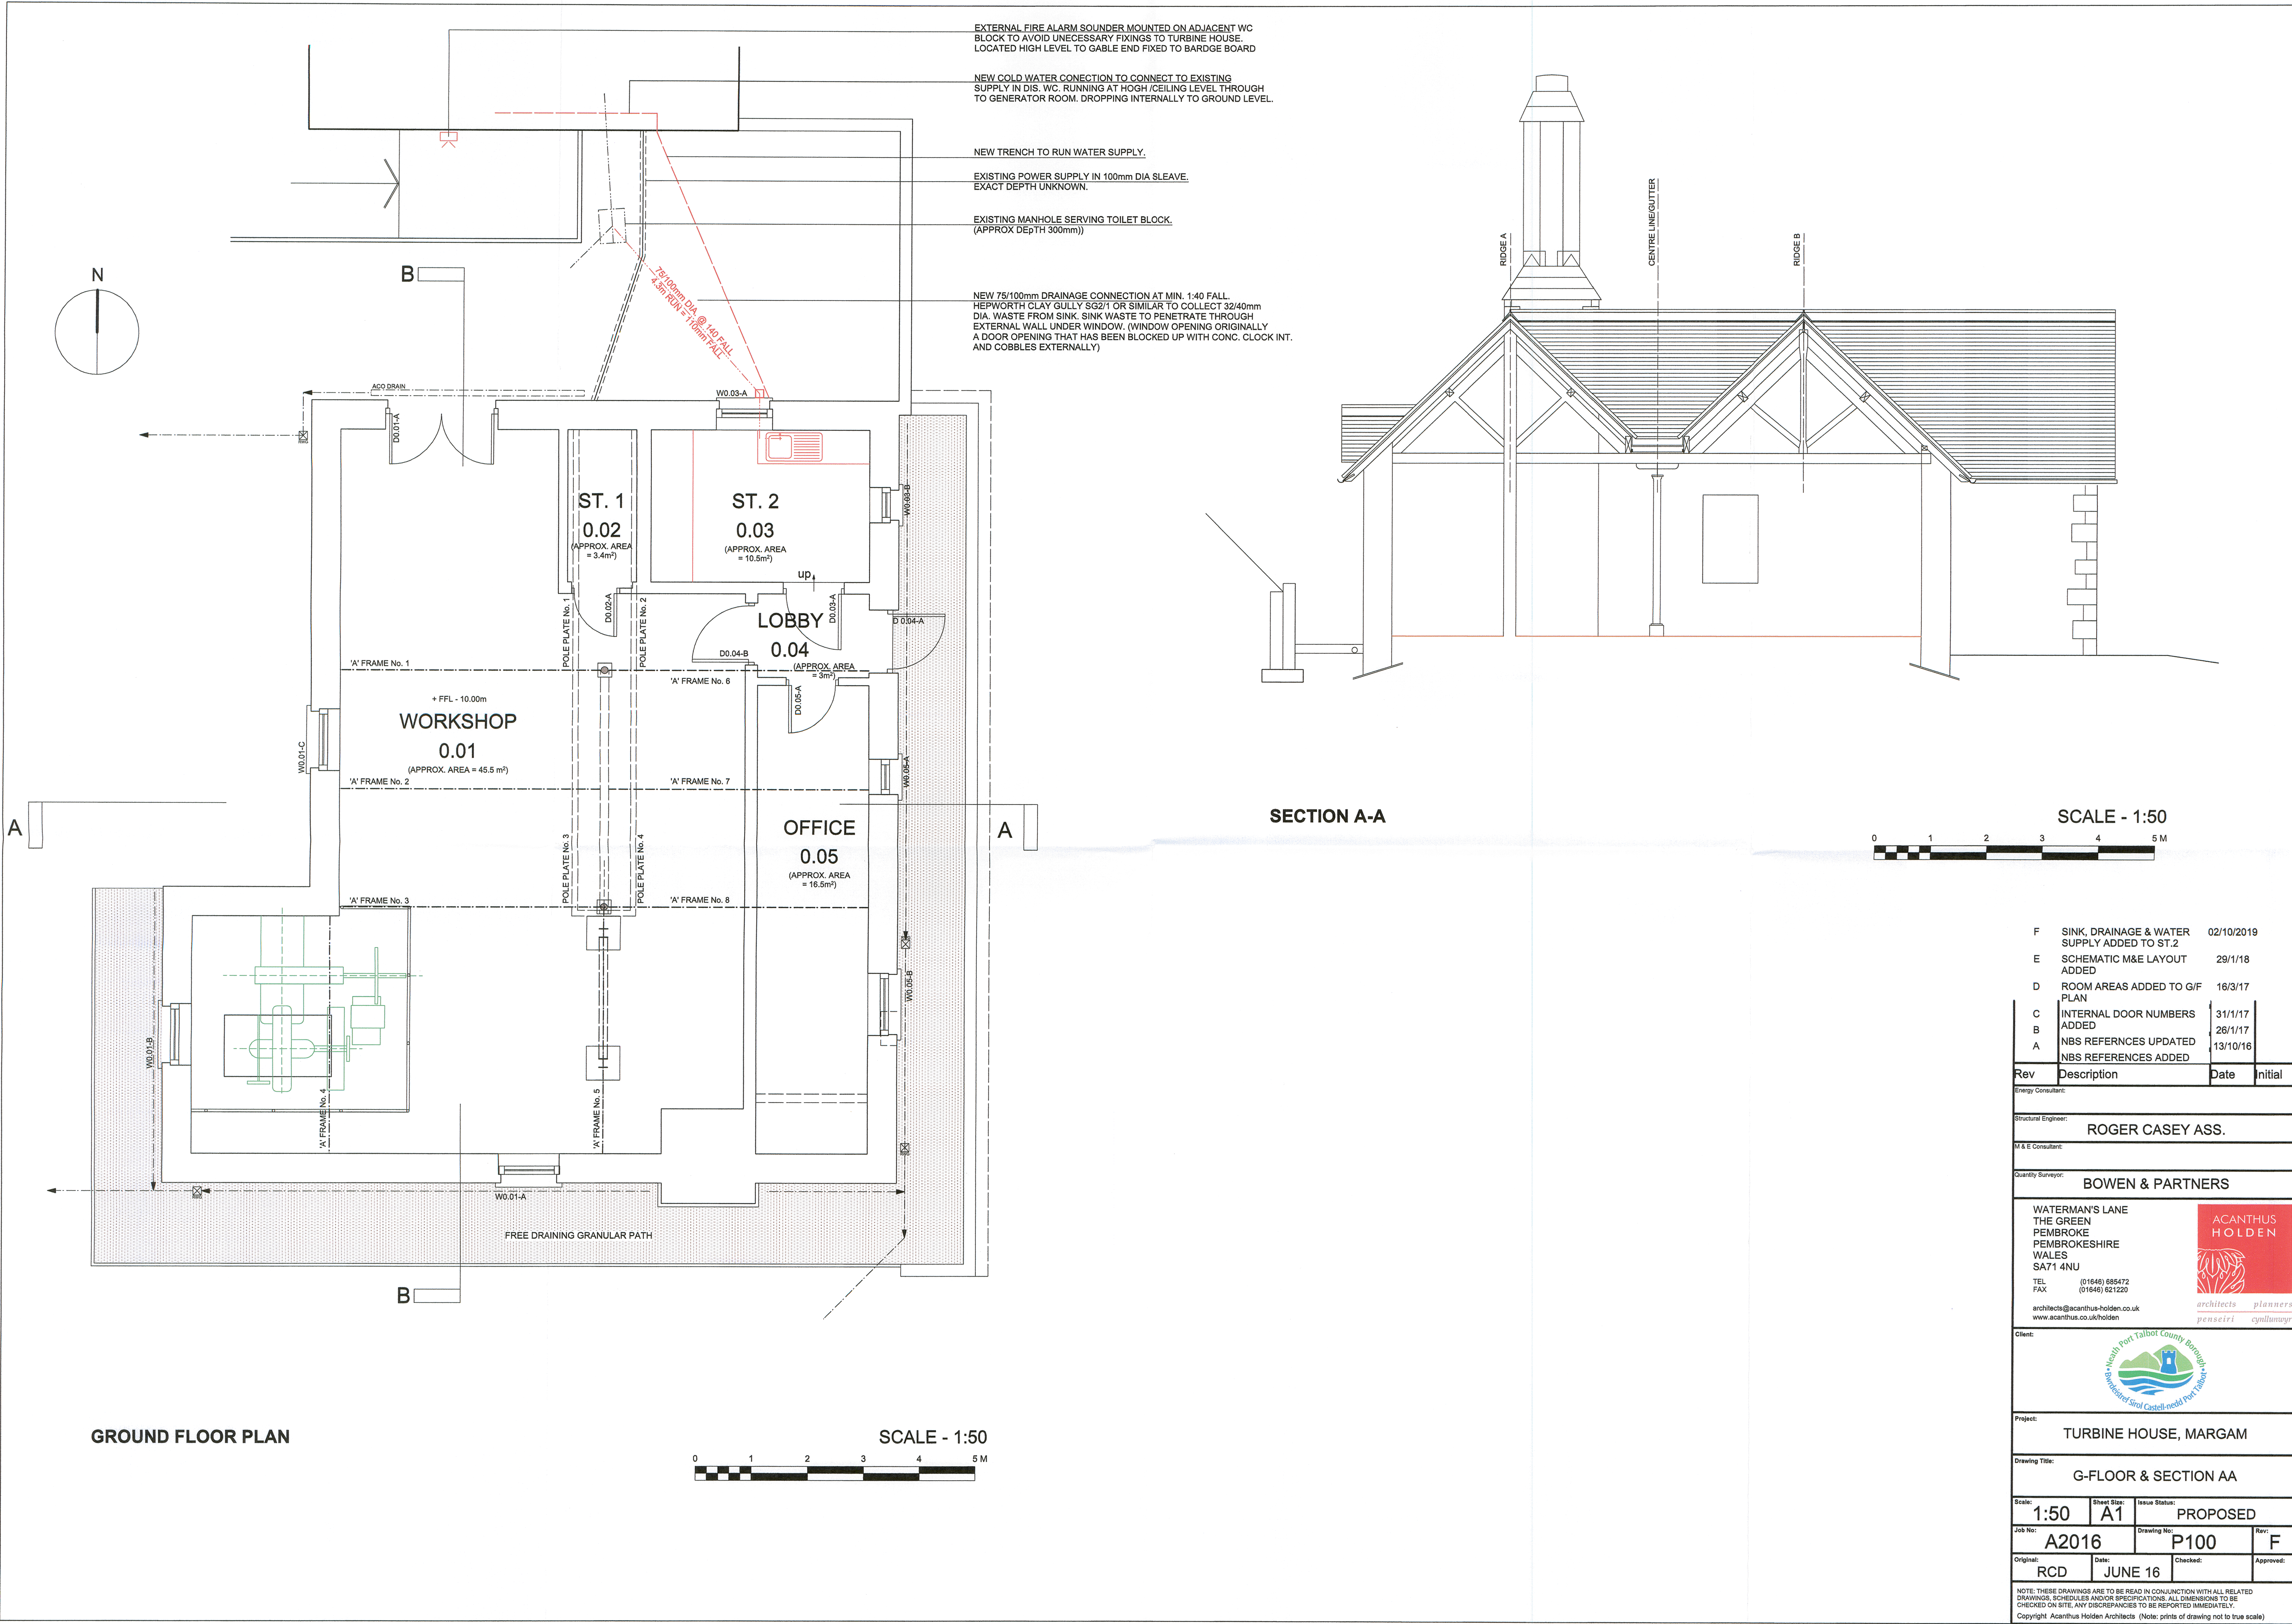

F	SINK, DRAINAGE & WATER SUPPLY ADDED TO ST.2	02/10/2019	
E	SCHEMATIC M&E LAYOUT ADDED	29/1/18	
D	ROOM AREAS ADDED TO G/F PLAN	16/3/17	
C	INTERNAL DOOR NUMBERS ADDED	31/1/17	
B	NBS REFERENCES UPDATED	26/1/17	
A	NBS REFERENCES ADDED	13/10/16	
Rev	Description	Date	Initial
Energy Consultant:			
Structural Engineer:			
M & E Consultant:			
Quantity Surveyor:			
BOWEN & PARTNERS			
WATERMAN'S LANE THE GREEN PEMBROKE PEMBROKESHIRE WALES SA71 4NU TEL (01546) 885472 FAX (01546) 821220 architects@acanthus-holden.co.uk www.acanthus.co.uk/holden			
ACANTHUS HOLDEN architects planners penciri cymhellwyr			
Client:			
Health Port Talbot County Borough Wales Castell-nedd Port Talbot			
Project:			
TURBINE HOUSE, MARGAM			
Drawing Title:			
G-FLOOR & SECTION AA			
Scale:	1:50	Sheet Size:	A1
Issue Status:	PROPOSED		
Job No:	A2016	Drawing No:	P100
Original:	RCD	Date:	JUNE 16
Rev:	F	Checked:	
Approved:			
NOTE: THESE DRAWINGS ARE TO BE READ IN CONJUNCTION WITH ALL RELATED DRAWINGS, SCHEDULES AND/OR SPECIFICATIONS. ALL DIMENSIONS TO BE CHECKED ON SITE. ANY DISCREPANCIES TO BE REPORTED IMMEDIATELY. Copyright Acanthus Holden Architects (Note: prints of drawing not to true scale)			