


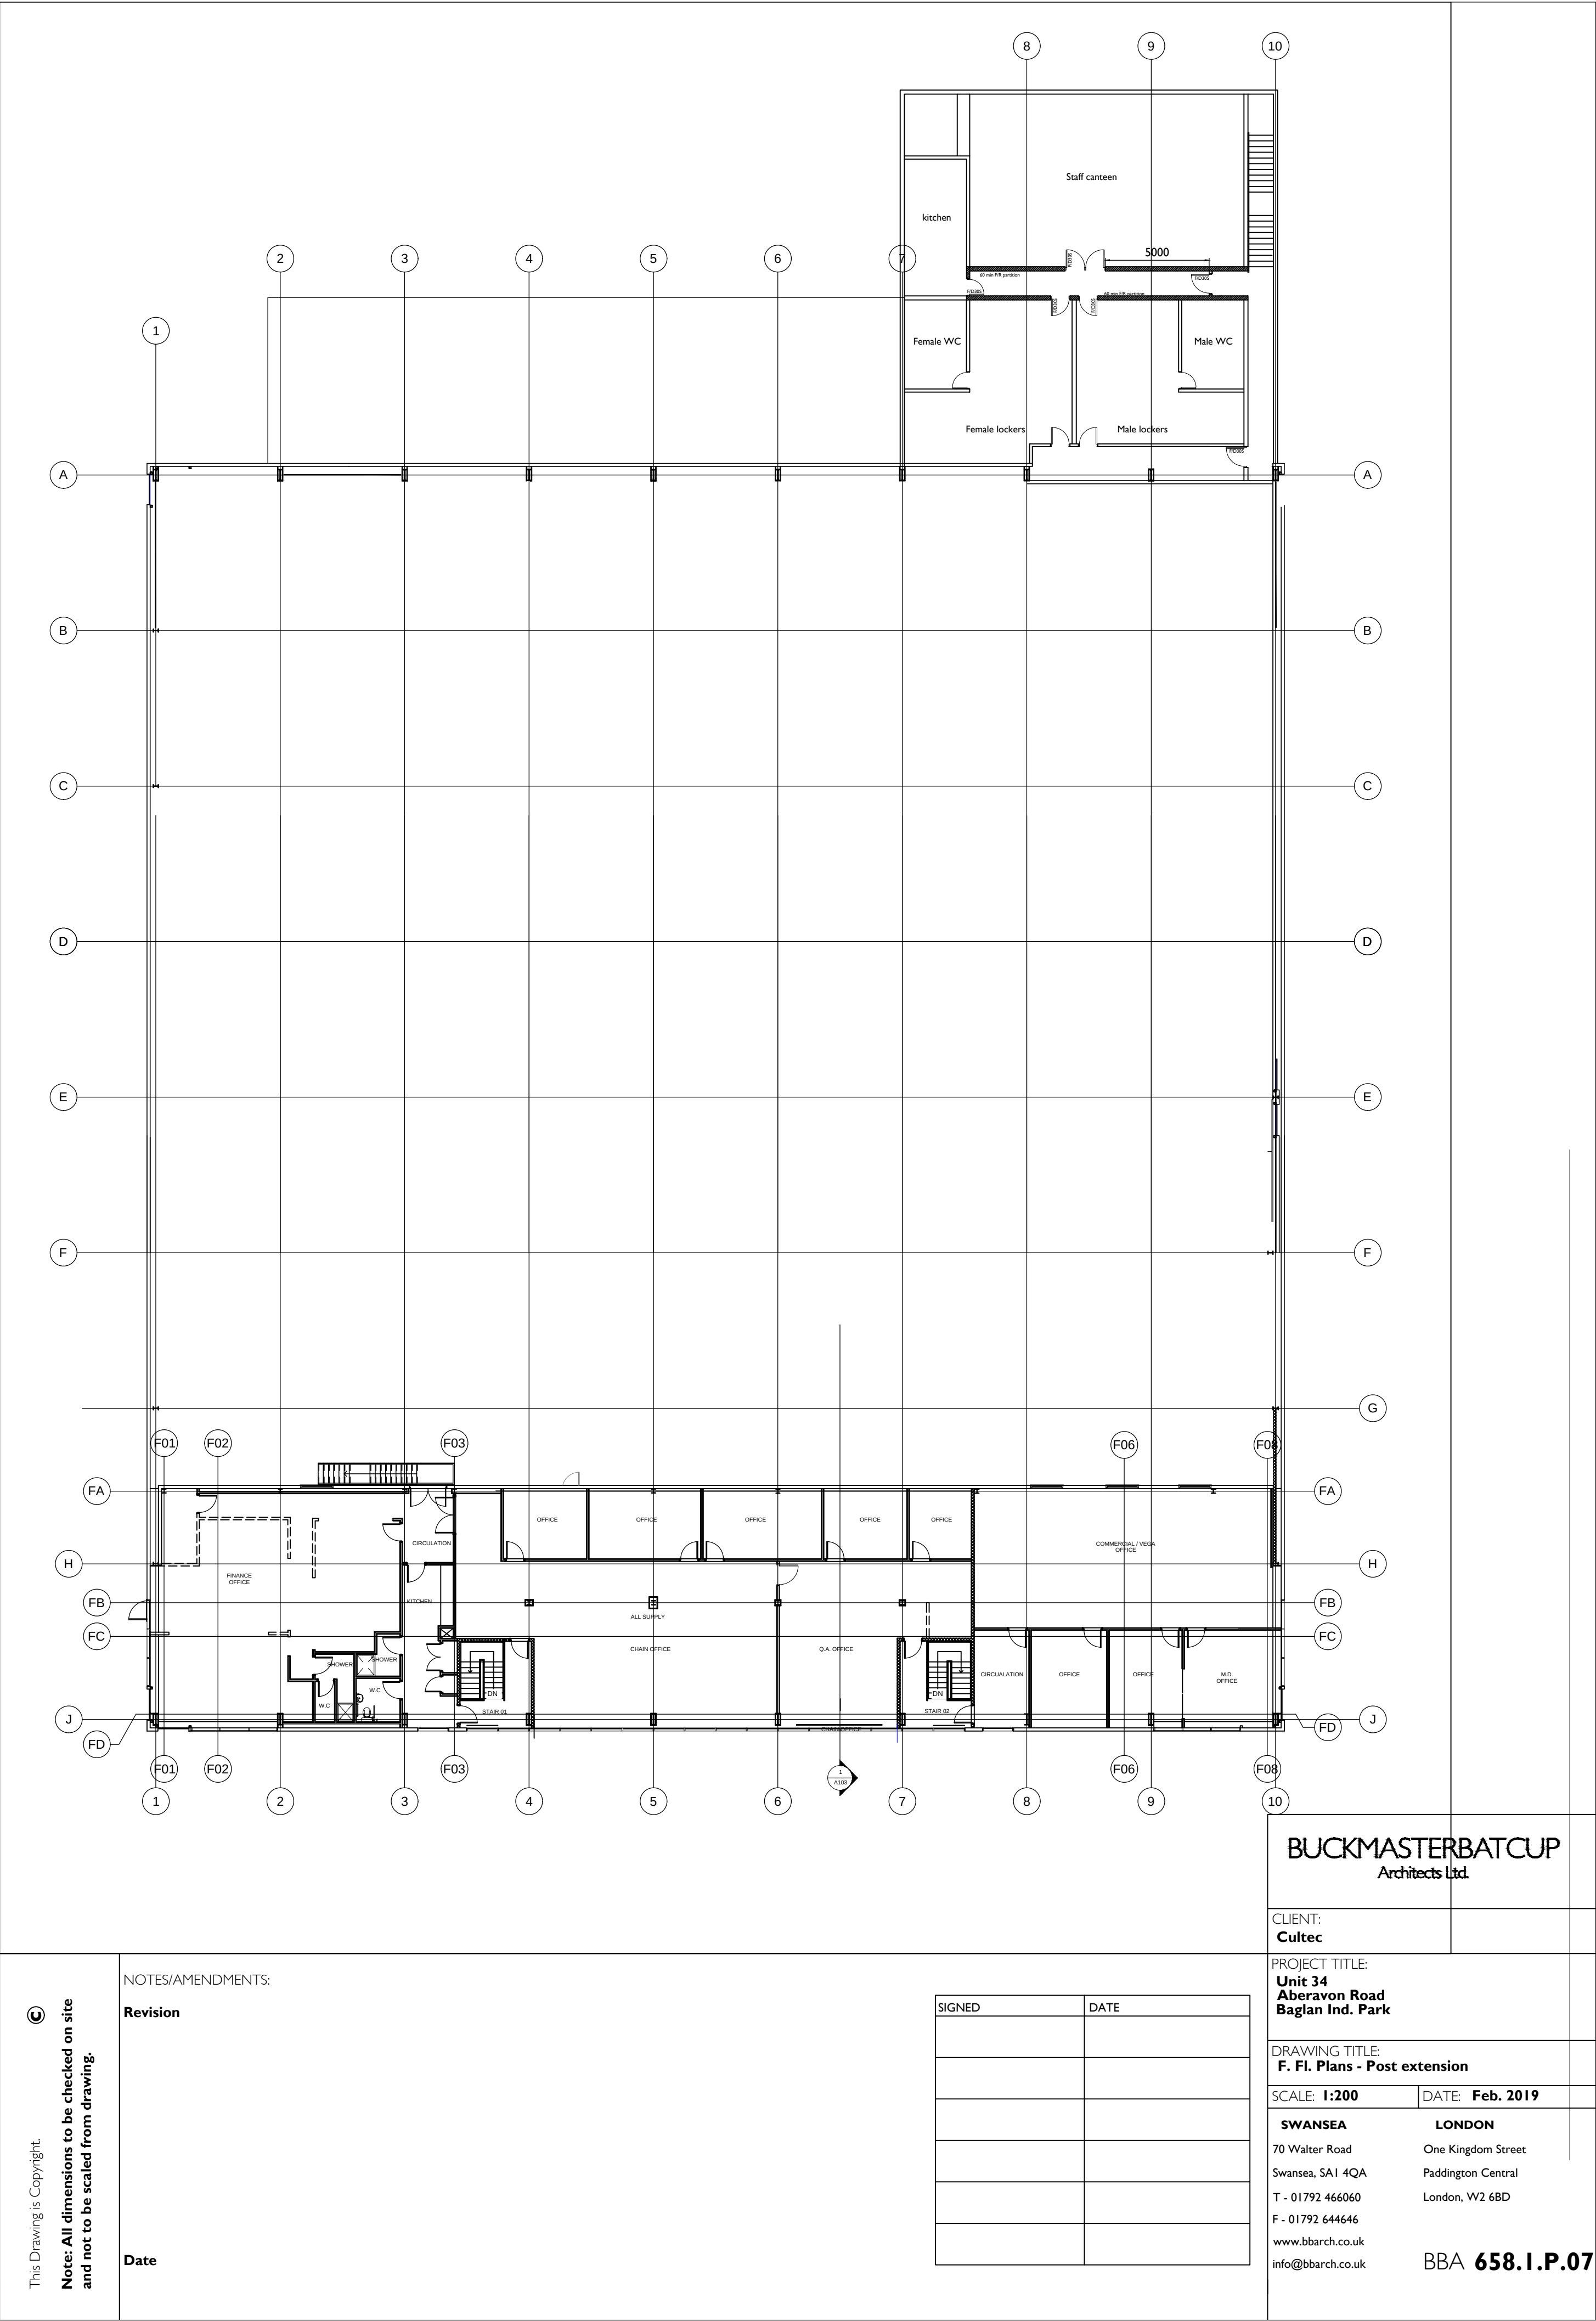

BUCKMASTERBATCUP
Architects Ltd.

CLIENT:
Cultec

PROJECT TITLE:
Unit 34
Aberavon Road
Baglan Ind. Park

DRAWING TITLE:
F. Fl. Plans - Post extension

SCALE: 1:200 DATE: Feb. 2019

SWANSEA
70 Walter Road
Swansea, SA1 4QA
T - 01792 466060
F - 01792 644646
www.bbarch.co.uk
info@bbarch.co.uk

LONDON
One Kingdom Street
Paddington Central
London, W2 6BD

BBA 658.I.P.07

SIGNED	DATE

NOTES/AMENDMENTS:

Revision

Date

This Drawing is Copyright.
Note: All dimensions to be checked on site
and not to be scaled from drawing.