


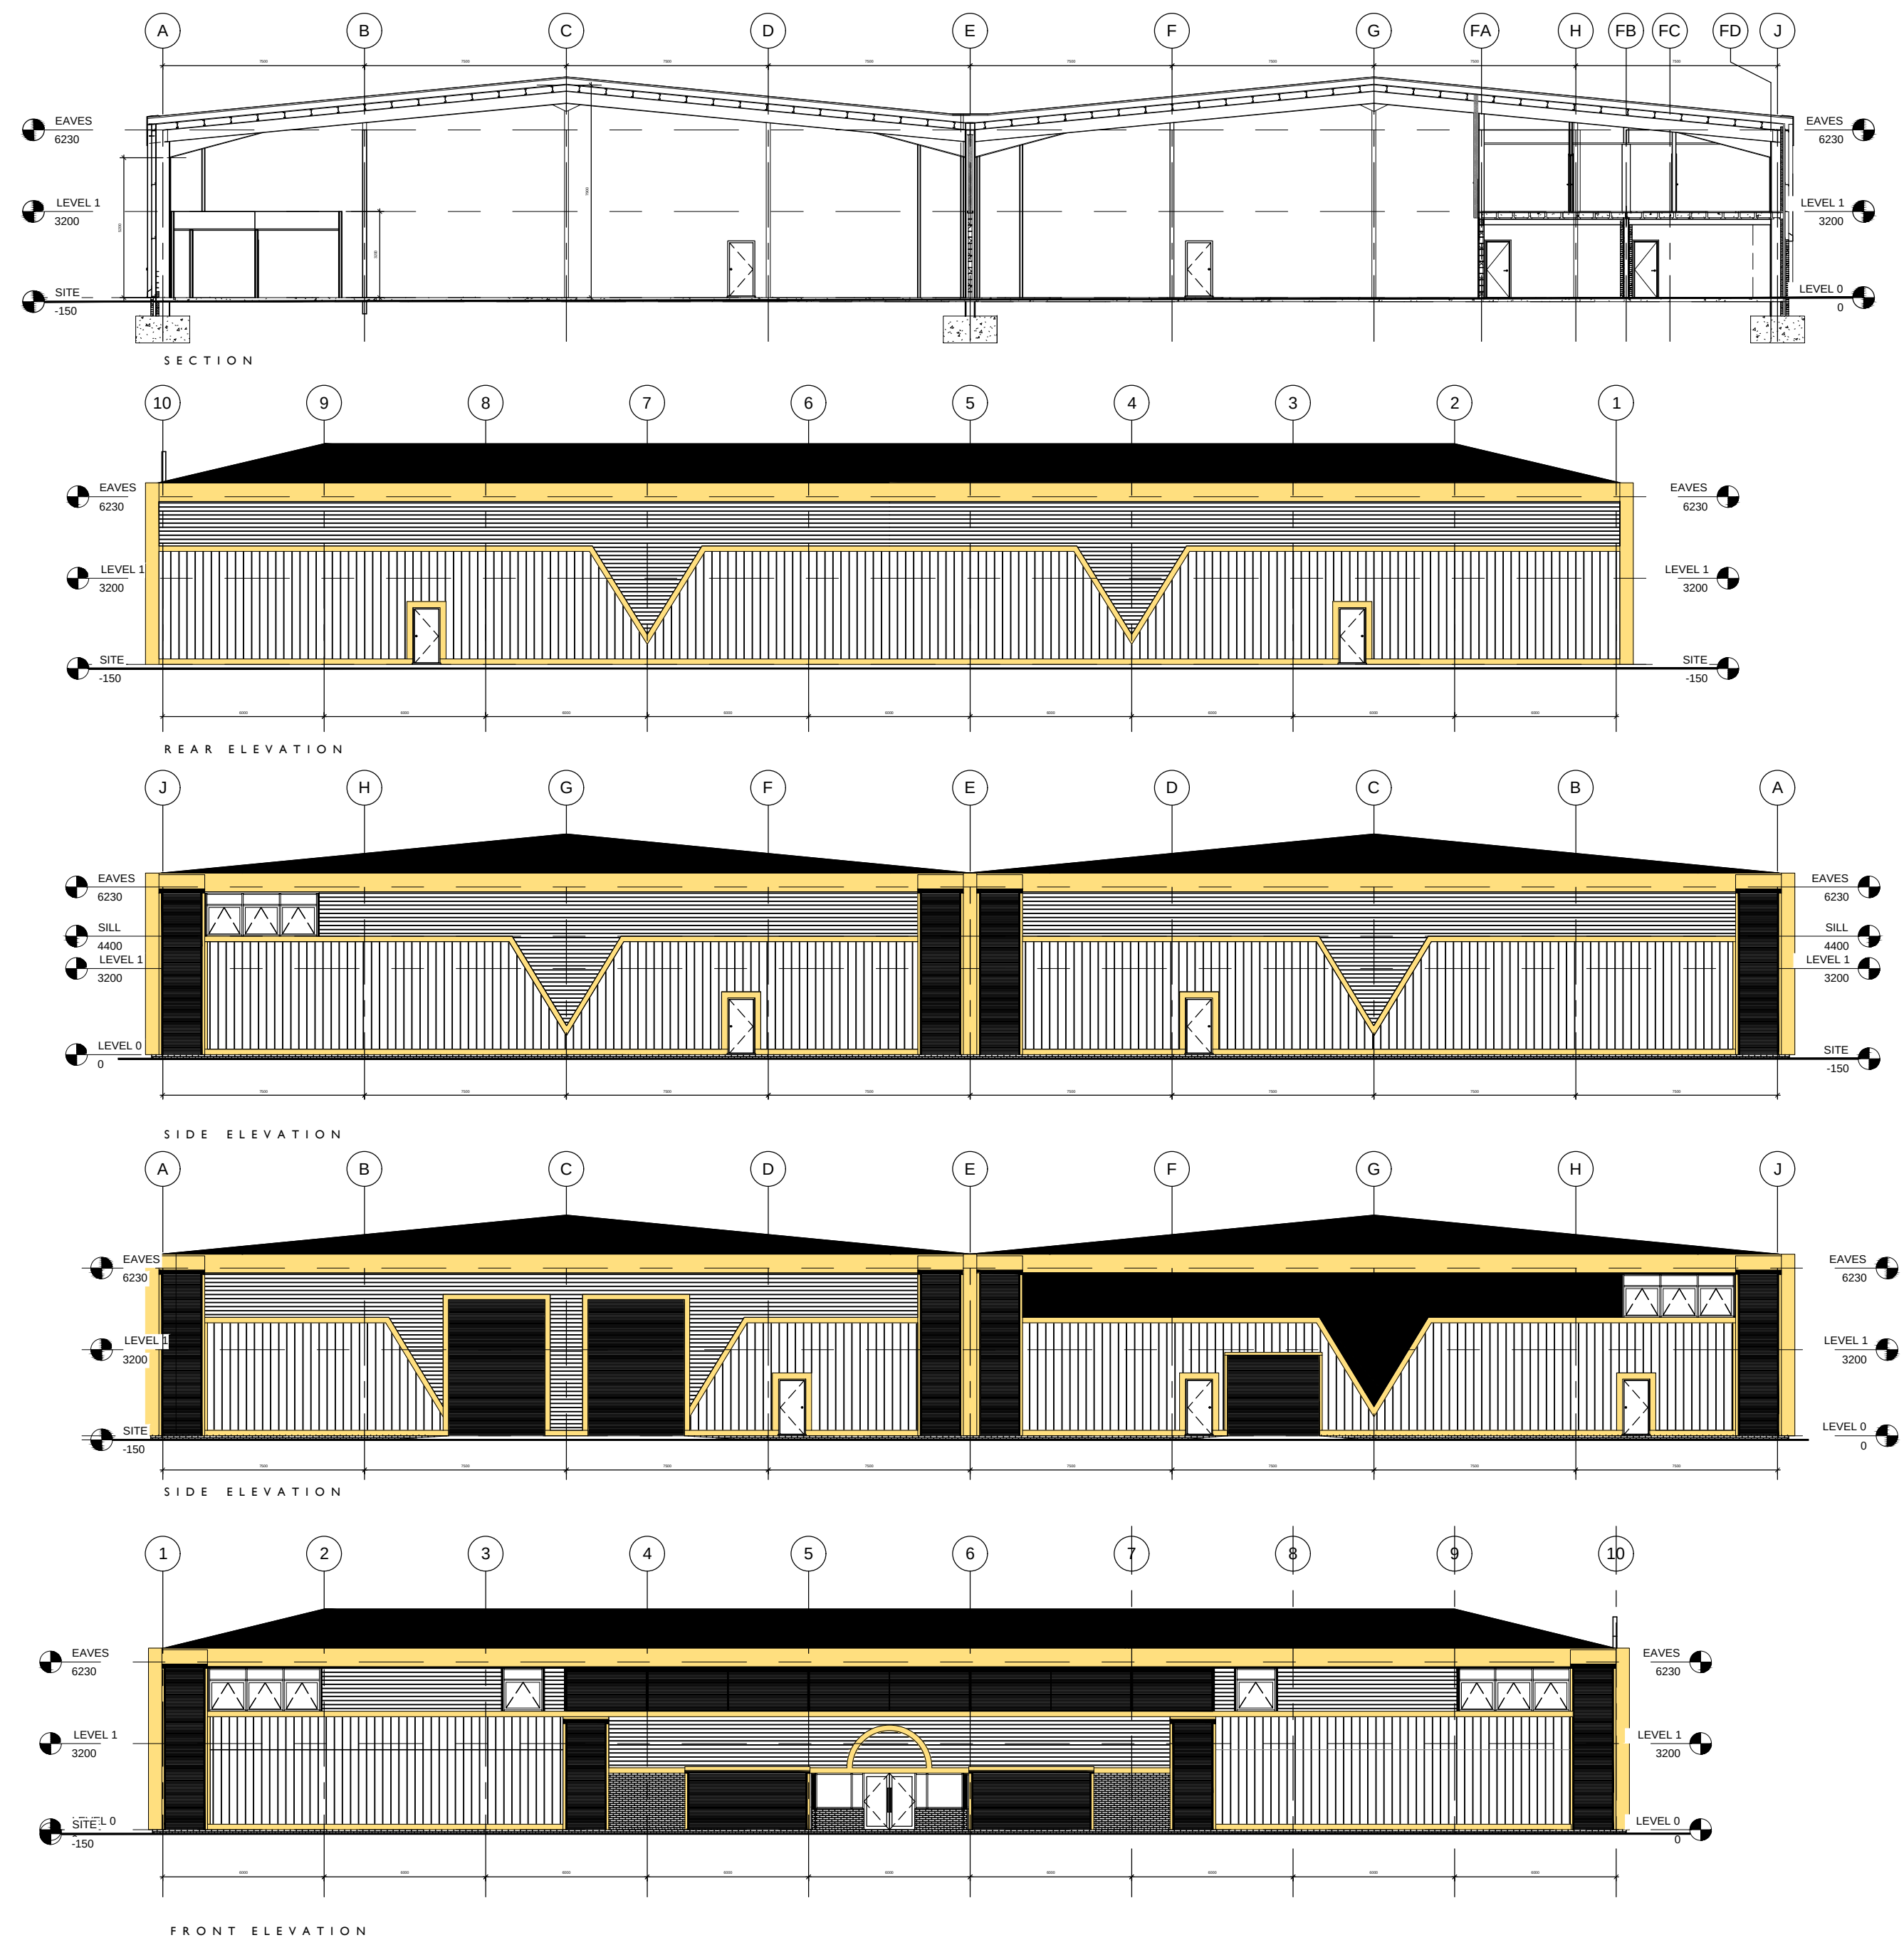

This Drawing is Copyright. ©
Note: All dimensions to be checked on site and not to be scaled from drawing.

AMENDMENTS:	
Revision	Date

SIGNED	DATE

BUCKMASTERBATCUP
Architects Ltd.

CLIENT:
Cultec

PROJECT TITLE:
**Unit 34
Aberavon Road
Baglan Ind. Park**

DRAWING TITLE:
Plans - Pre extension

SCALE: **1:200** DATE: **Feb. 2019**

SWANSEA 70 Walter Road Swansea, SA1 4QA T - 01792 466060 F - 01792 644646 www.bbarch.co.uk info@bbarch.co.uk	LONDON One Kingdom Street Paddington Central London, W2 6BD BBA 658.I.P.05
---	--