




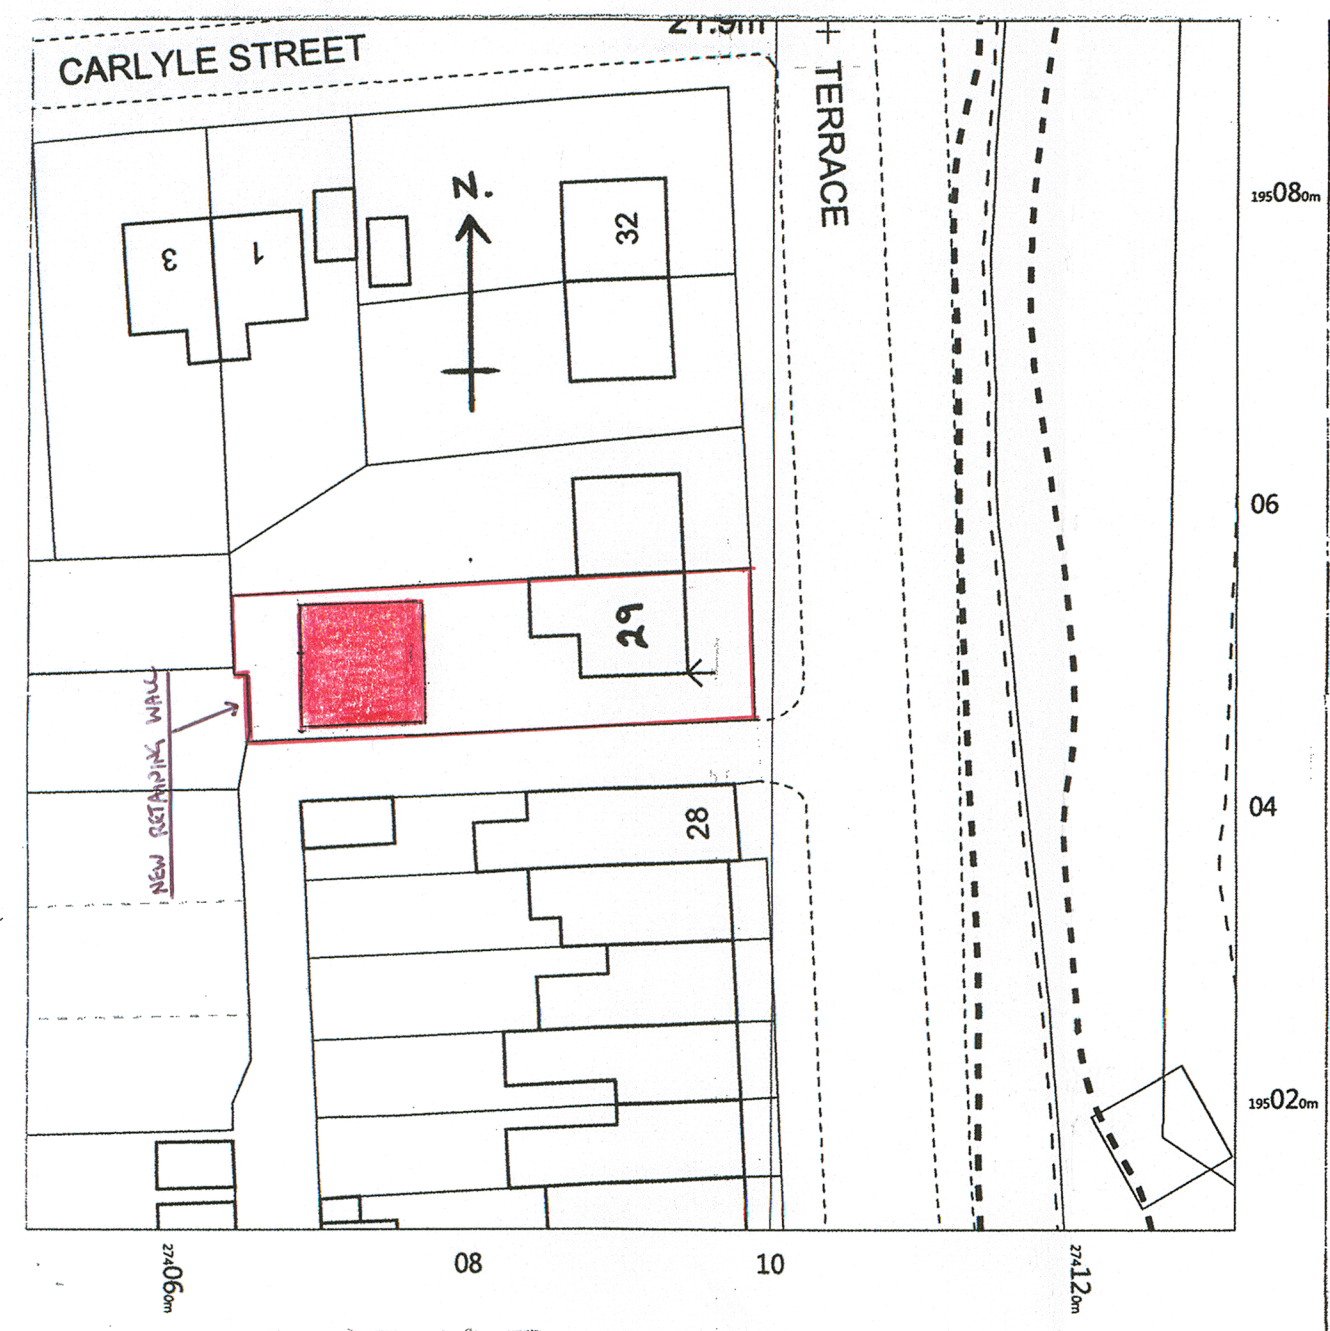

BLOCK PLAN 1:500

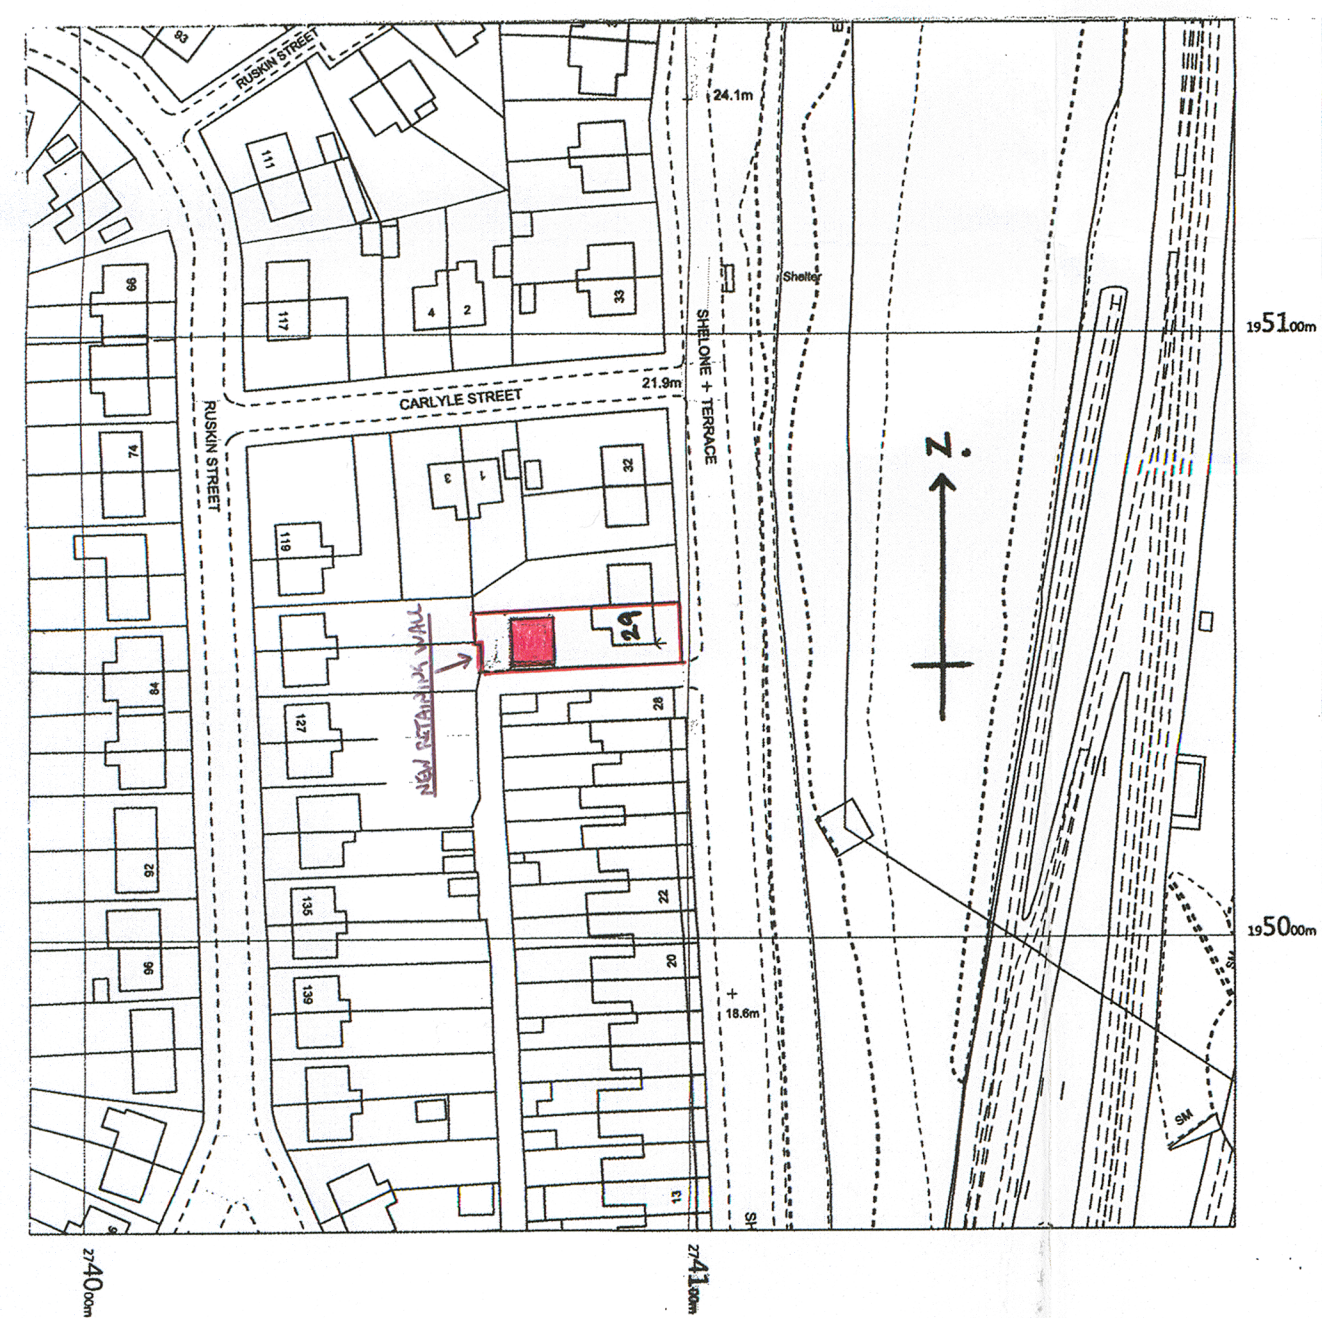

LOCATION PLAN 1:1250

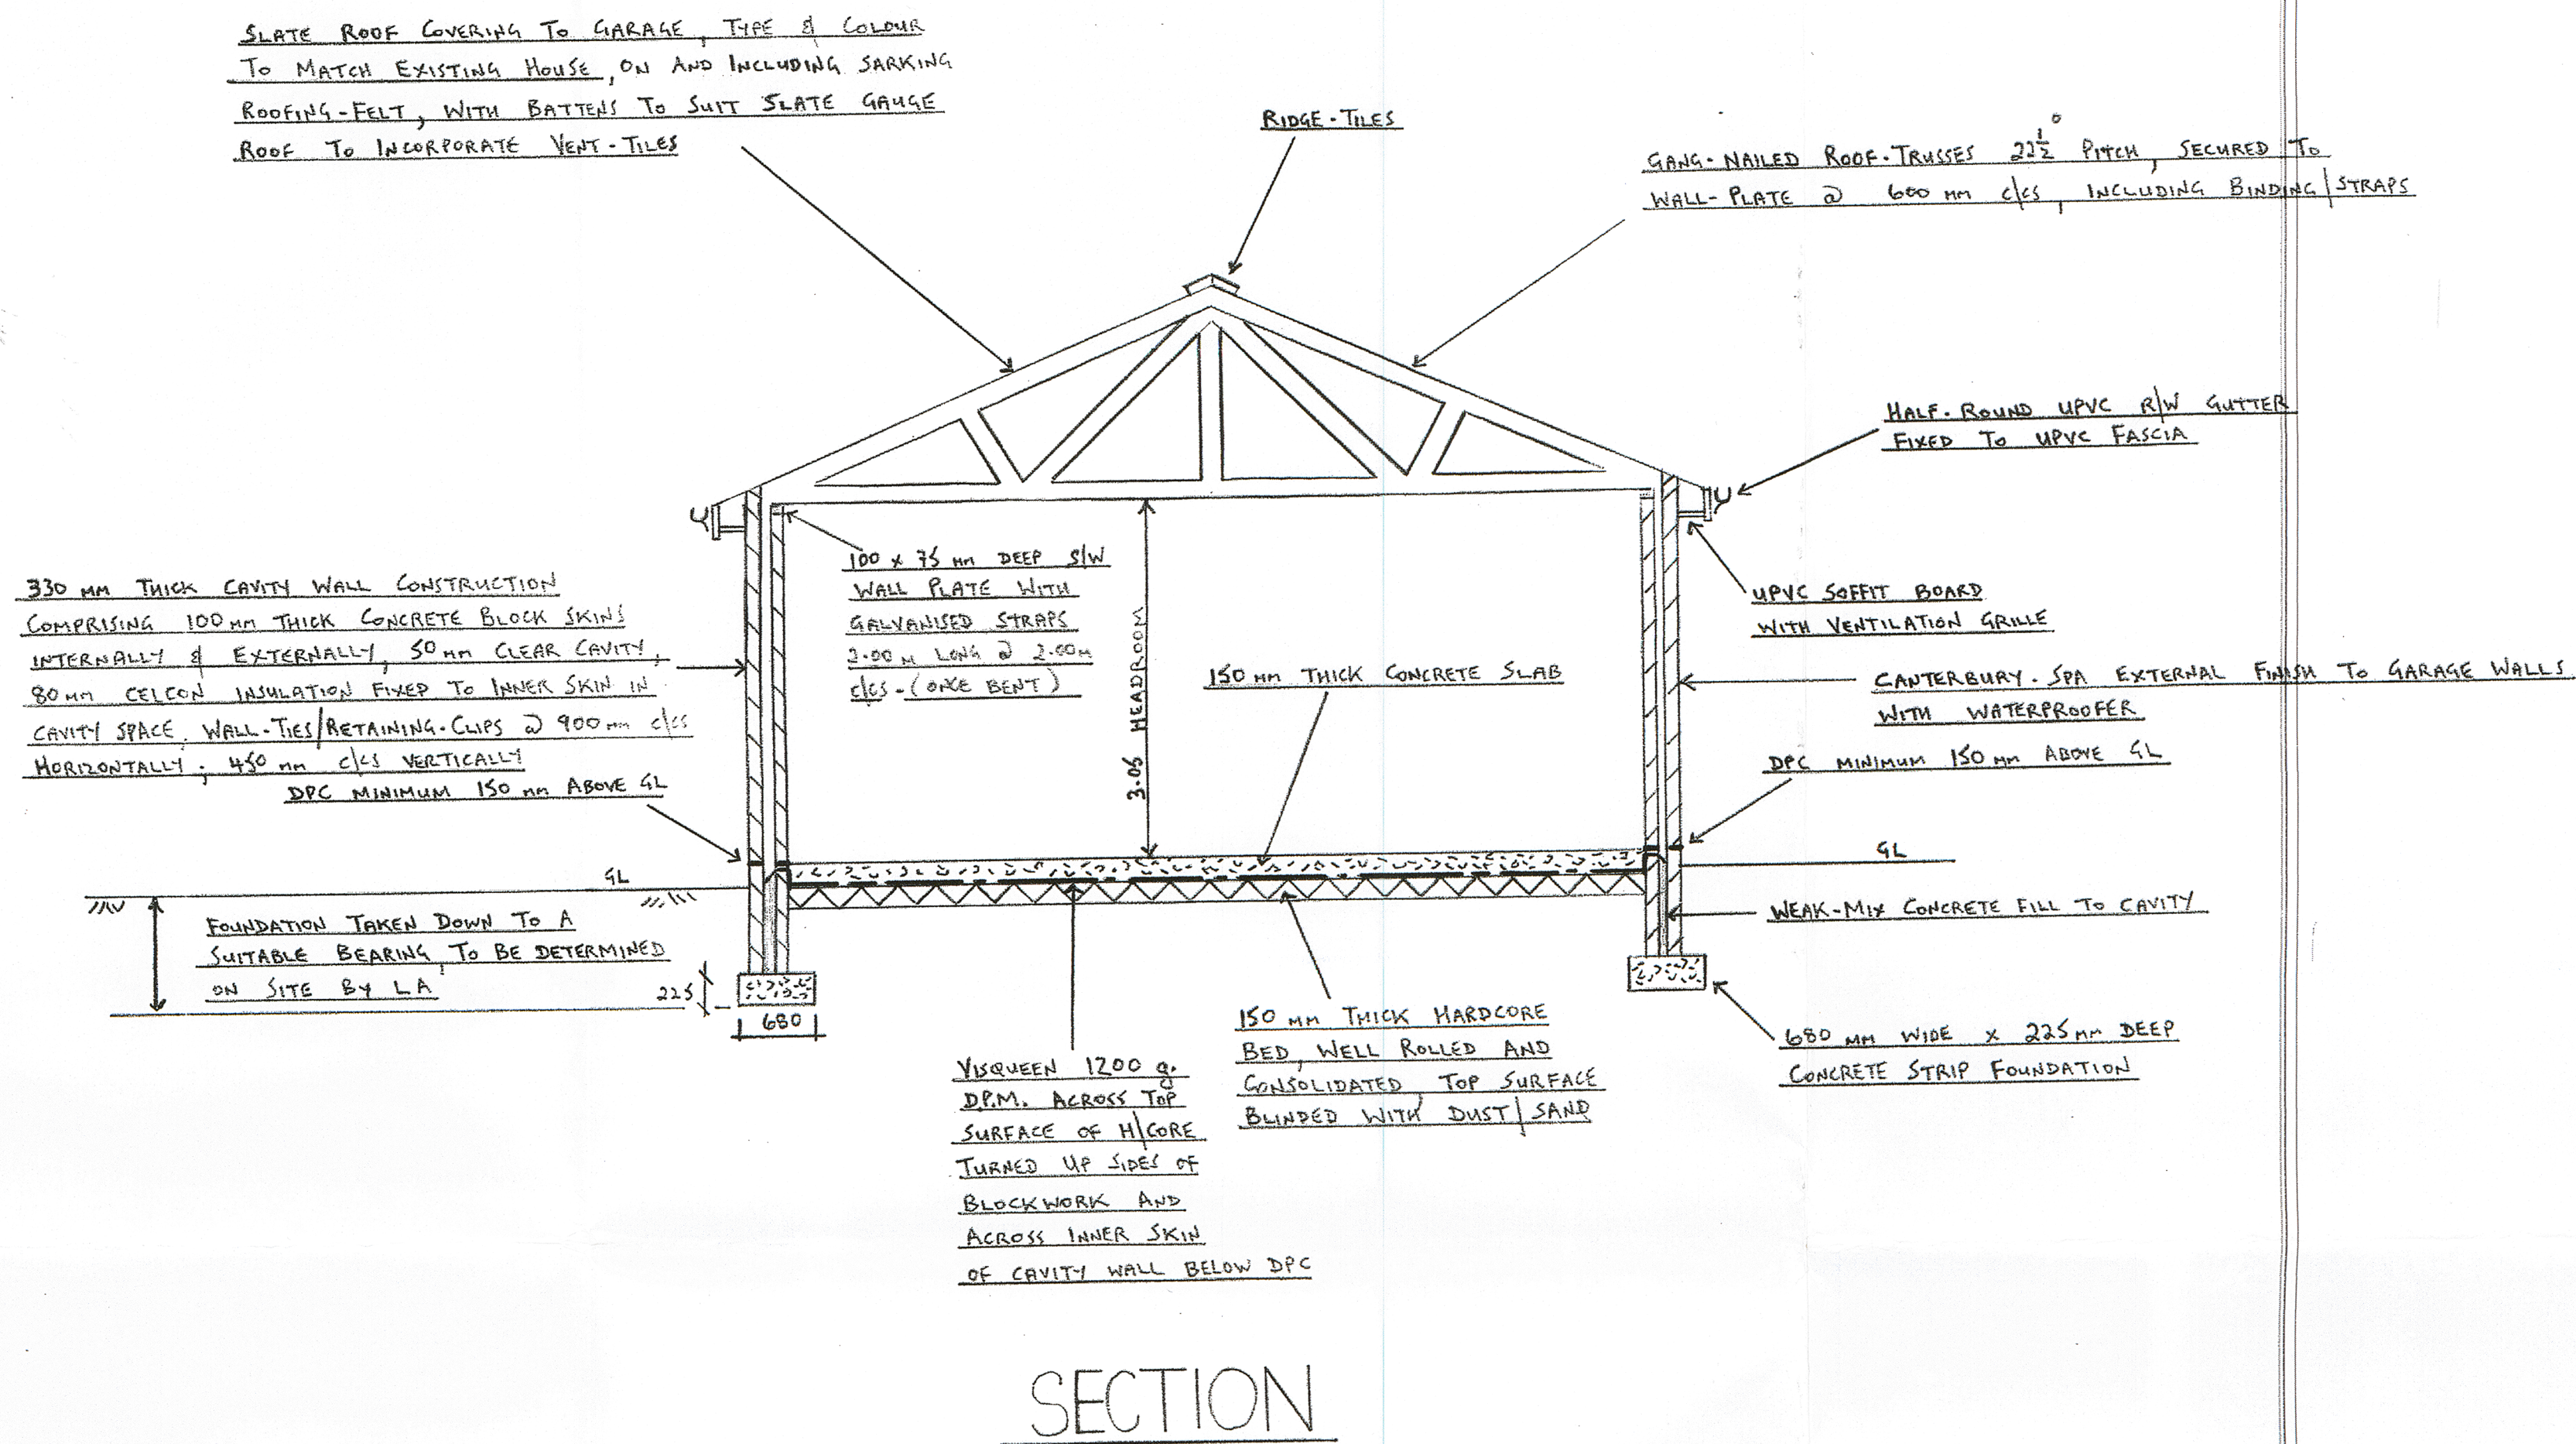

PROPOSED "DOUBLE" REAR GARAGE AT REAR OF SHELONE TERRACE, BRITON-FERRY, NEATH, SA11 2UE
FOR MR. A. HOLMES : SCALES 1:1250, 1:500, 1:50 SHEET 2 of 2