


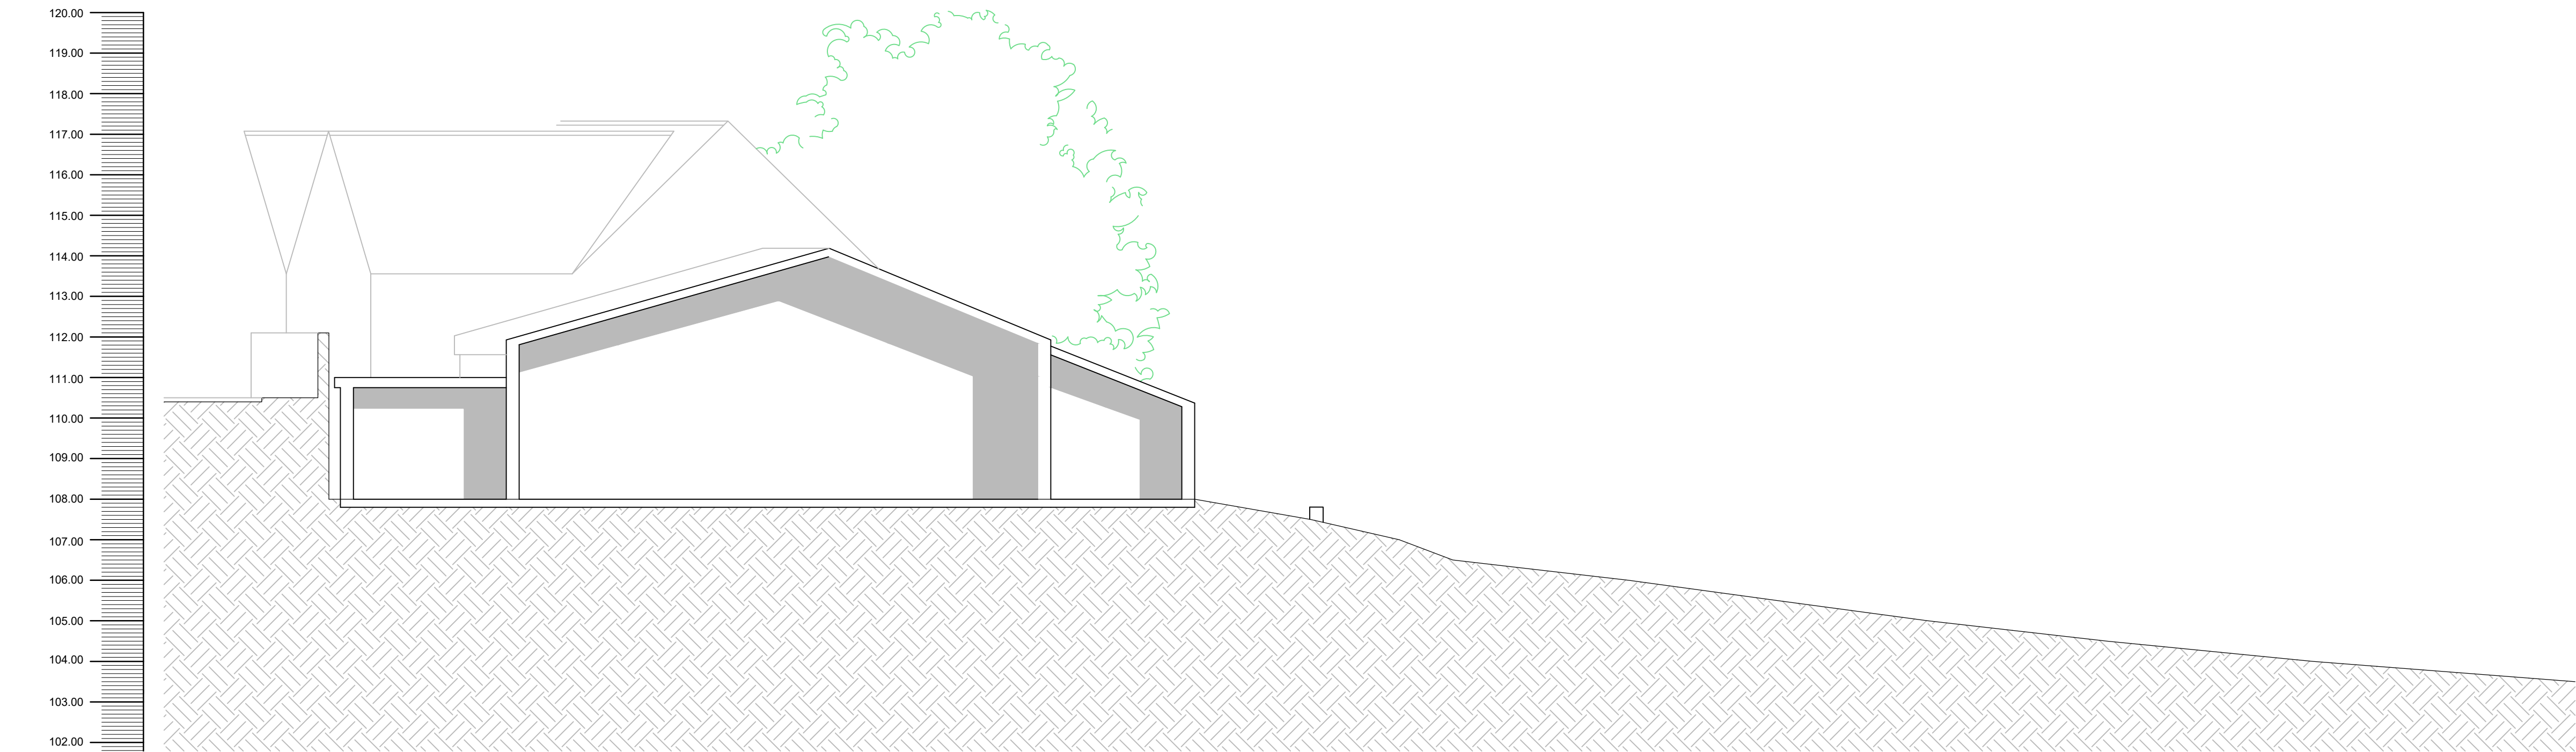

EXISTING SECTION A-A
SCALE 1:100 @ A1



EXISTING SECTION B-B
SCALE 1:100 @ A1



HURLEY & DAVIES
CHARTERED SURVEYORS
AND ARCHITECTS

12 Axis Court,
Riverside Business Park
Swansea, SA7 9JL
TEL : 01792 791100
FAX : 01792 641110
contact@hurleyanddaves.co.uk
www.hurleyanddaves.co.uk

206 High Street,
Blackwood, Caerphilly,
NP23 5AJ
TEL : 01495 225281

This drawing must not be scaled, figured dimensions and levels should be used, any inaccuracies must be notified to the architect.

THIS DRAWING IS COPYRIGHT

Revisions:			
Rev	Date	Unit	Description

DRAWING STATUS.	Drawing No.	Rev.
PLANNING	HD2910_A14	

Client:	MR THOMPSON	Scale:	1:200 @ A1
Project:	CONVERSION OF BRITISH LEGION CLUB & RESIDENTIAL DEVELOPMENT	Date:	21/11/18
Title:	EXISTING SECTIONS A-A & B-B	Drawn:	SE/CTE
		Checked:	
		Approved:	