



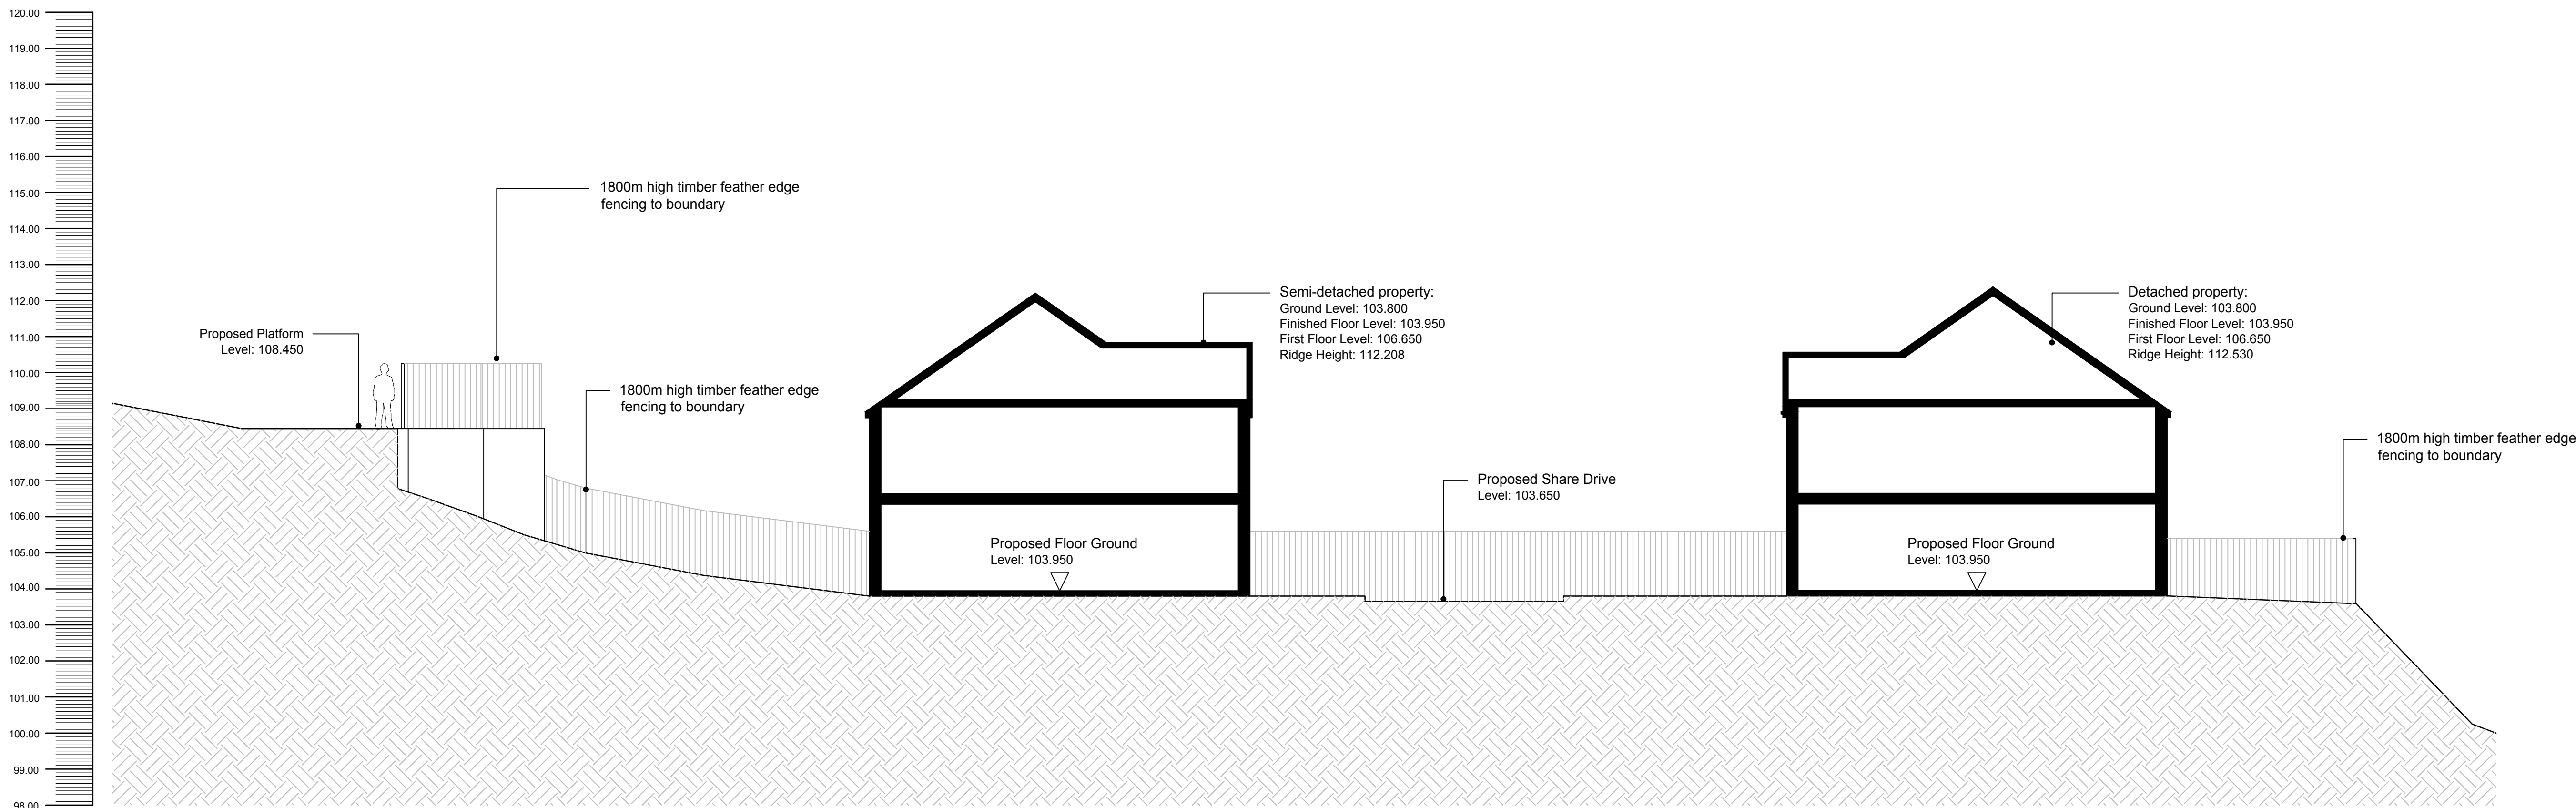

PROPOSED SECTION A-A  
SCALE 1:100 @ A1

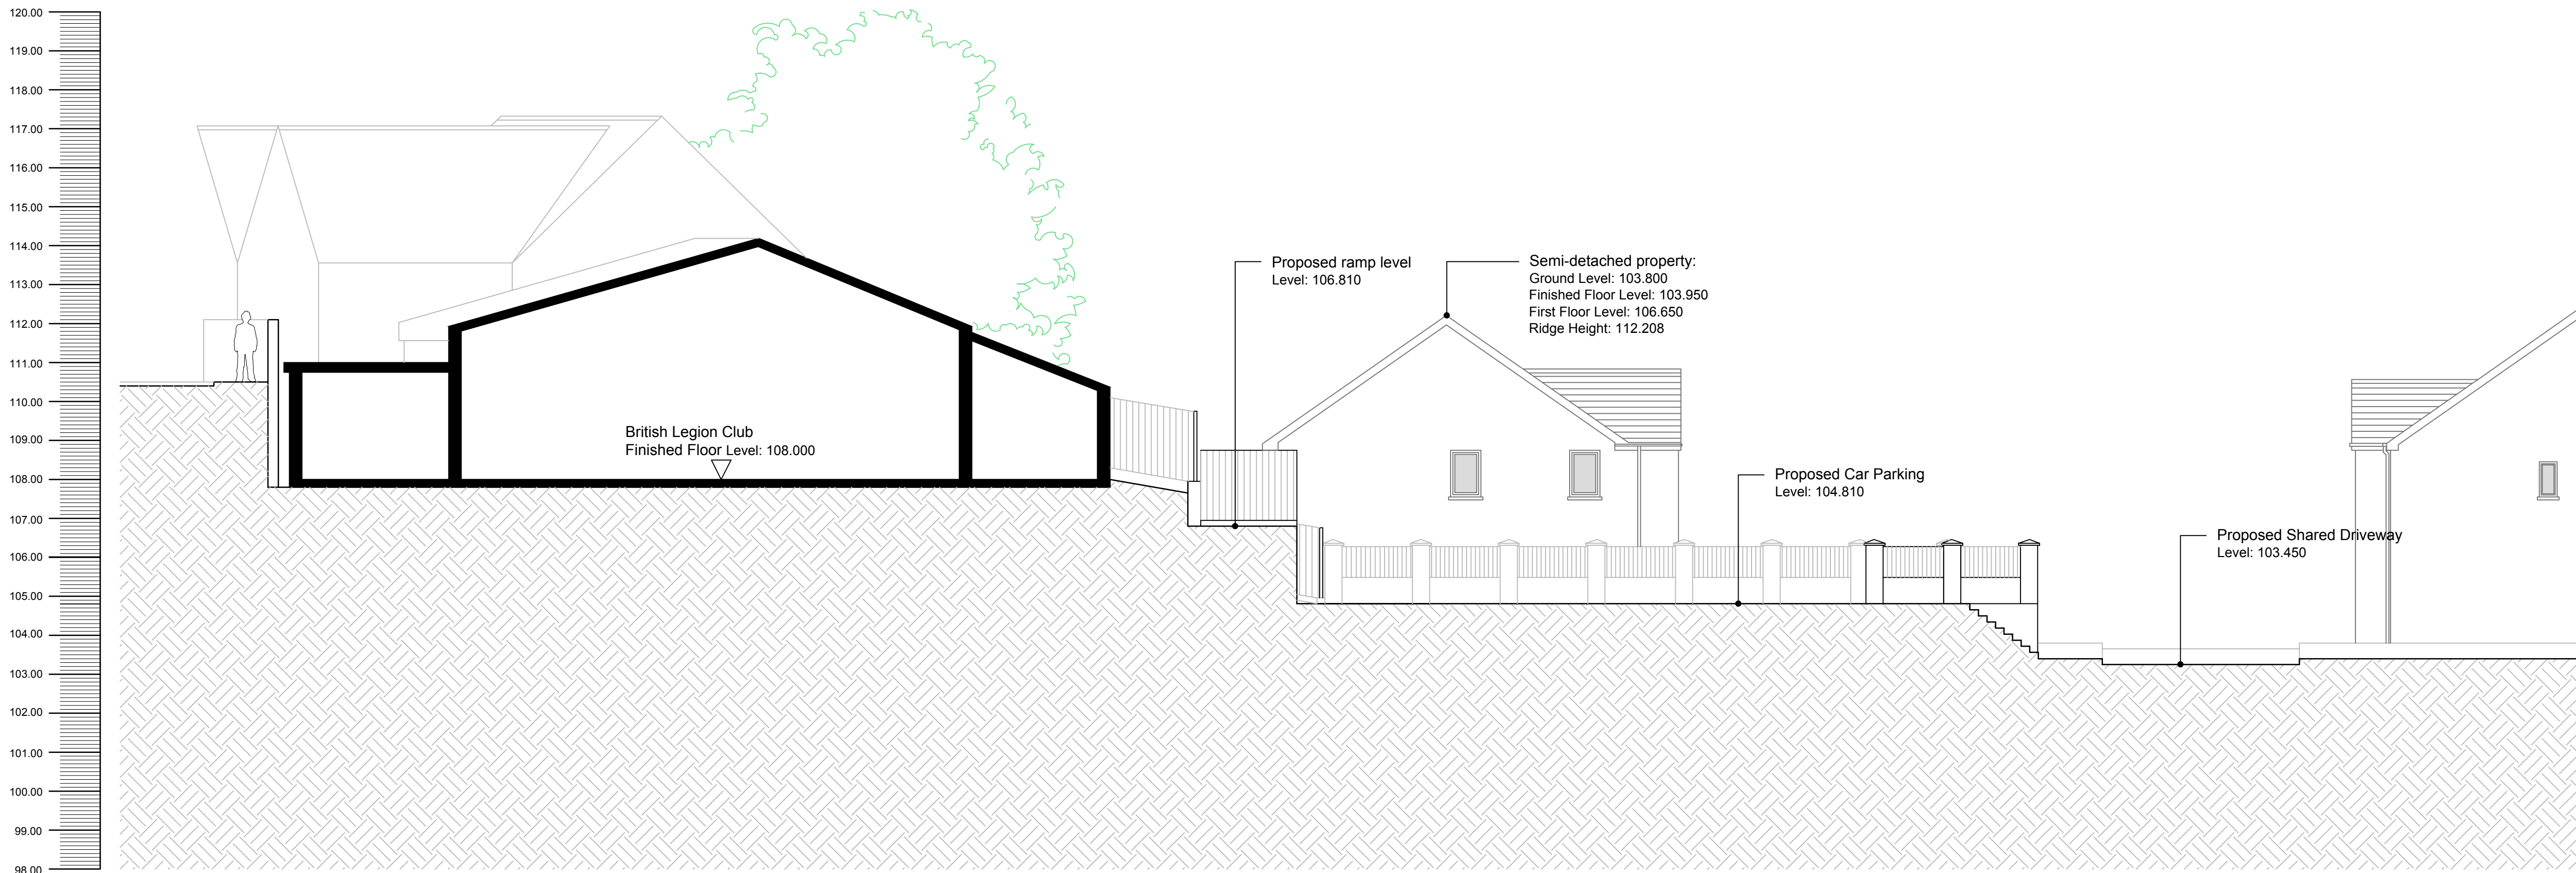

PROPOSED SECTION B-B  
SCALE 1:100 @ A1



**HURLEY & PARTNERS**  
CHARTERED SURVEYORS  
AND ARCHITECTS

12 Axis Court,  
Riverside Business Park  
Swansea, SA7 9AJ  
TEL : 01792 791100  
FAX : 01792 641110  
contactus@hurleyandpartners.co.uk  
www.hurleyandpartners.co.uk

206 High Street,  
Blackwood, Caerphilly,  
NP23 5JL  
TEL : 01495 223281

This drawing must not be scaled, figured dimensions and levels should be used, any inaccuracies must be notified to the architect.

THIS DRAWING IS COPYRIGHT

| Revisions: |          |   |
|------------|----------|---|
| Rev        | Date     | Description                                                                                          |
| A          | 21/10/19 | CJ Carparking level reduced, GFL to detached properties increased to match semi detached floor level |

| DRAWING STATUS: | Drawing No. | Rev. |
|-----------------|-------------|------|
| PLANNING        | HD2910_A16  | A    |

|          |                                                             |           |            |
|----------|-------------------------------------------------------------|-----------|------------|
| Client:  | MR THOMPSON                                                 | Scale:    | 1:200 @ A1 |
| Project: | CONVERSION OF BRITISH LEGION CLUB & RESIDENTIAL DEVELOPMENT | Date:     | 21/11/18   |
| Title:   | PROPOSED SECTIONS A-A & B-B                                 | Drawn:    | SE/CTE     |
|          |                                                             | Checked:  |            |
|          |                                                             | Approved: |            |