



PROPOSED SECTION D-D  
SCALE 1:100 @ A1

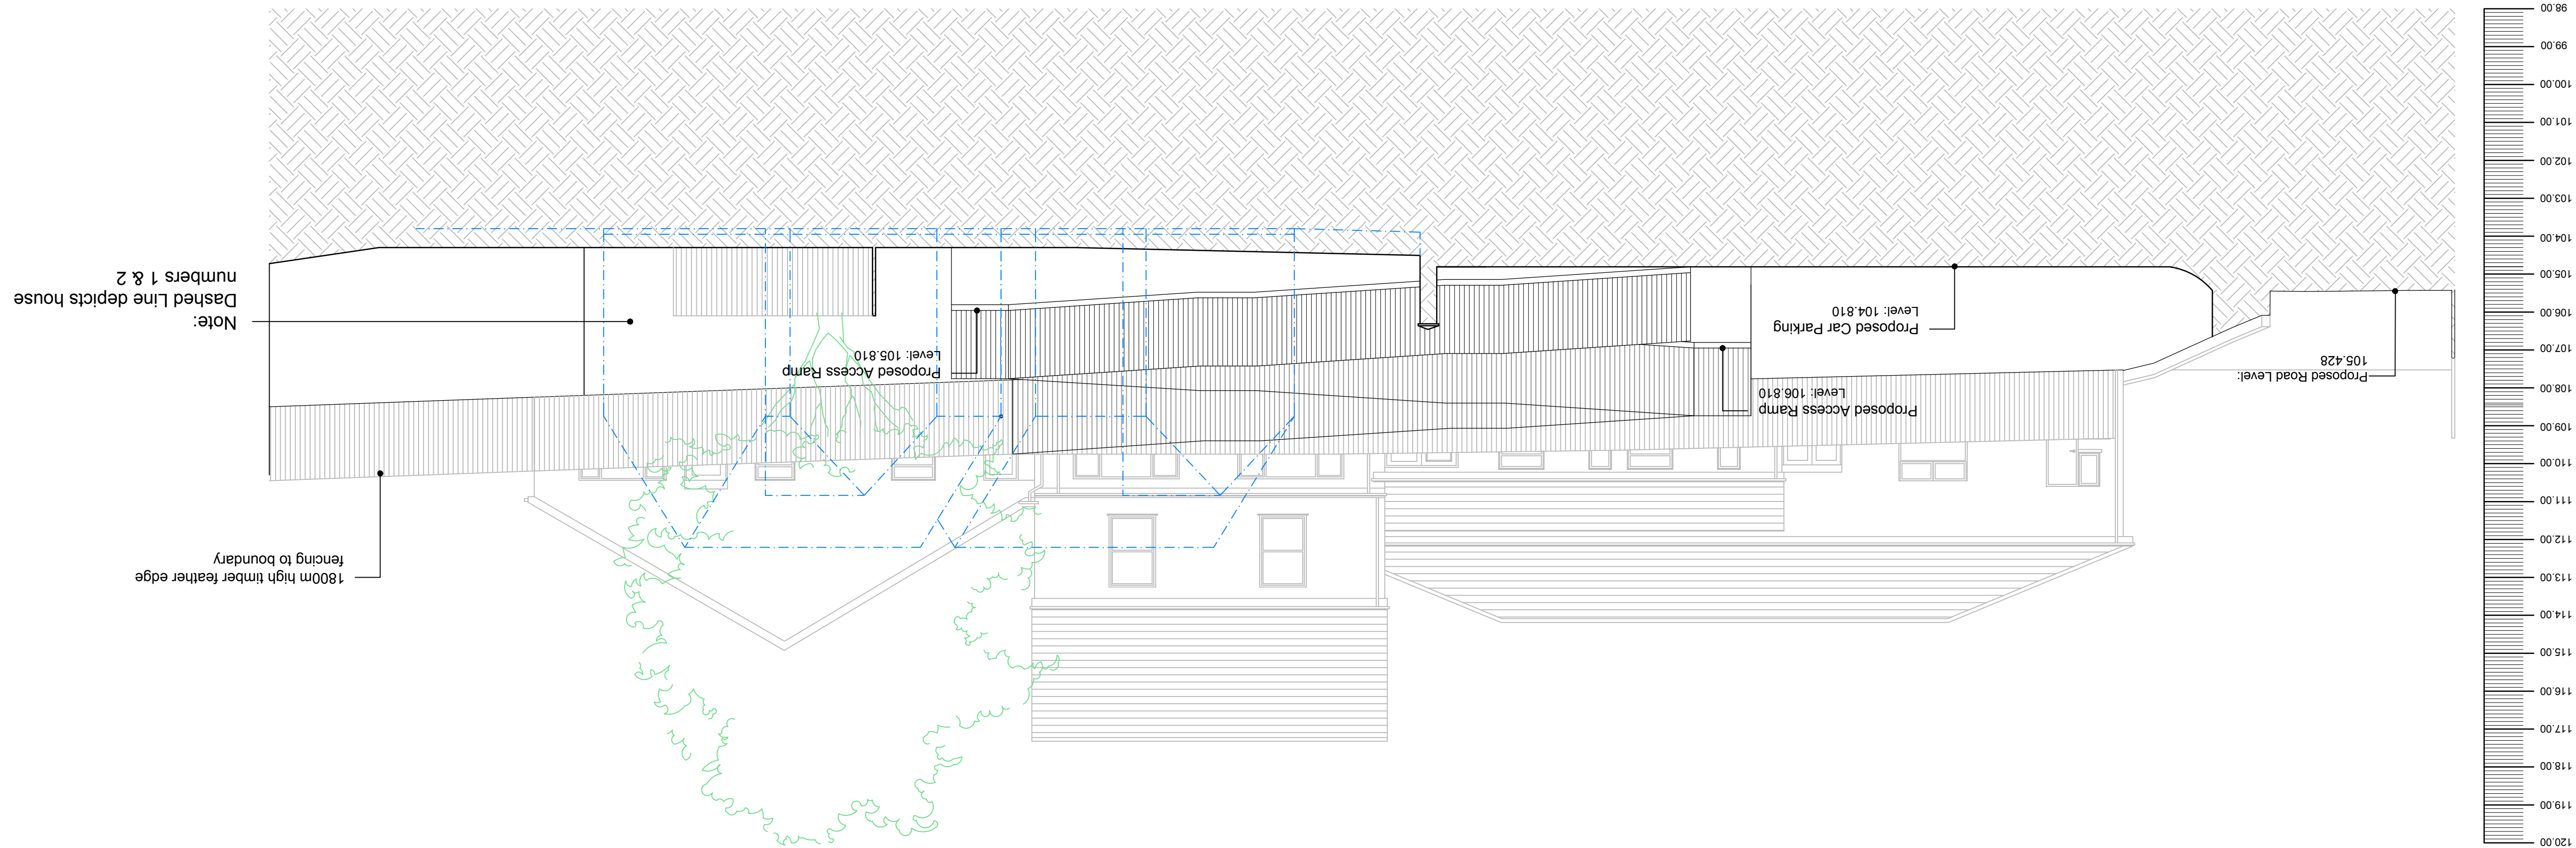

PROPOSED SECTION C-C  
SCALE 1:100 @ A1

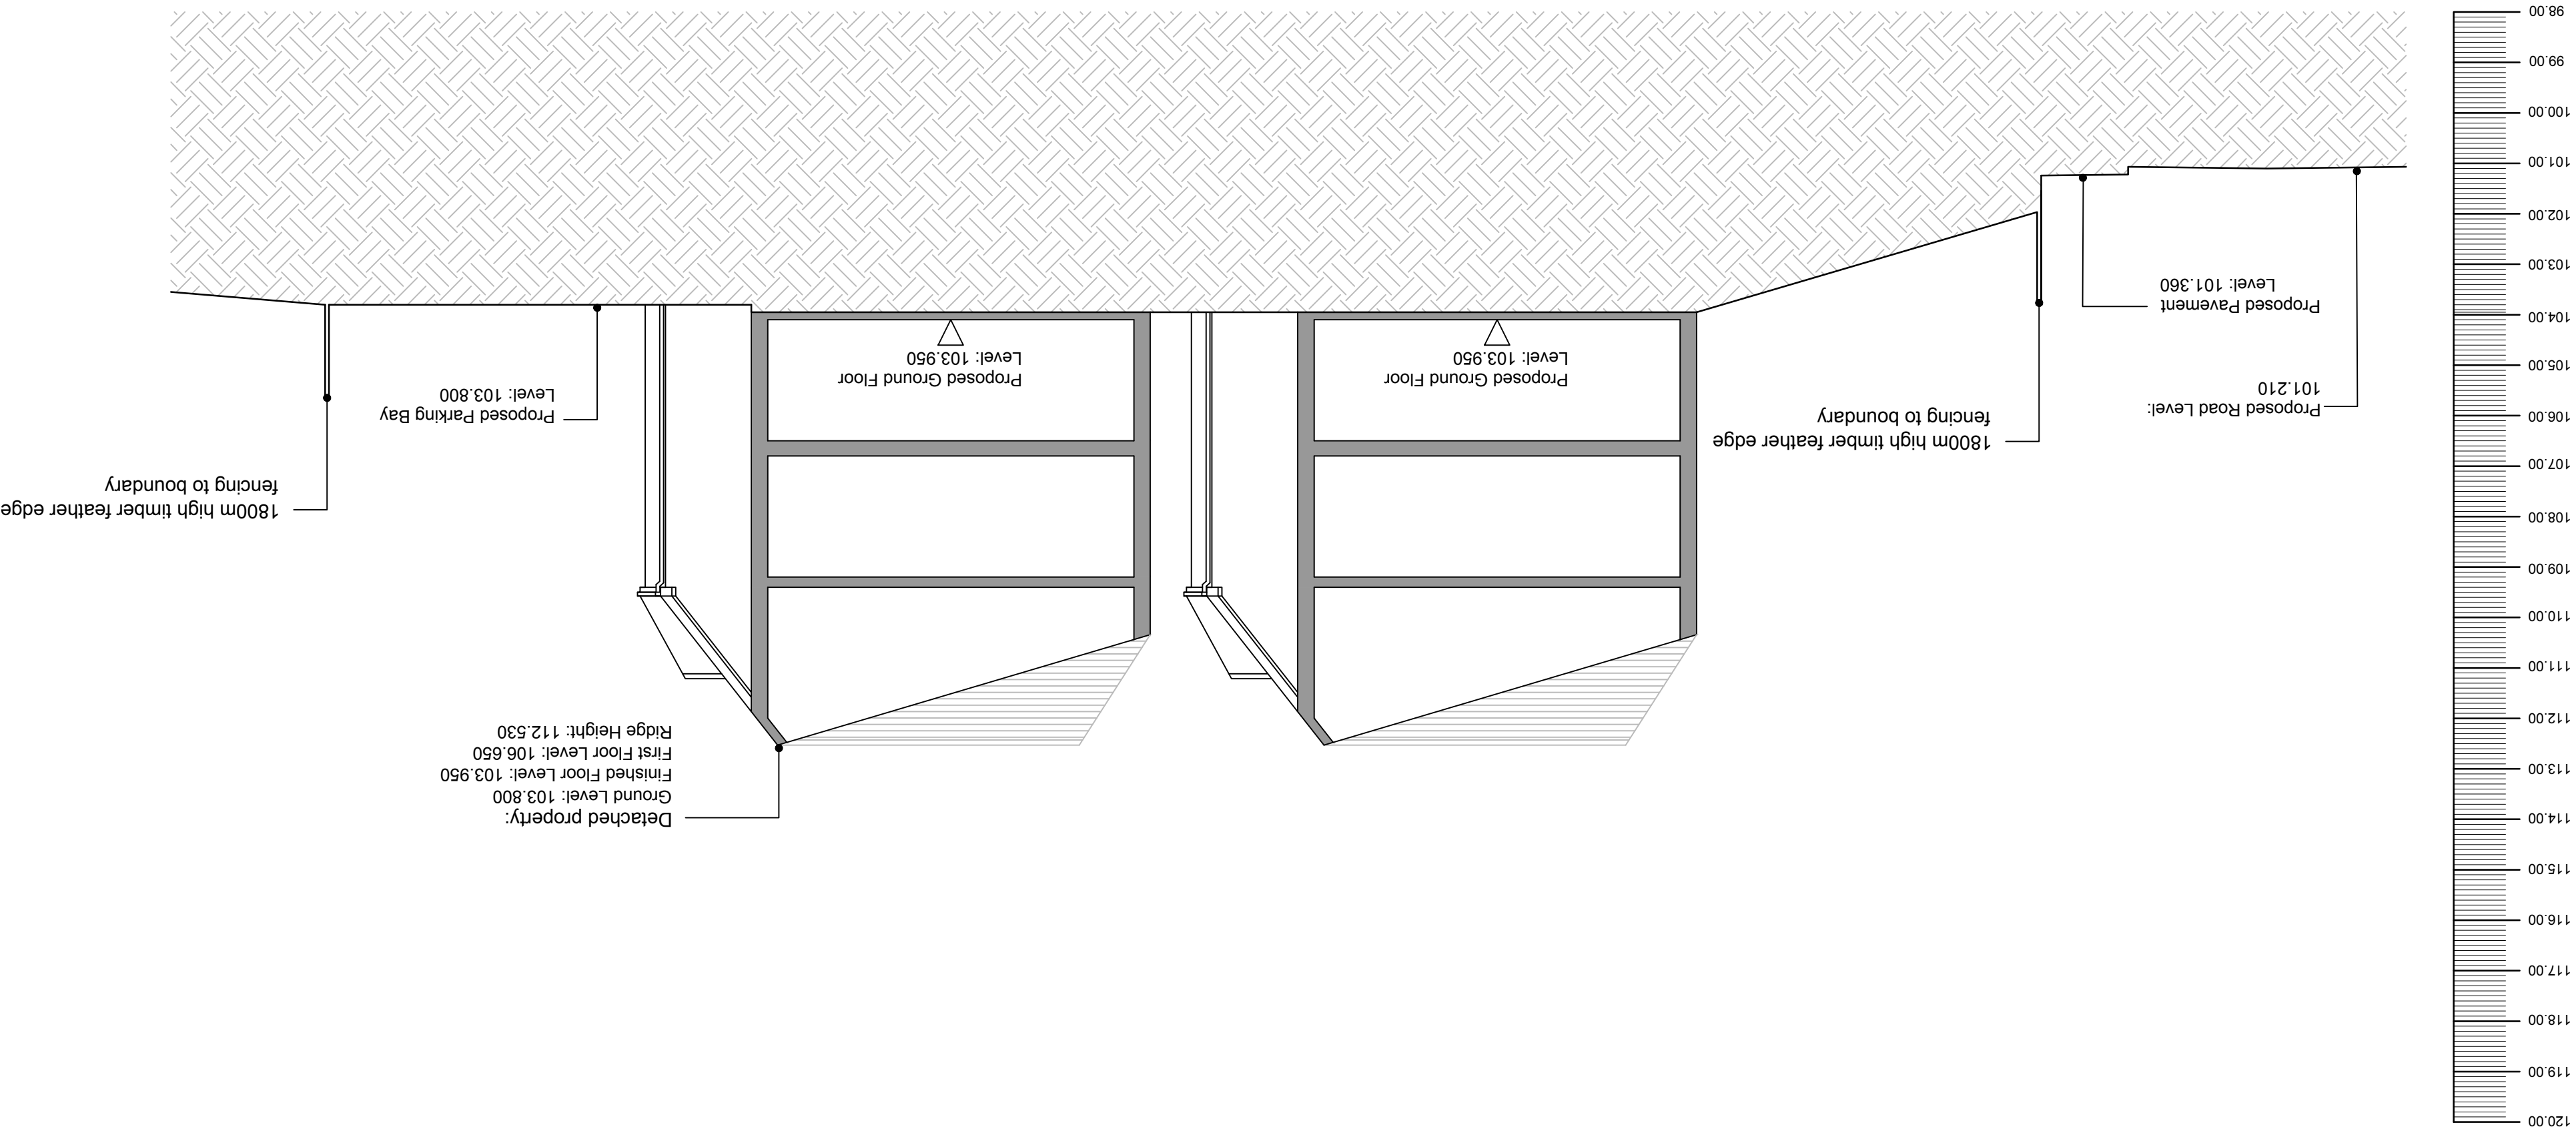

| Client: MR THOMPSON   |      | Project: CONVERSION OF BRITISH LEGION CLUB & RESIDENTIAL DEVELOPMENT | Title: PROPOSED SECTIONS C-C & D-D |     |      |             |   |  |  |
|---|------|----------------------------------------------------------------------|------------------------------------|-----|------|-------------|---|--|--|
| Scale: 1:200 @ A1   |      | Date: 21/11/18                                                       | Drawn: SE/CJE                      |     |      |             |   |  |  |
| Checked: Approved:   |      |                                                                      |                                    |     |      |             |   |  |  |
| <div>Revisions</div> <table><thead><tr><th>Rev</th><th>Date</th><th>Description</th></tr></thead><tbody><tr><td>A</td><td></td><td></td></tr></tbody></table>   |      |                                                                      |                                    | Rev | Date | Description | A |  |  |
| Rev   | Date | Description                                                          |                                    |     |      |             |   |  |  |
| A   |      |                                                                      |                                    |     |      |             |   |  |  |
| Drawing No. HD3100_A.17   |      | PLANNING                                                             |                                    |     |      |             |   |  |  |
| <div>This drawing is copyright<br/>© CHARTERED SURVEYORS<br/>HURLEY &amp;<br/>ARCHITECTS</div> <div>This drawing must not be scaled. Figure dimensions and levels should be used. Any inaccuracies must be referred to the architect.</div> <div>contact@sirhuryandarchitects.co.uk<br/>www.sirhuryandarchitects.co.uk<br/>TEL : 01959 232581<br/>FAX : 01959 641110<br/>TEL : 01959 291900<br/>FAX : 01959 291900<br/>Registered Business Park<br/>Letchworth, Hertfordshire<br/>SG9 6NH<br/>UK<br/>12 Axis Court</div> |      |                                                                      |                                    |     |      |             |   |  |  |