


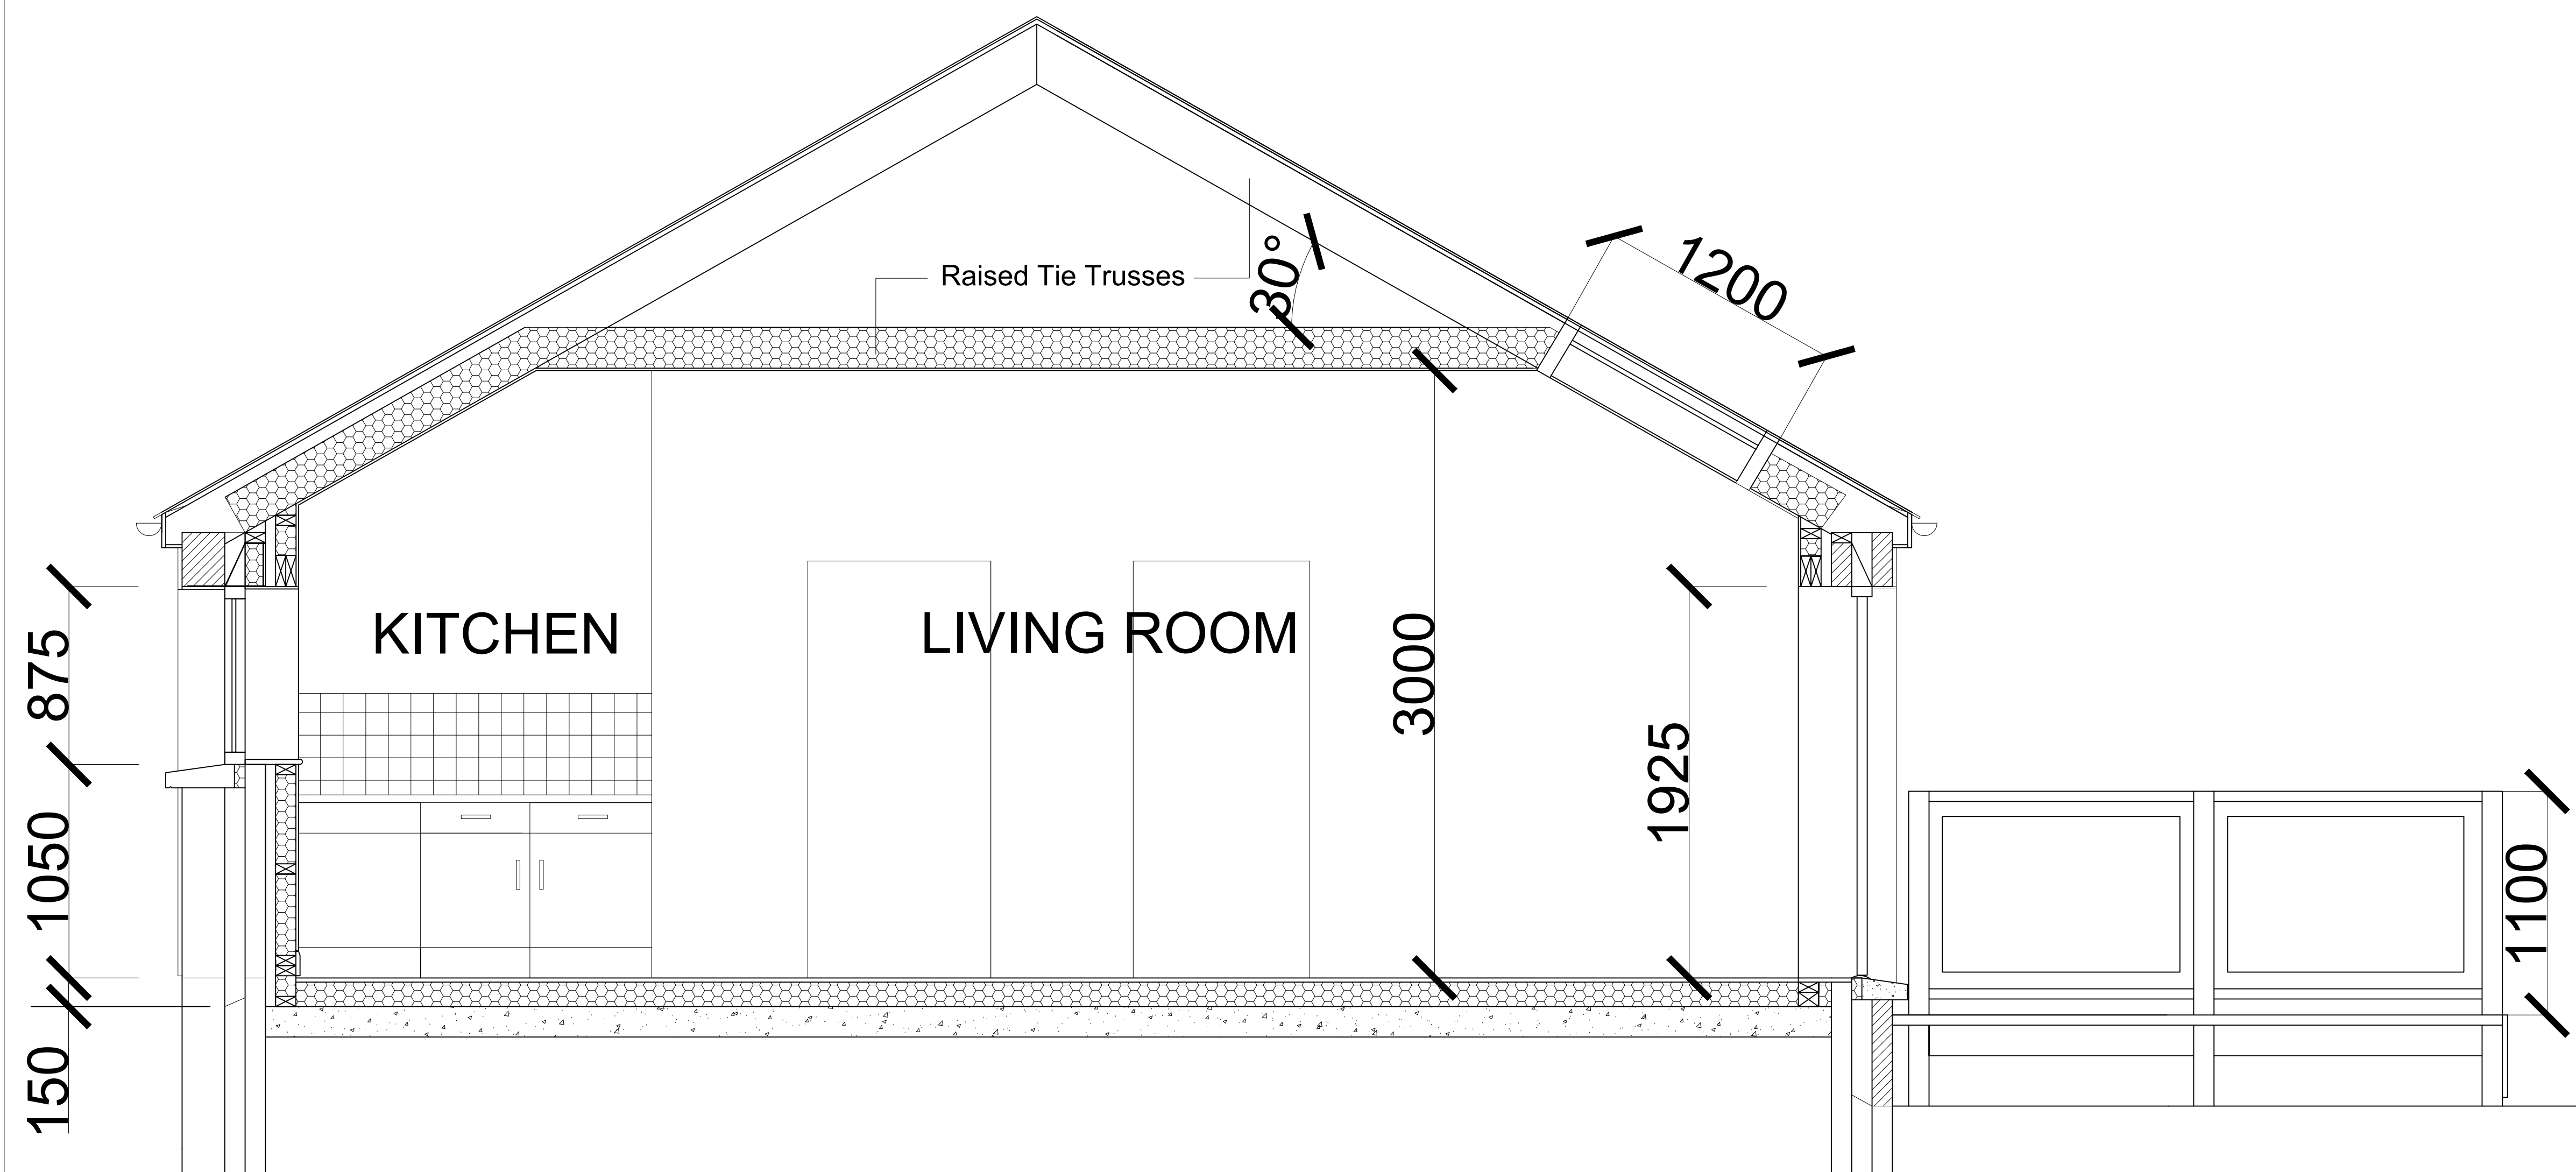

# PROPOSED SECTION A-A

General Notes

| No. | Revision/Issue | Date |
|-----|----------------|------|
|     |                |      |
|     |                |      |

Firm Name and Address

Project Name and Address

PROPOSED SECTION A-A  
EXISTING GARAGE  
PENTREHAEARN FARM  
RHOS

Project

PE

Date

16-08-19

Scale

1:20

Sheet

B-04