




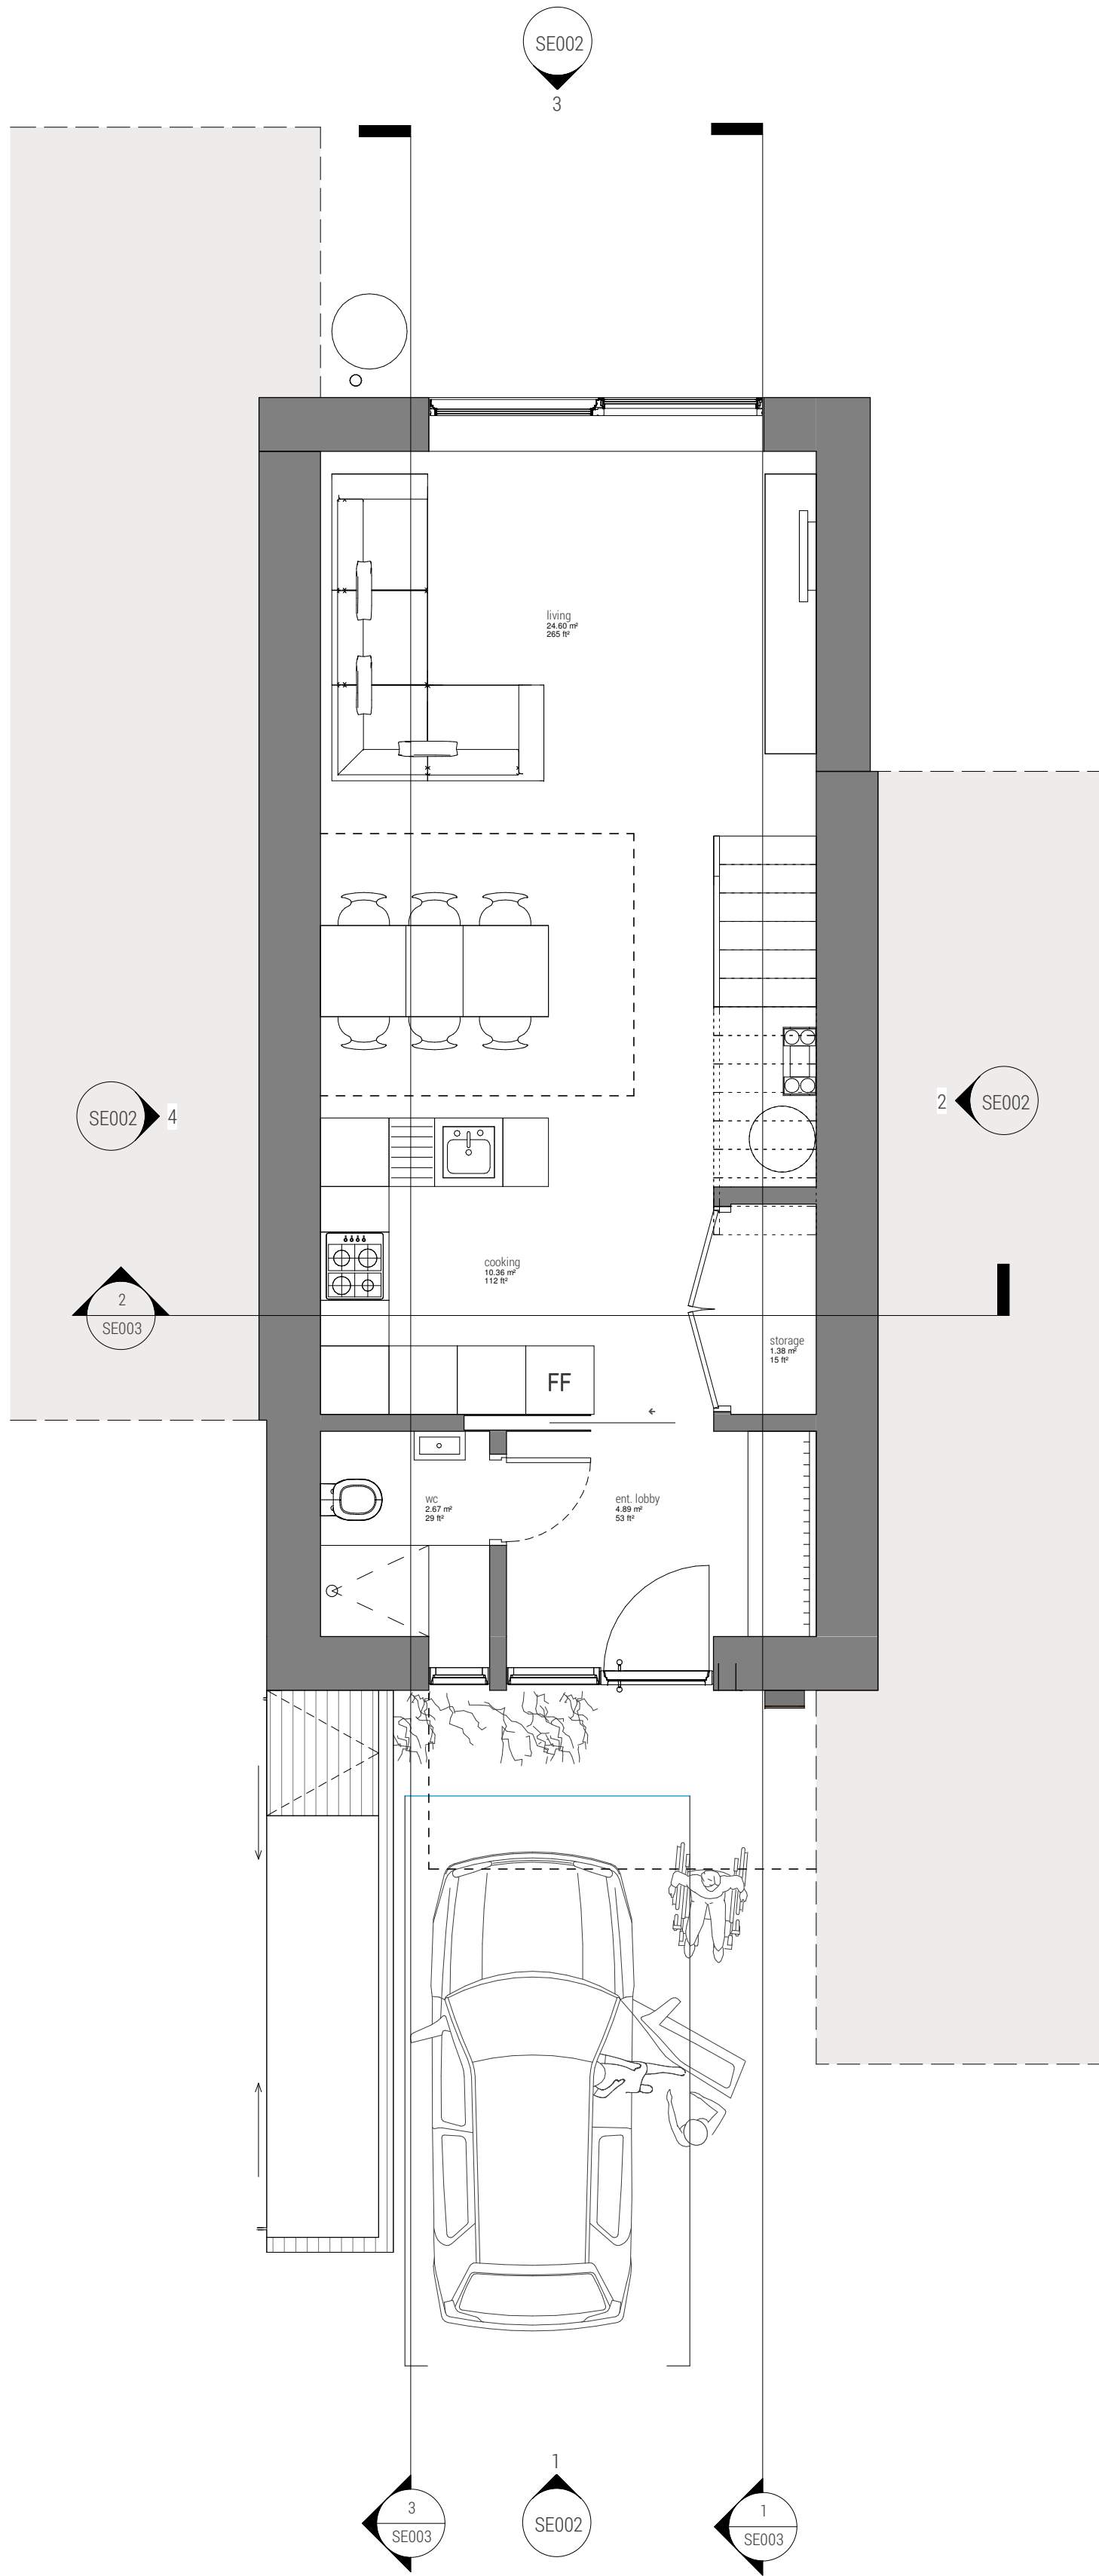

1 GROUND FLOOR PLAN

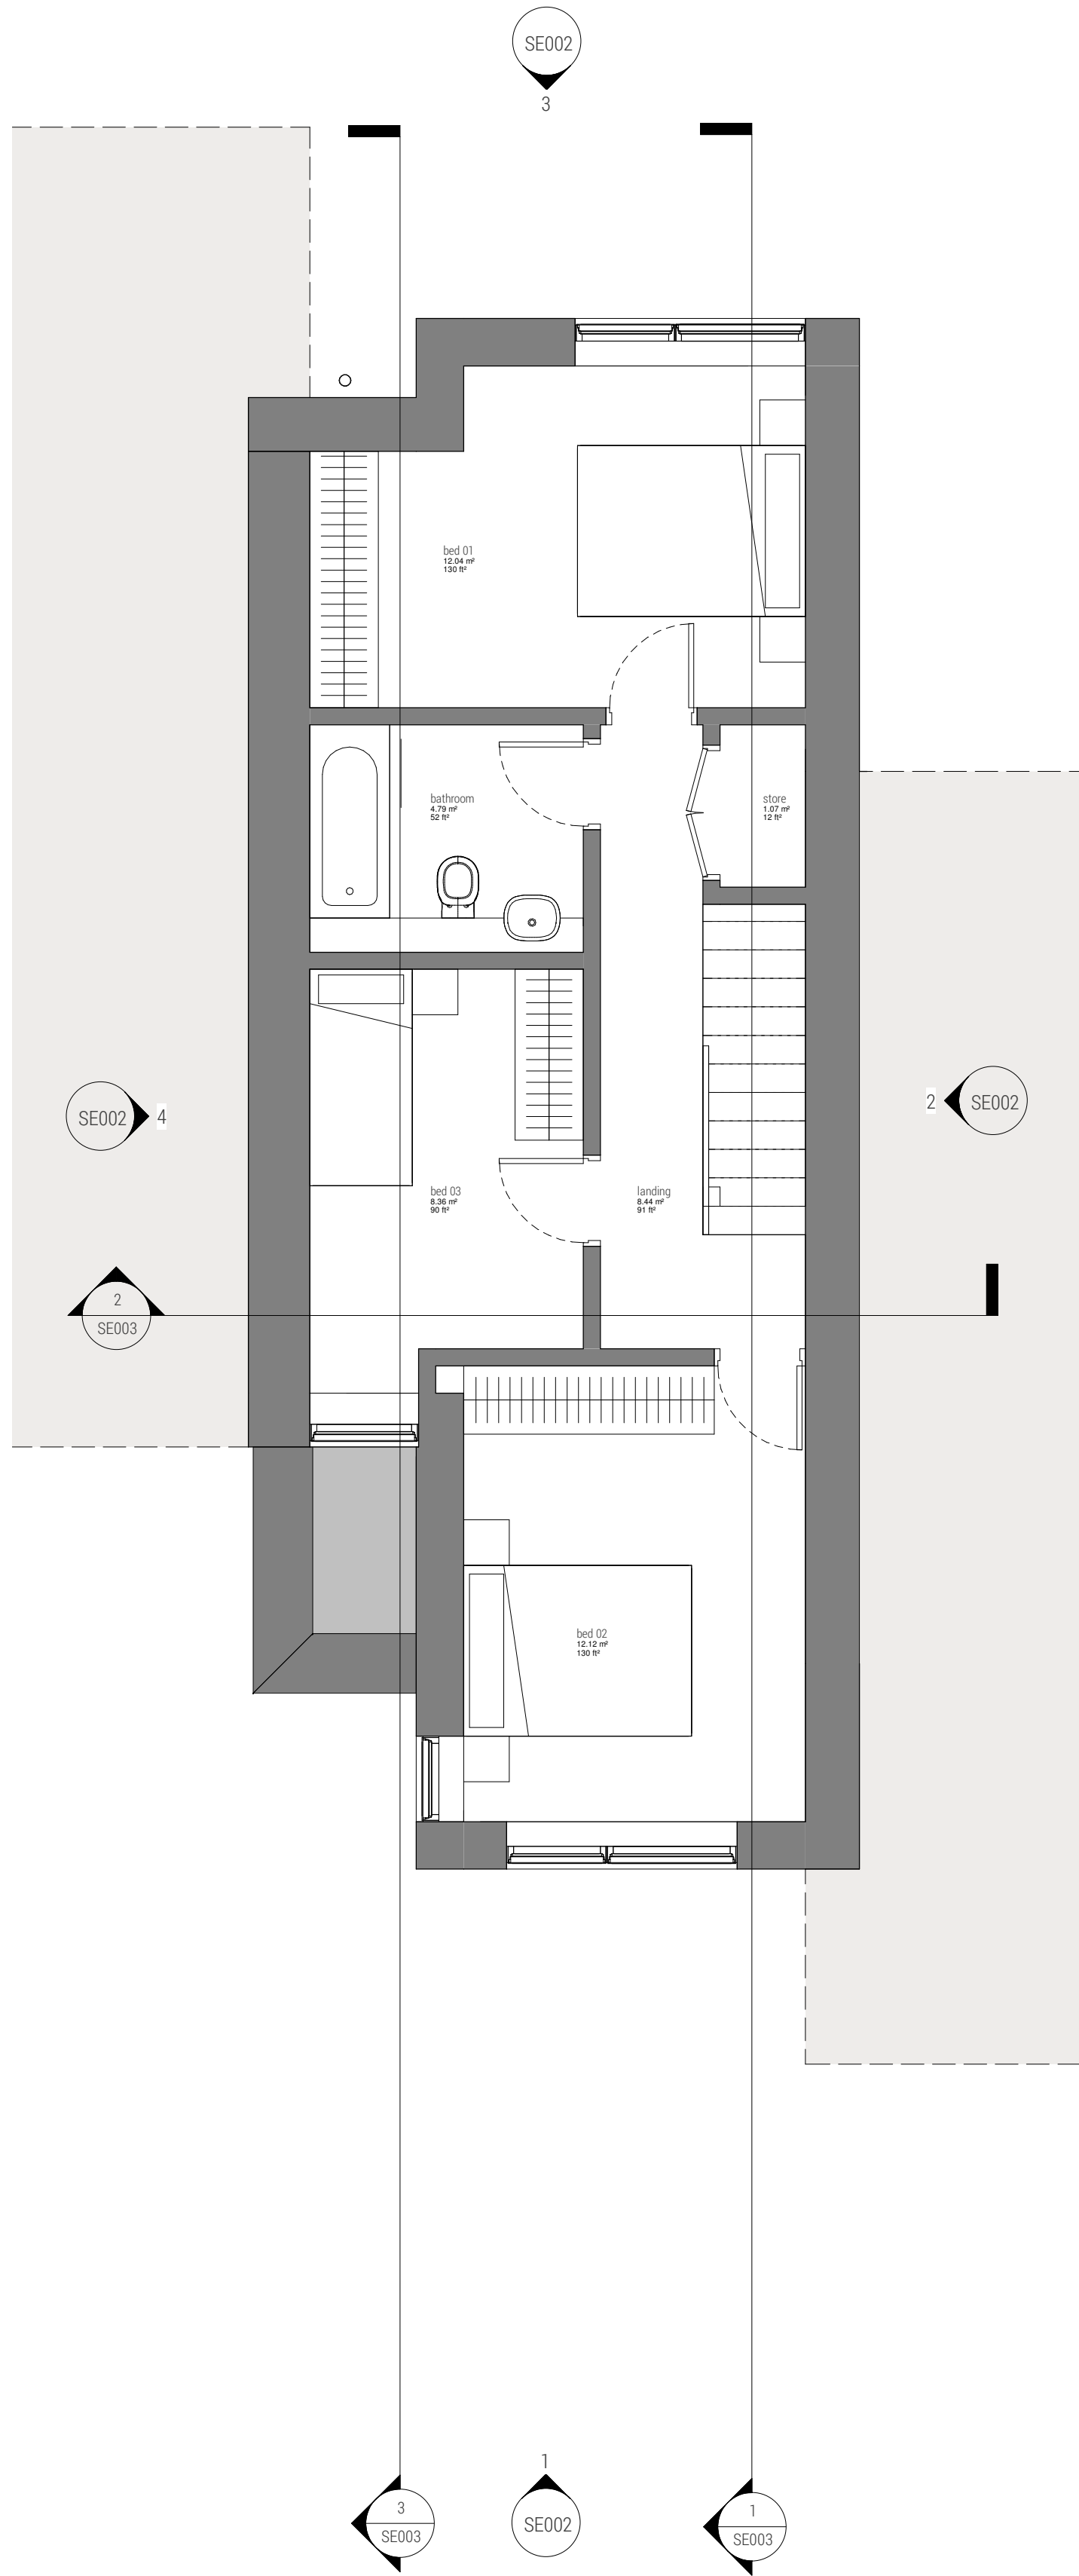

2 FIRST FLOOR PLAN

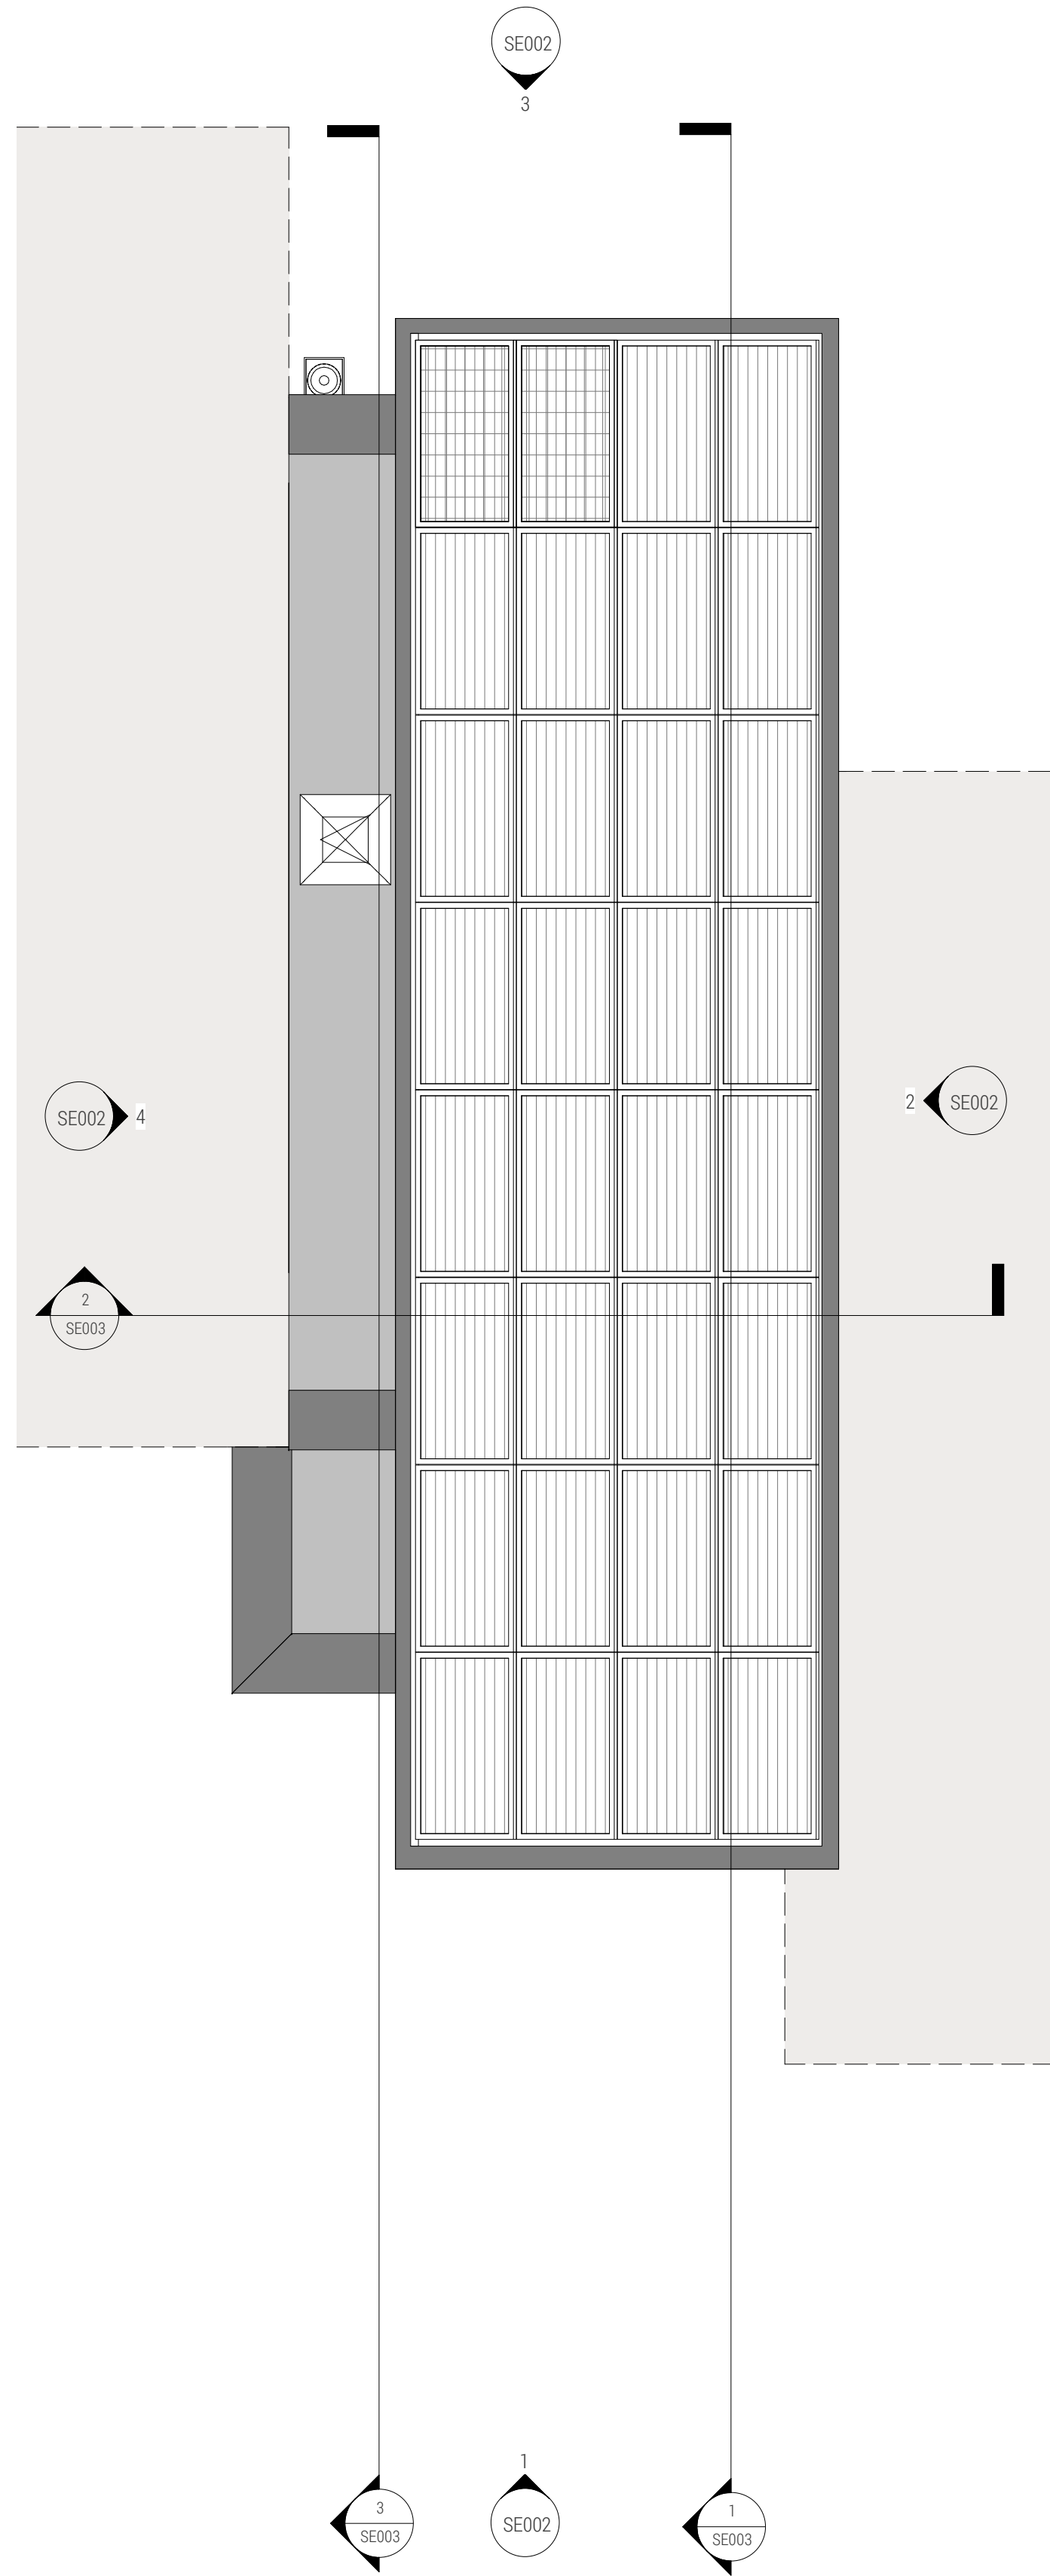


3 ROOF PLAN

SC_A_Area...	
Level	GIA m2
MP_A.00_GROUND FLOOR	45.2 m²
MP_A.01_FIRST FLOOR	49.5 m²
94.7 m²	




1 | Elevation 01

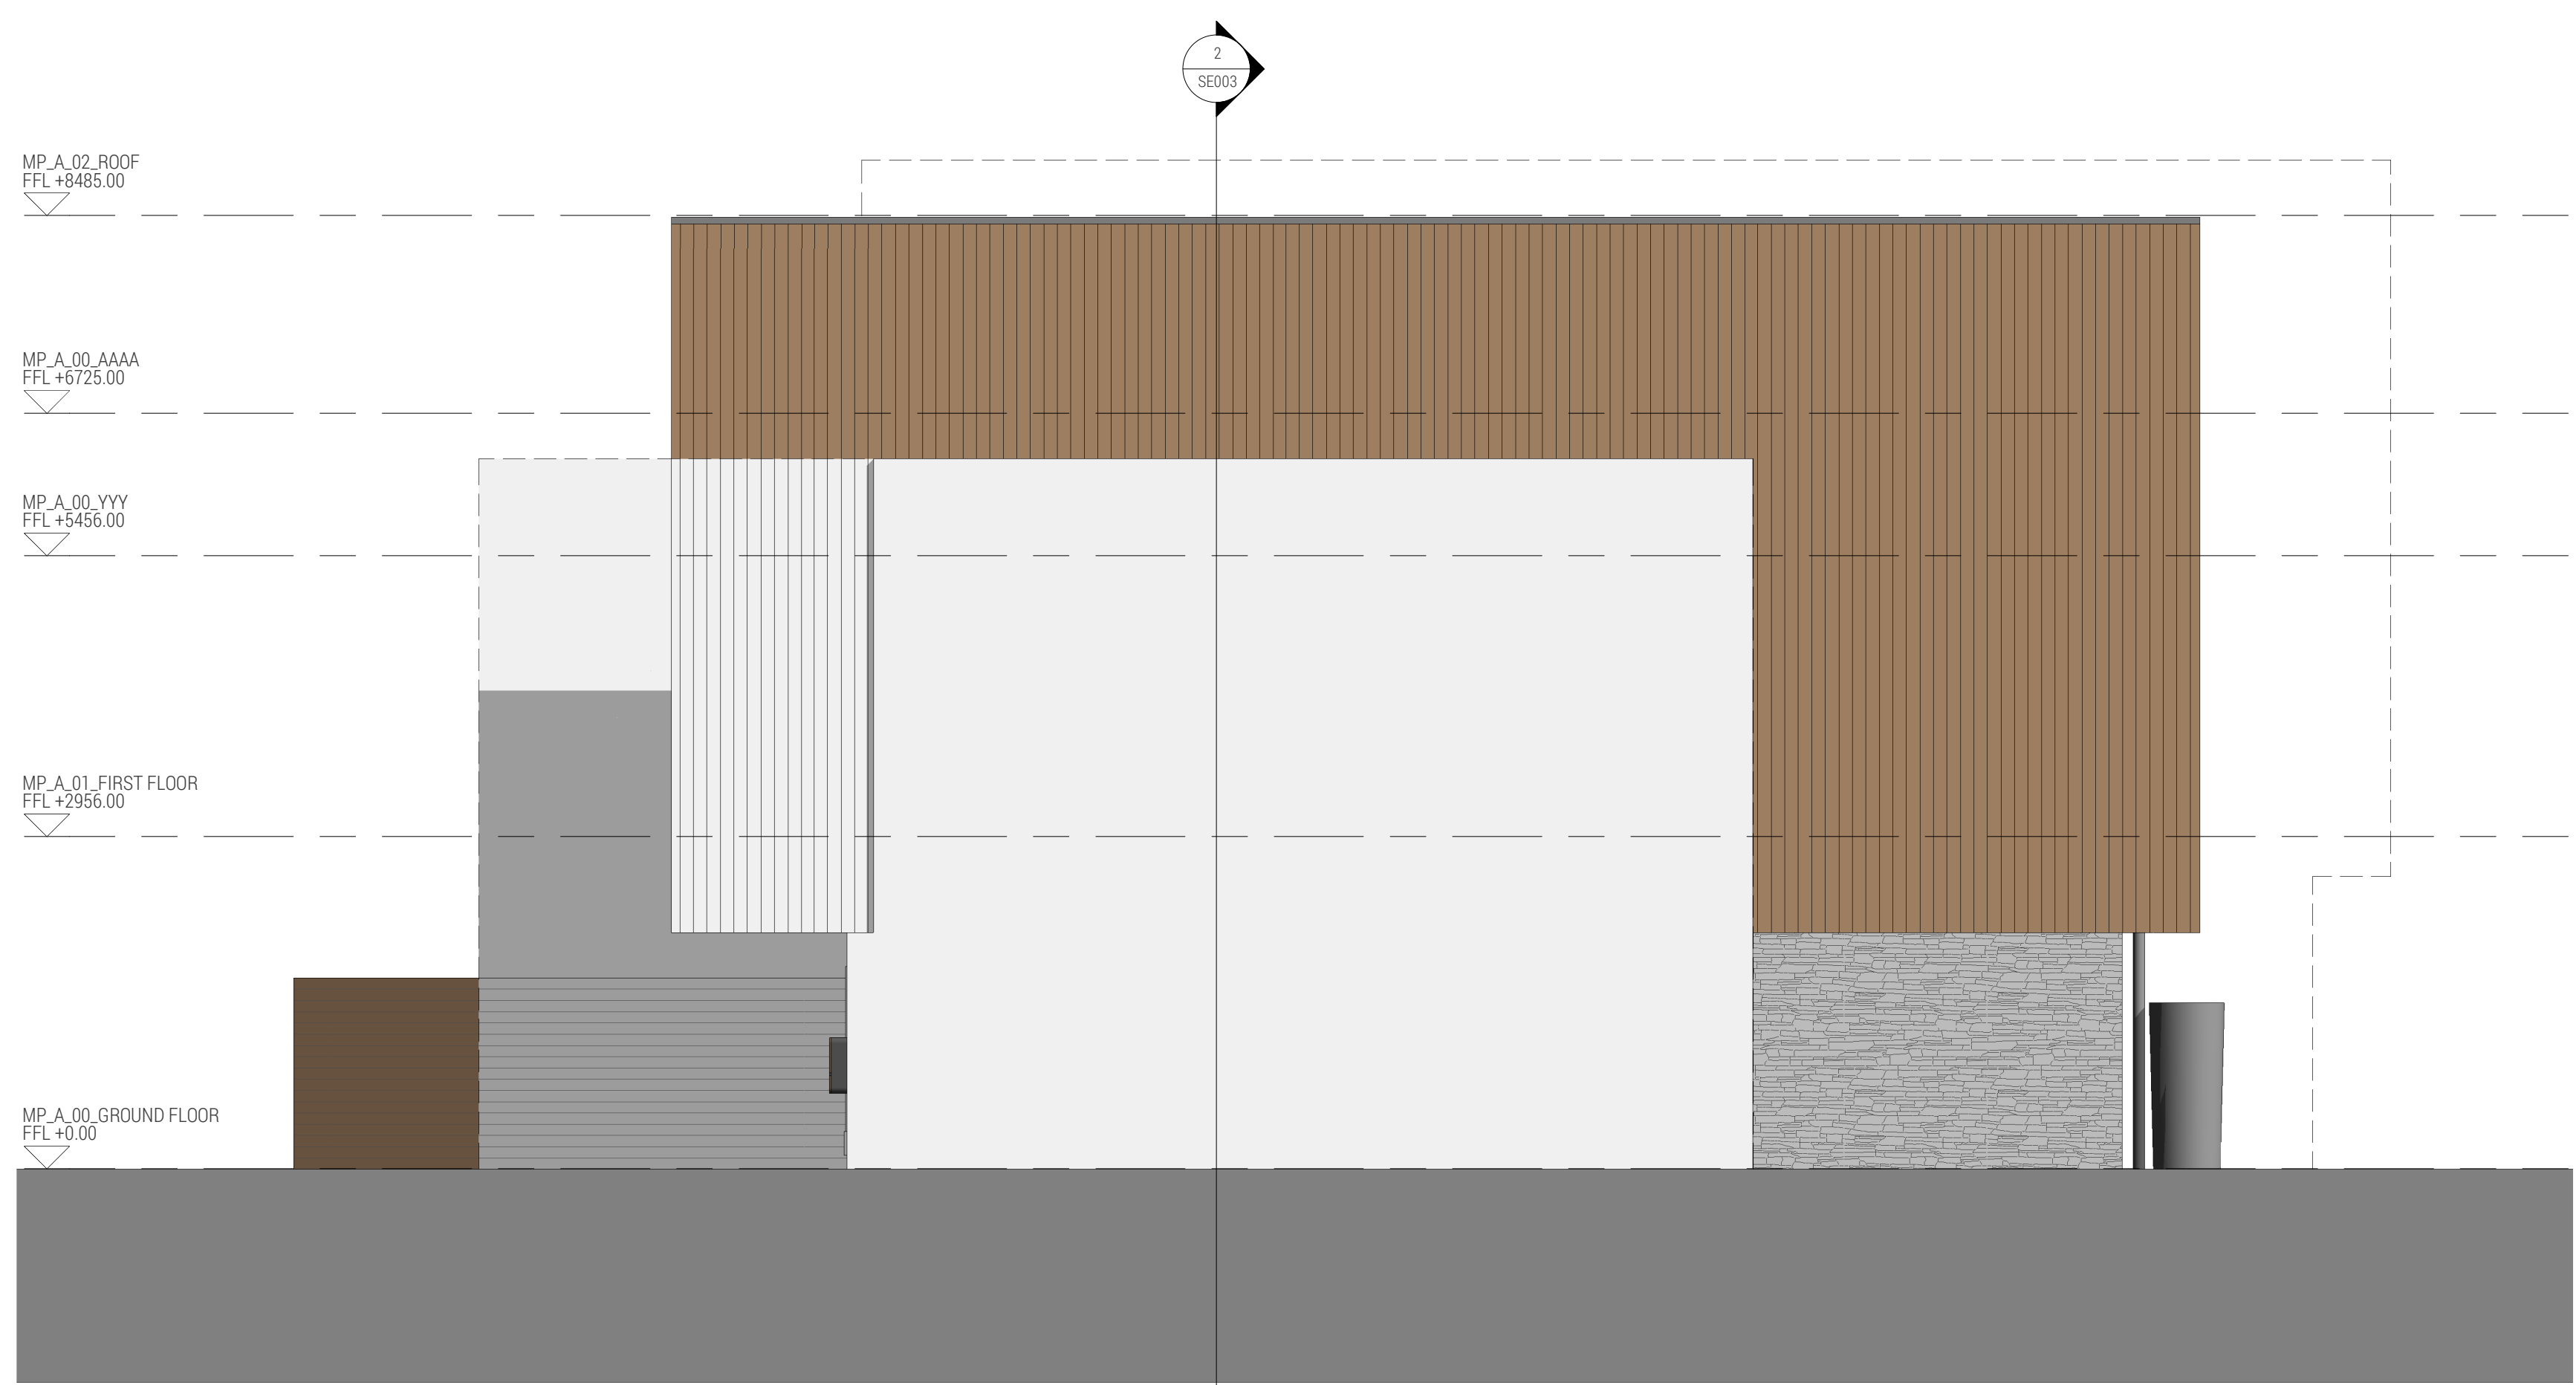




2 | Elevation 02




3 | Elevation 03

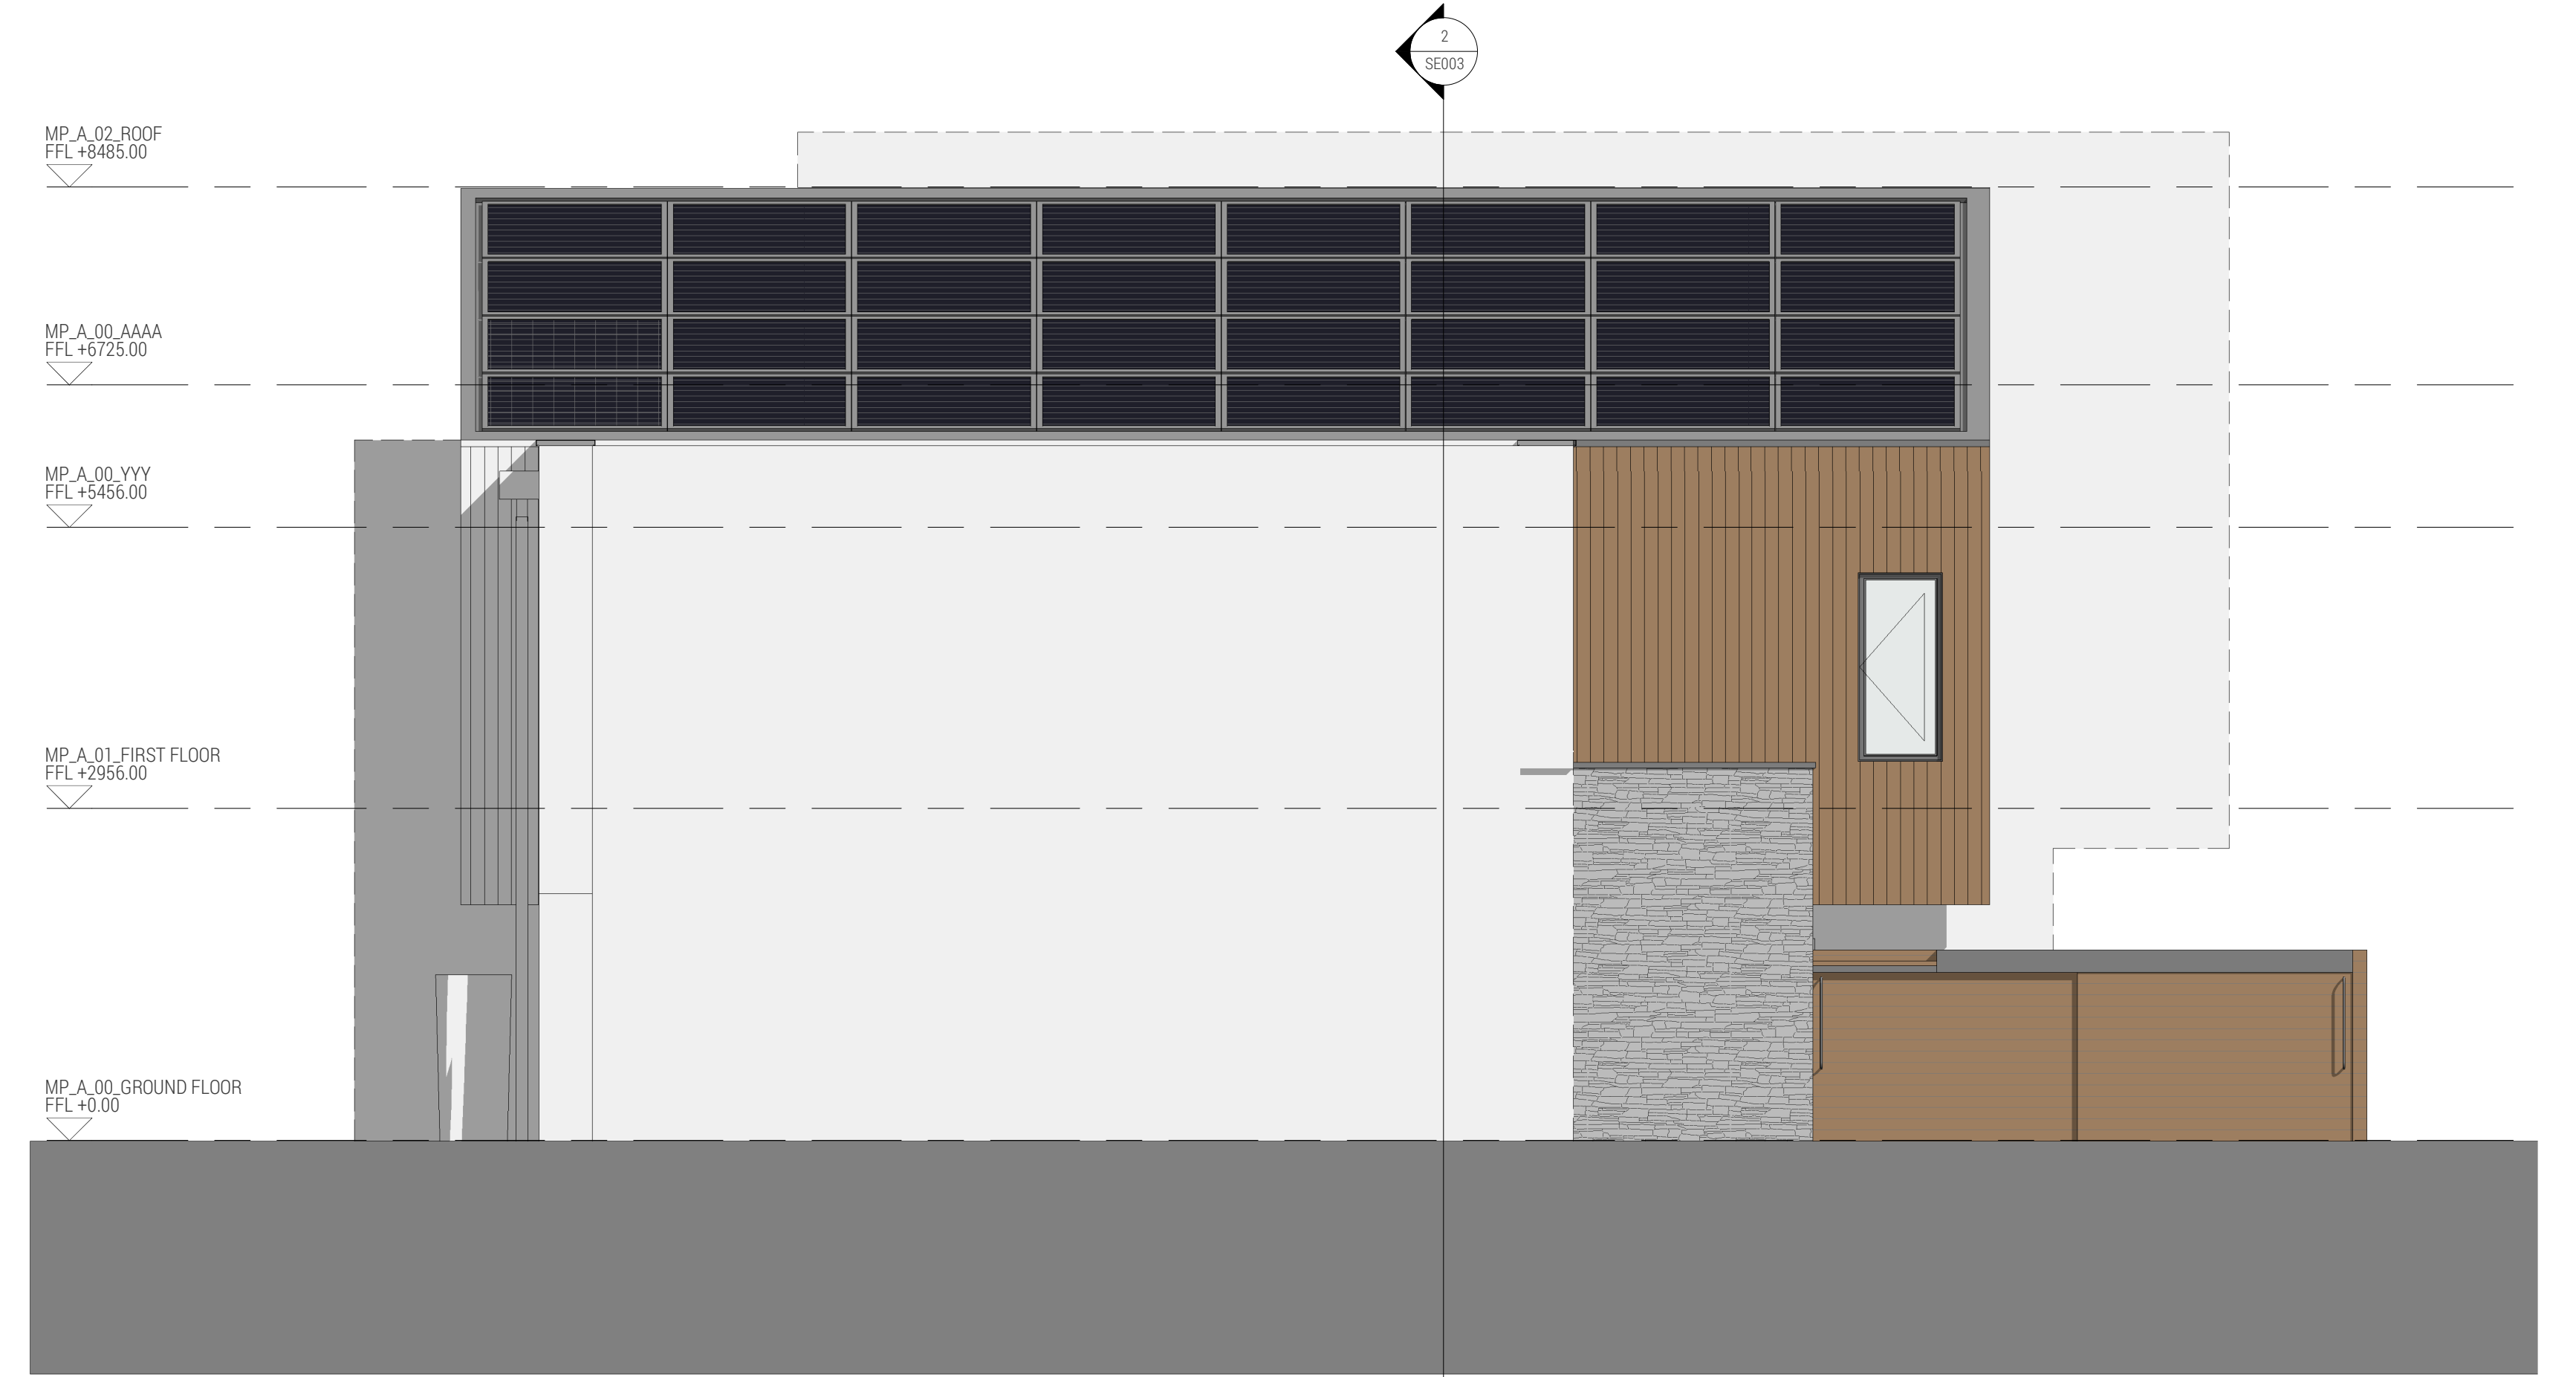

4 | Elevation 04

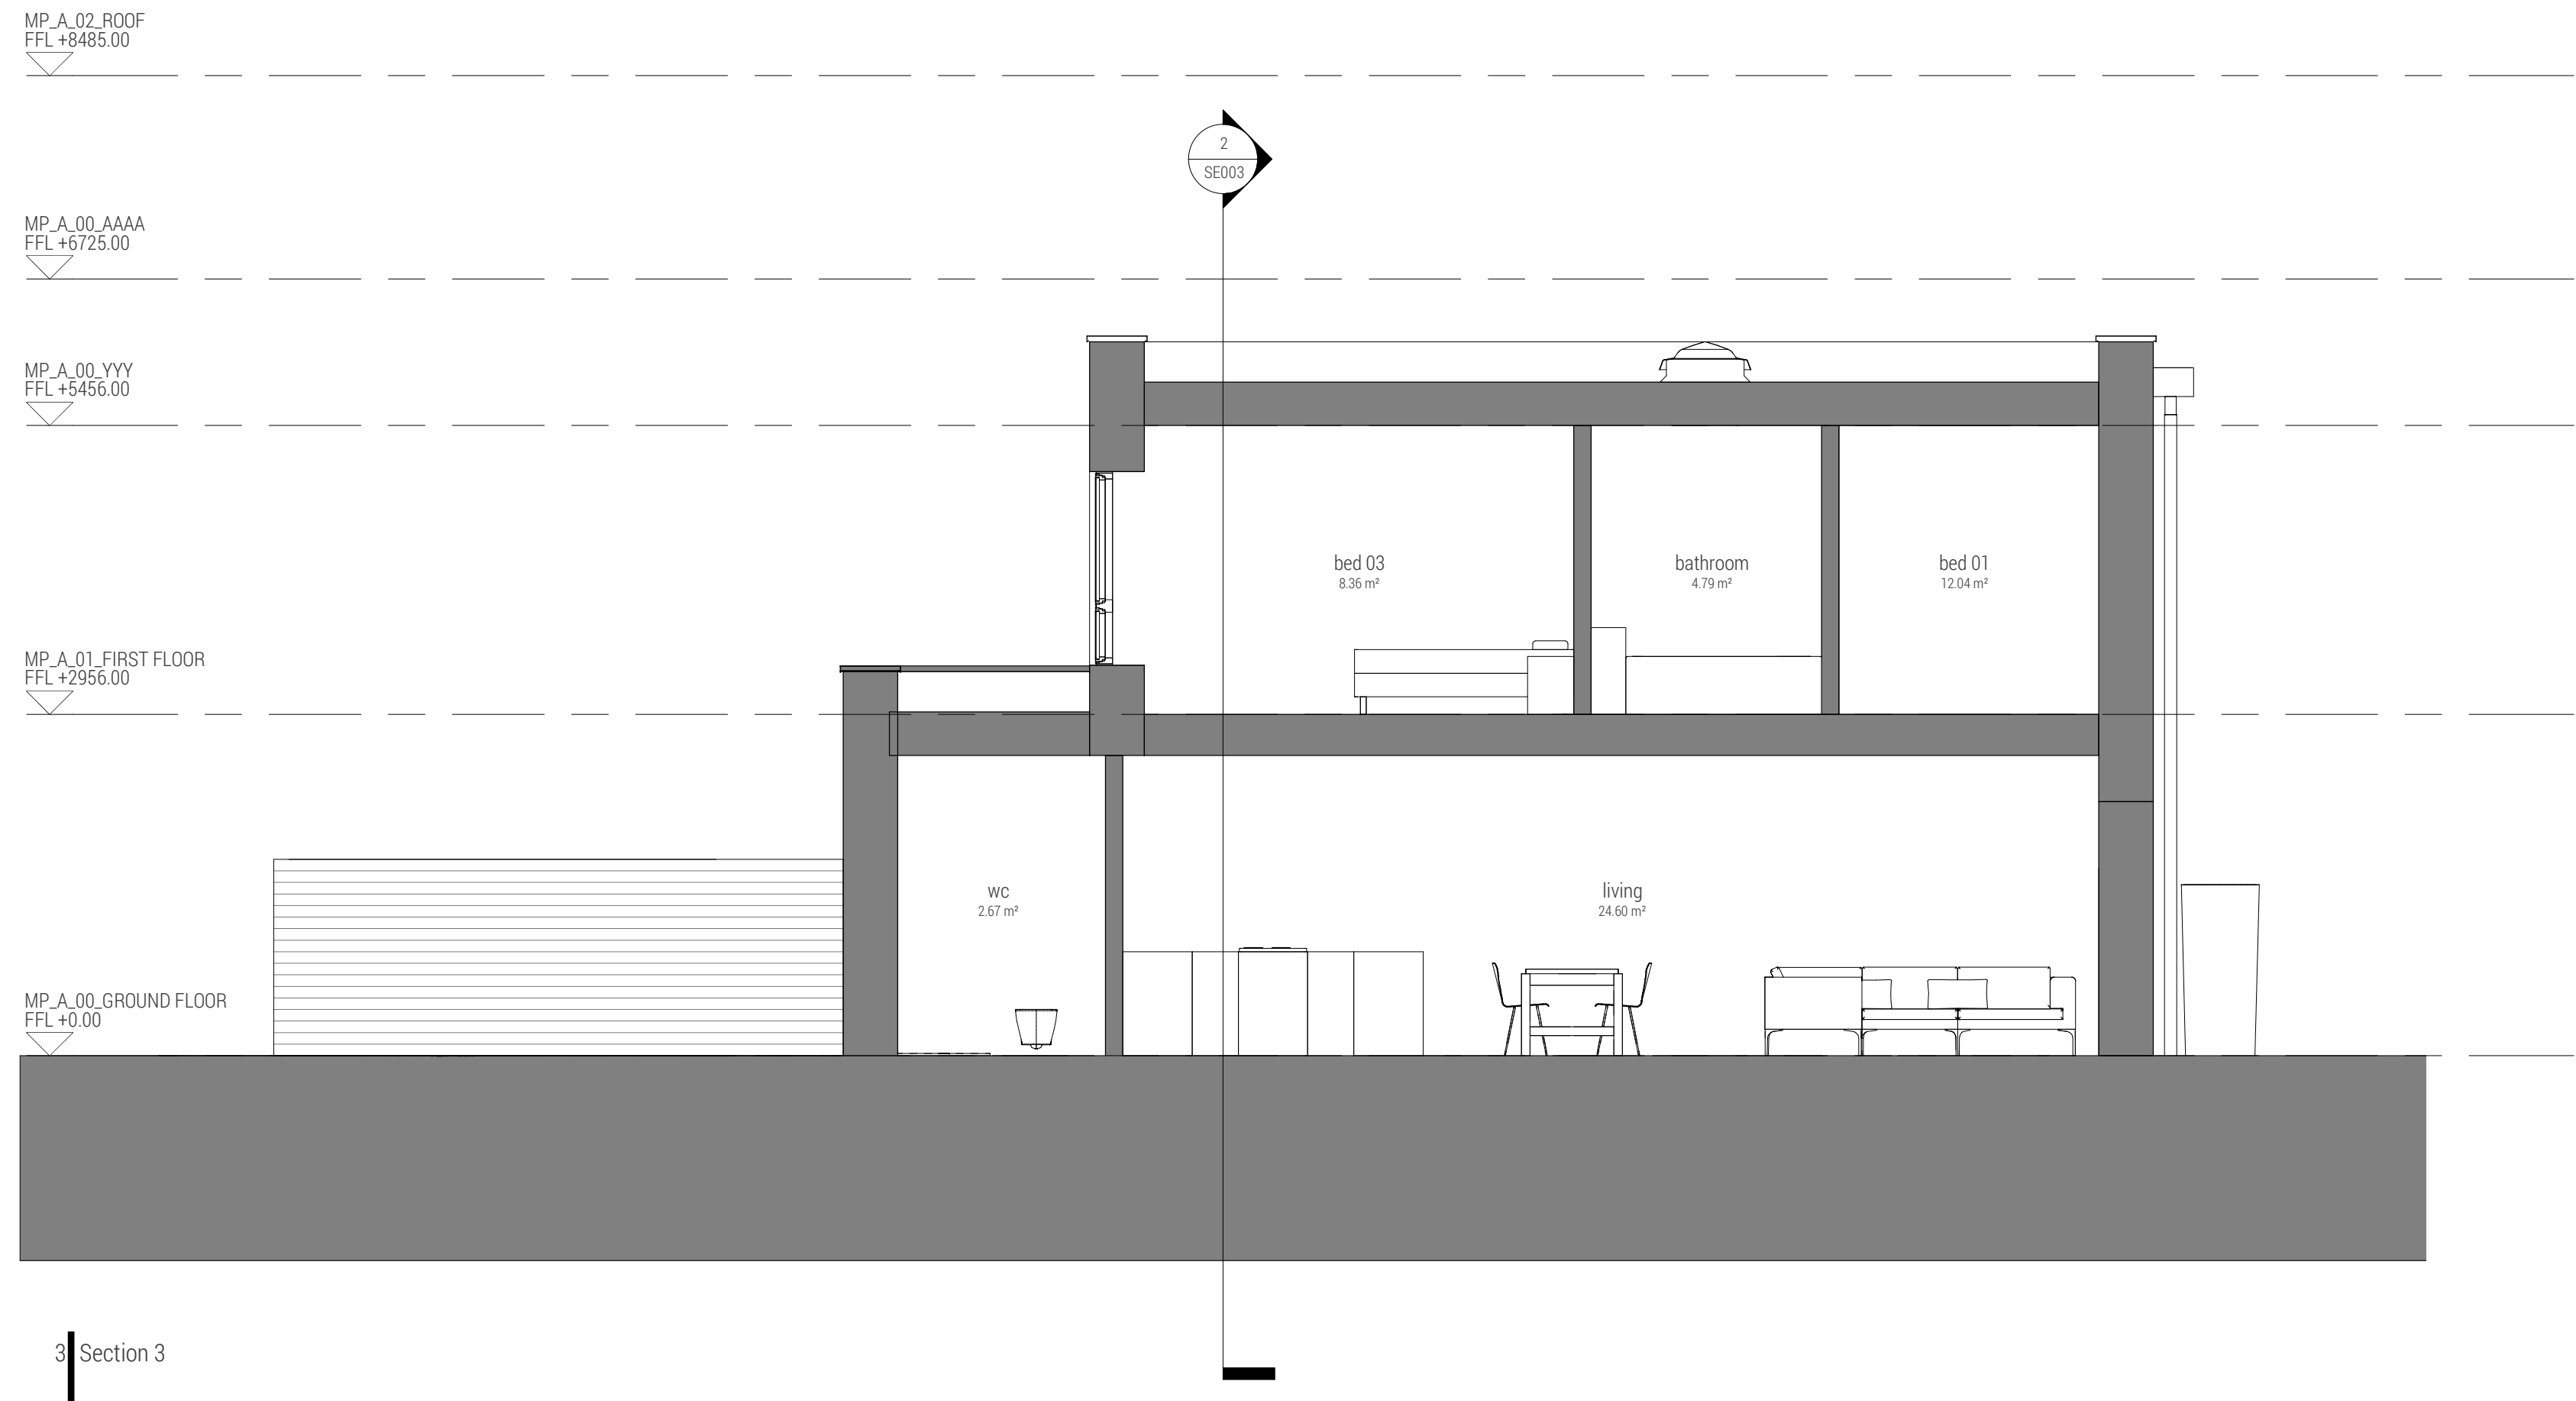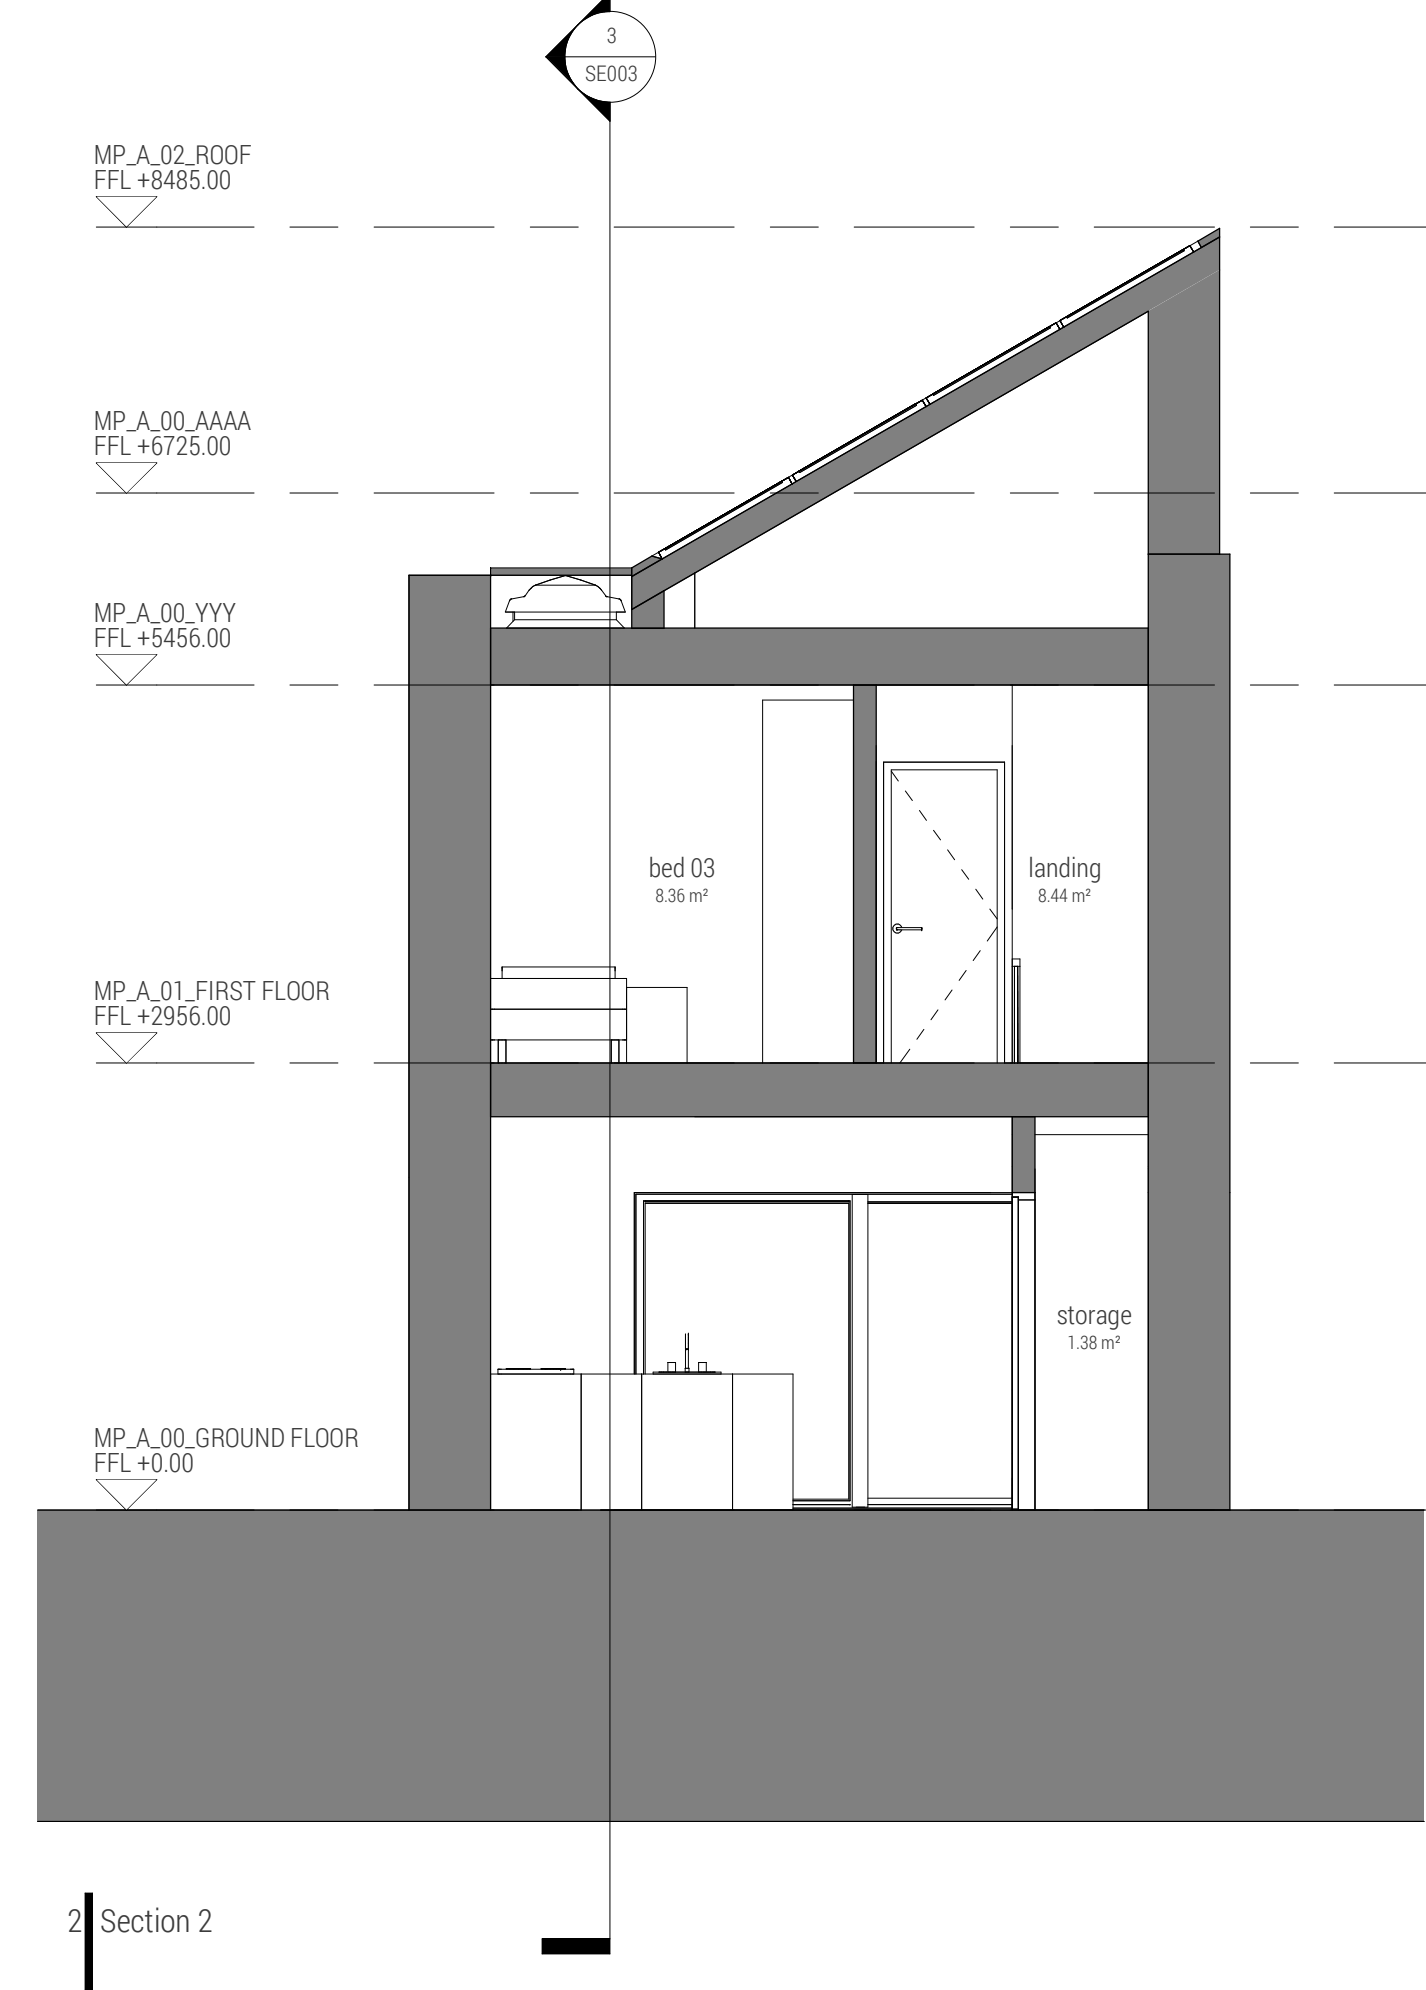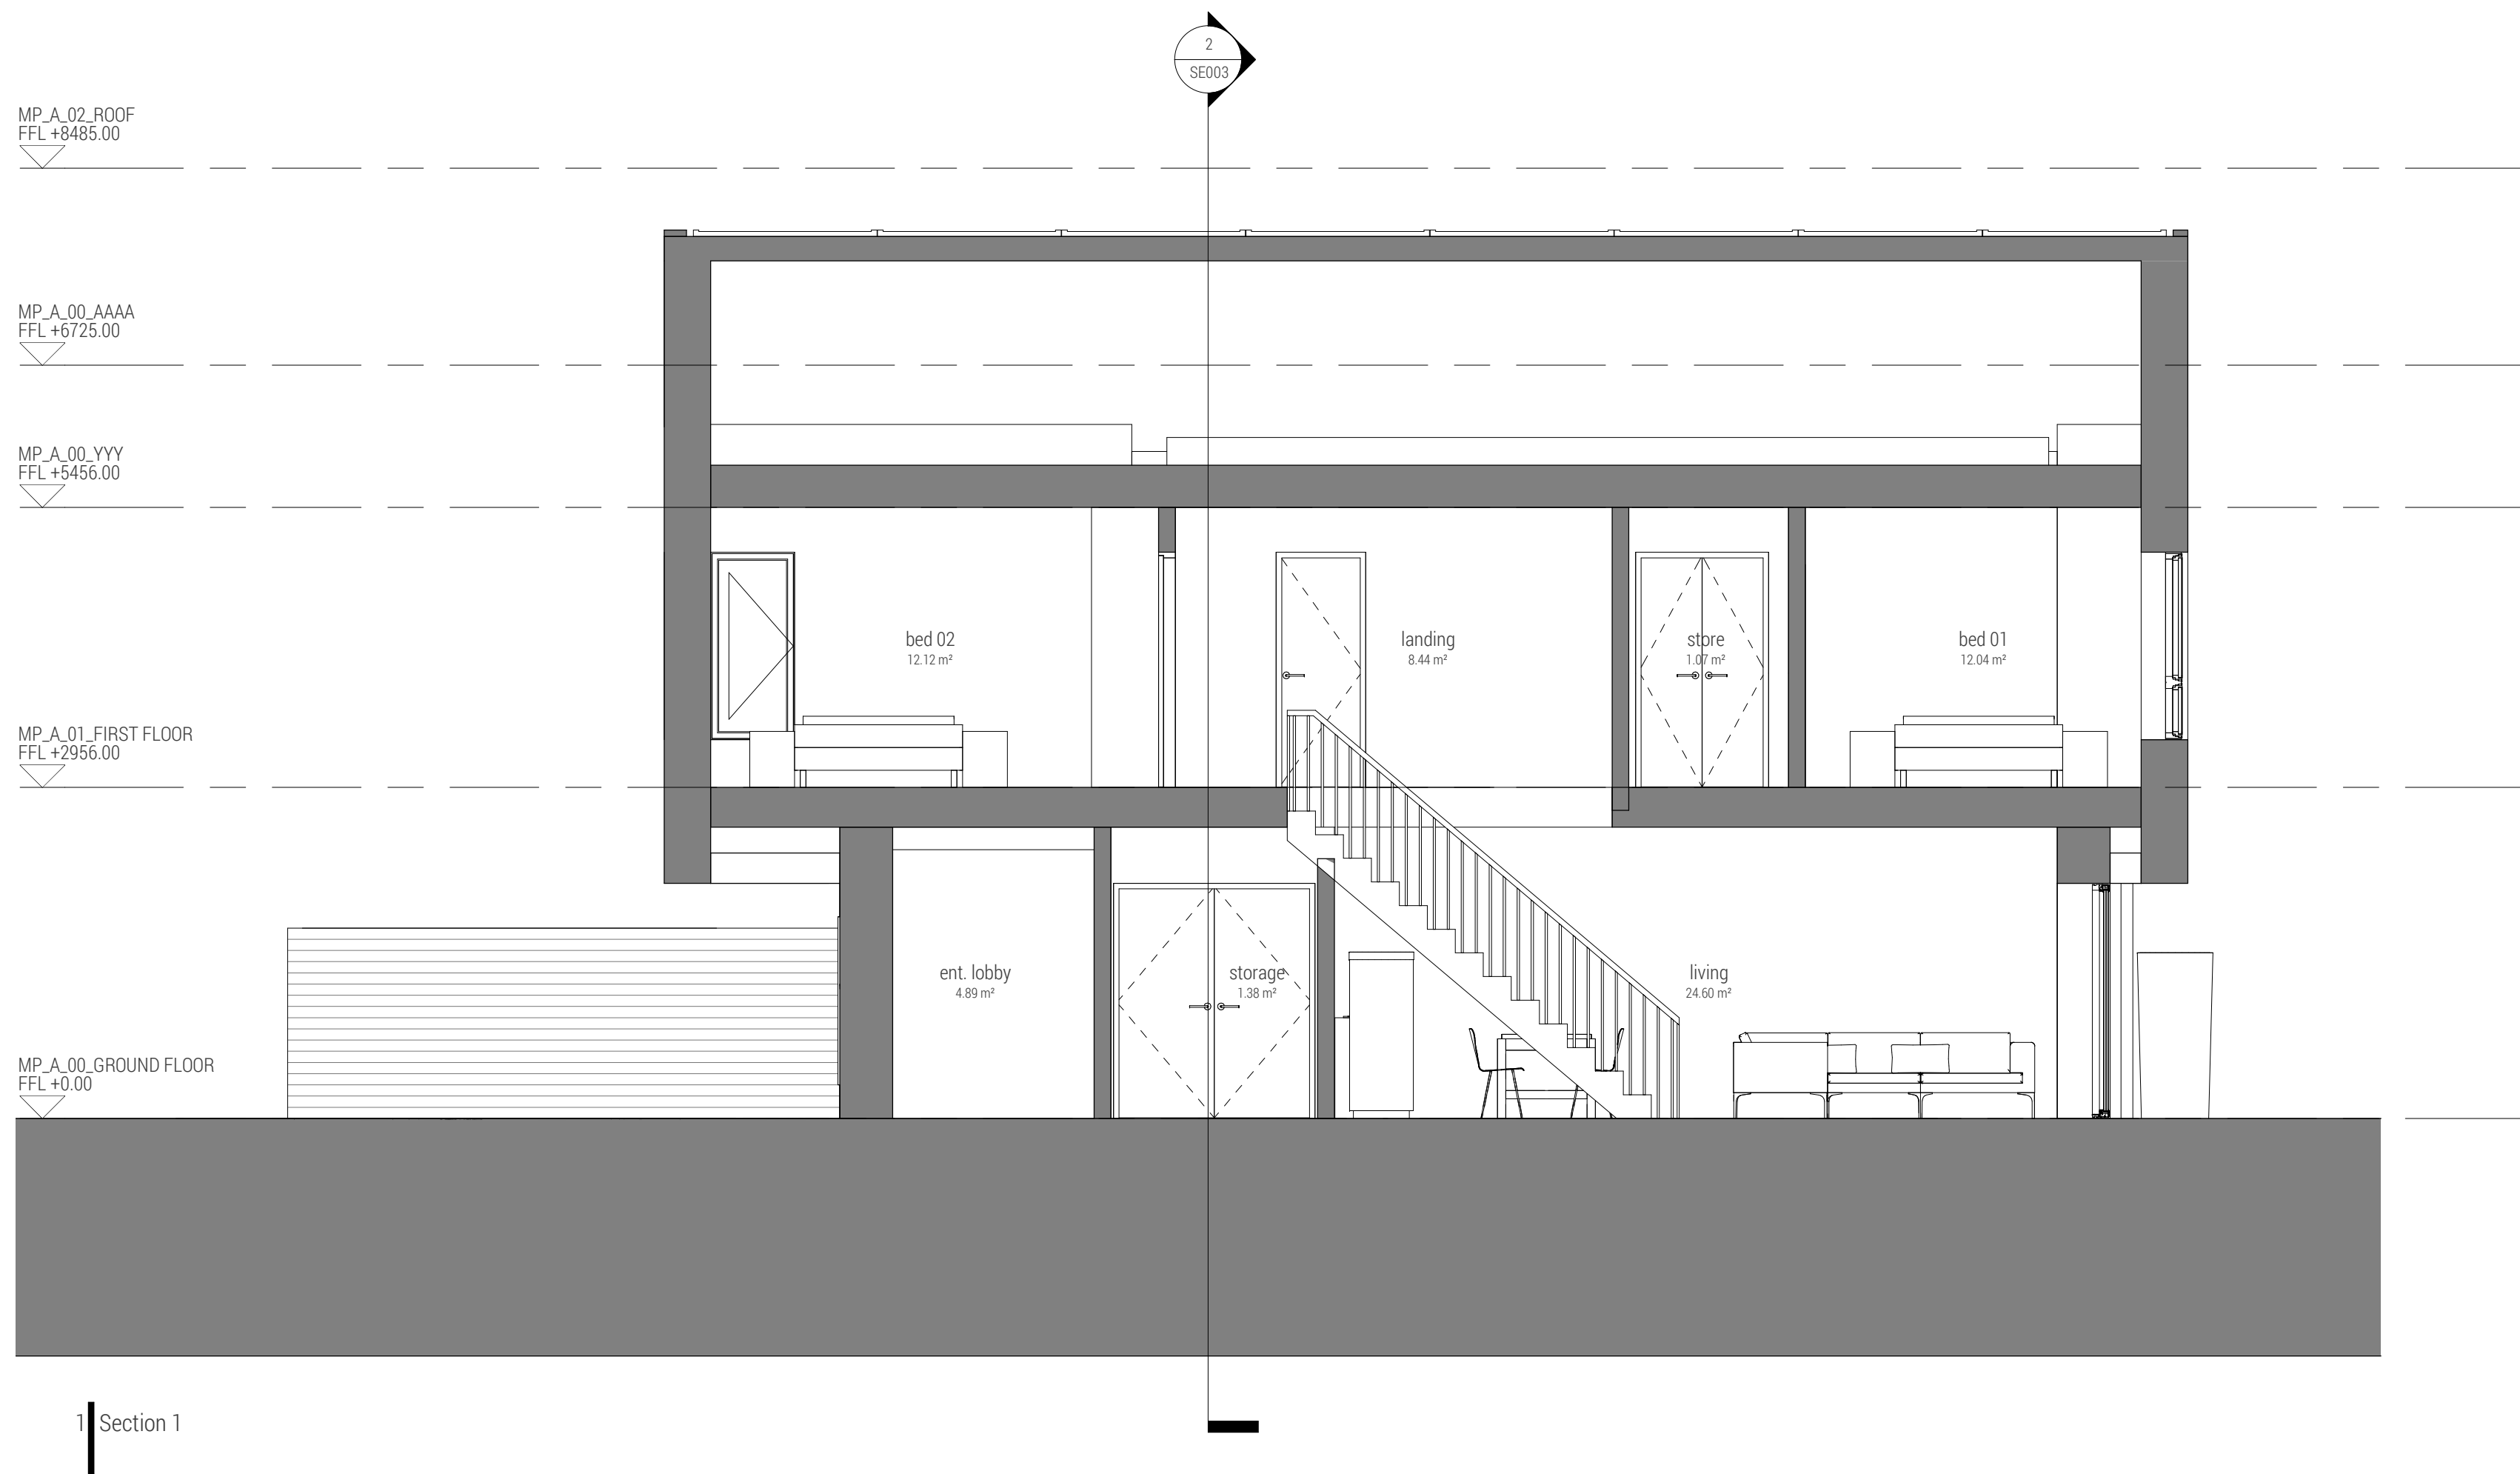

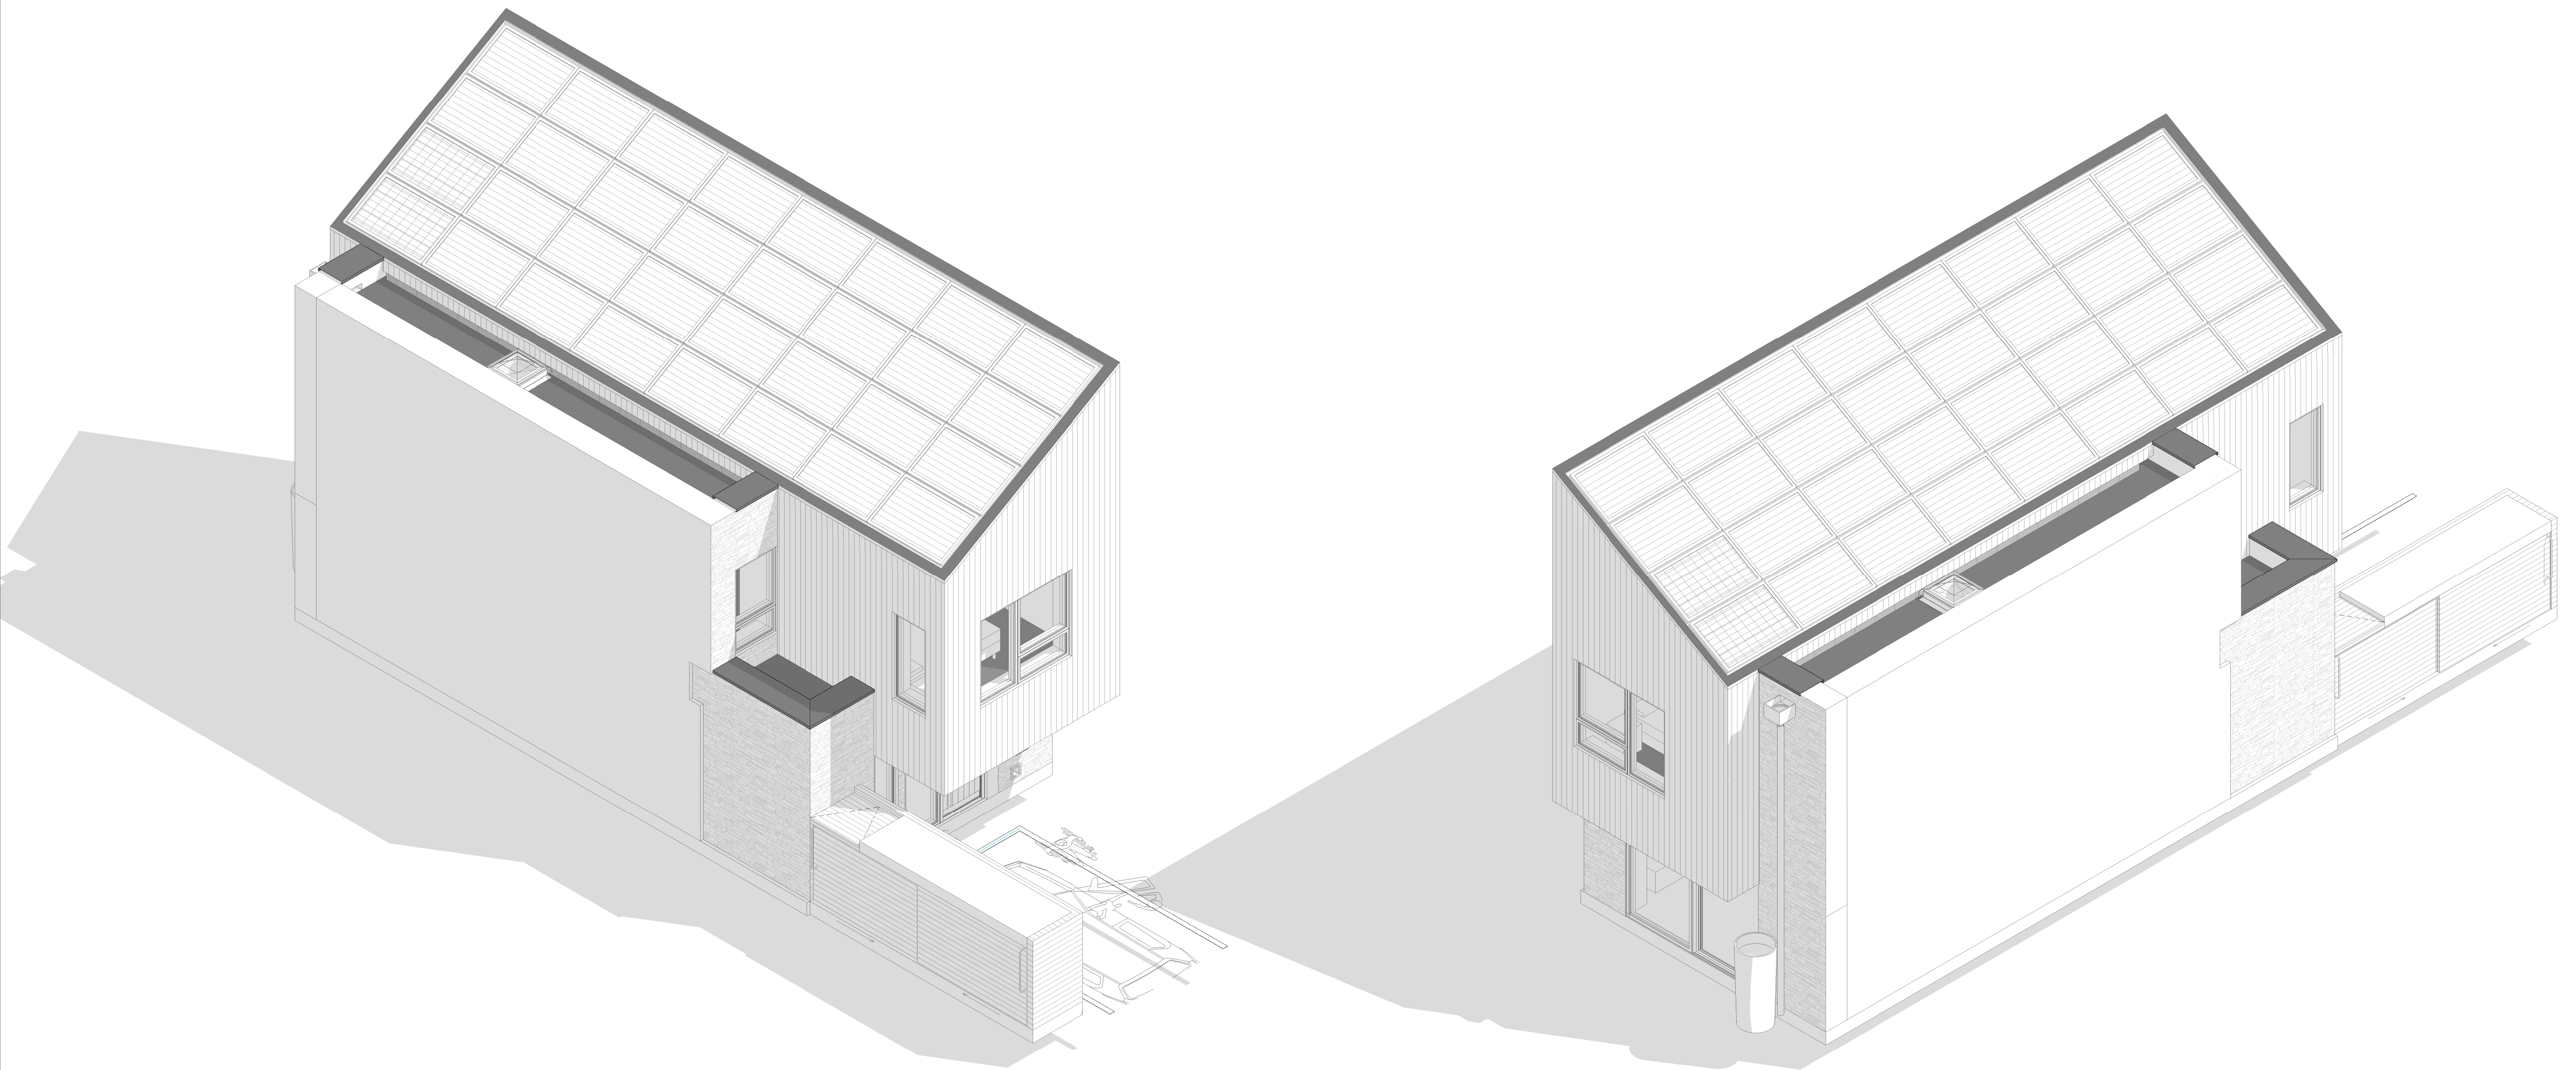

A 18.10.19 Post PAC amendments
Revision Schedule

DRAWING STATUS - Project Status

1912 / SE004 A

PARC HADAU
HOUSETYPE E

3D

@A1

sept 19

LOYN+CO
ARCHITECTS

02920 711432 | architecture@loyn.co.uk
88 Gable Street Penarth CF64 1EP | loyn.co.uk
Copyright LOYN+CO architects | do not scale