


NEAREST POSTCODE: SA1 8QX
SITE GRID REFERENCE: SS710936
EASTING: 271065 / NORTHING: 199571

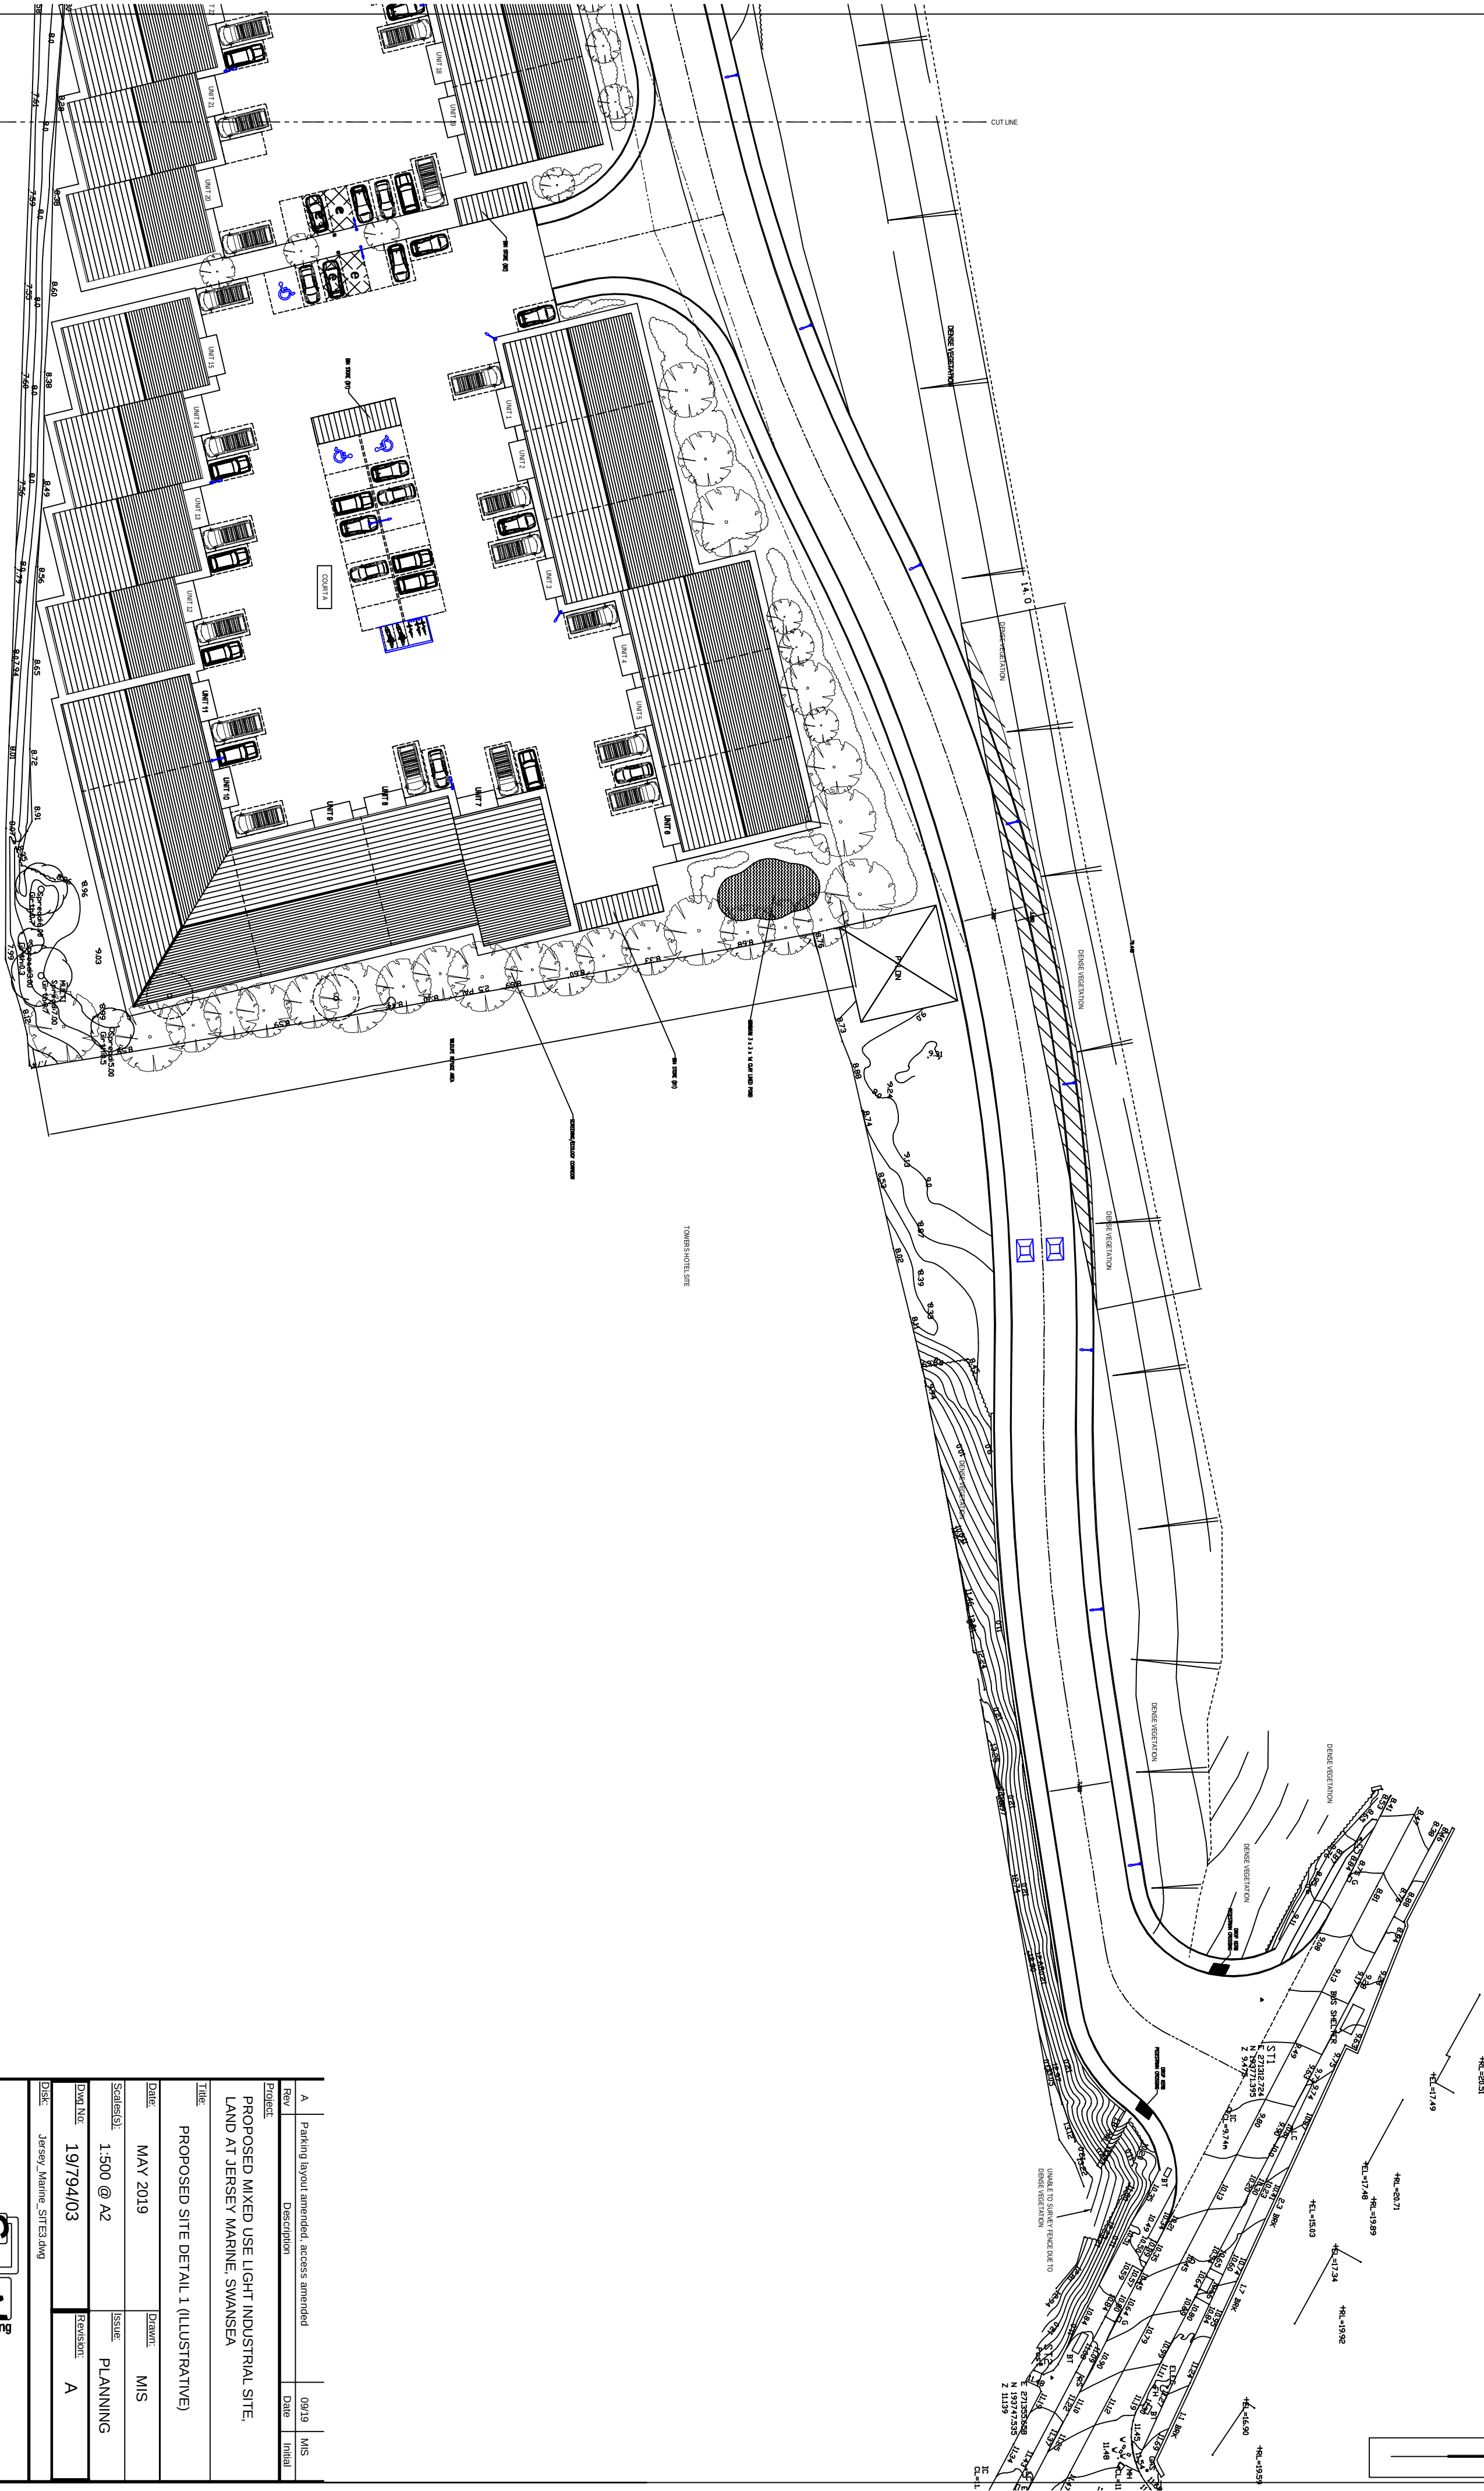


Rev	A	Description	Date	MIS
1	A	Parking layout amended, access amended	09/19	MIS

PROPOSED MIXED USE LIGHT INDUSTRIAL SITE,
LAND AT JERSEY MARINE, SWANSEA

PROPOSED SITE DETAIL 1 (ILLUSTRATIVE)

DATE	MAY 2019	DRAWN	MIS
SCALE(S)	1:500 @ A2	ISSUE	PLANNING
DATE NO.	19/794/03	REVISION	A
DISC.	Jersey Marine, SITE3.dwg		

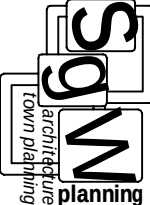

58 Walter Road, Swansea, SA1 5PZ - Tel: 01792 648380

This drawing and the works shown are the copyright of SgW Planning and may not be amended or reproduced without express written consent. Dimensions where shown should be read and not scaled. Any discrepancies should be referred to the originator.

©