



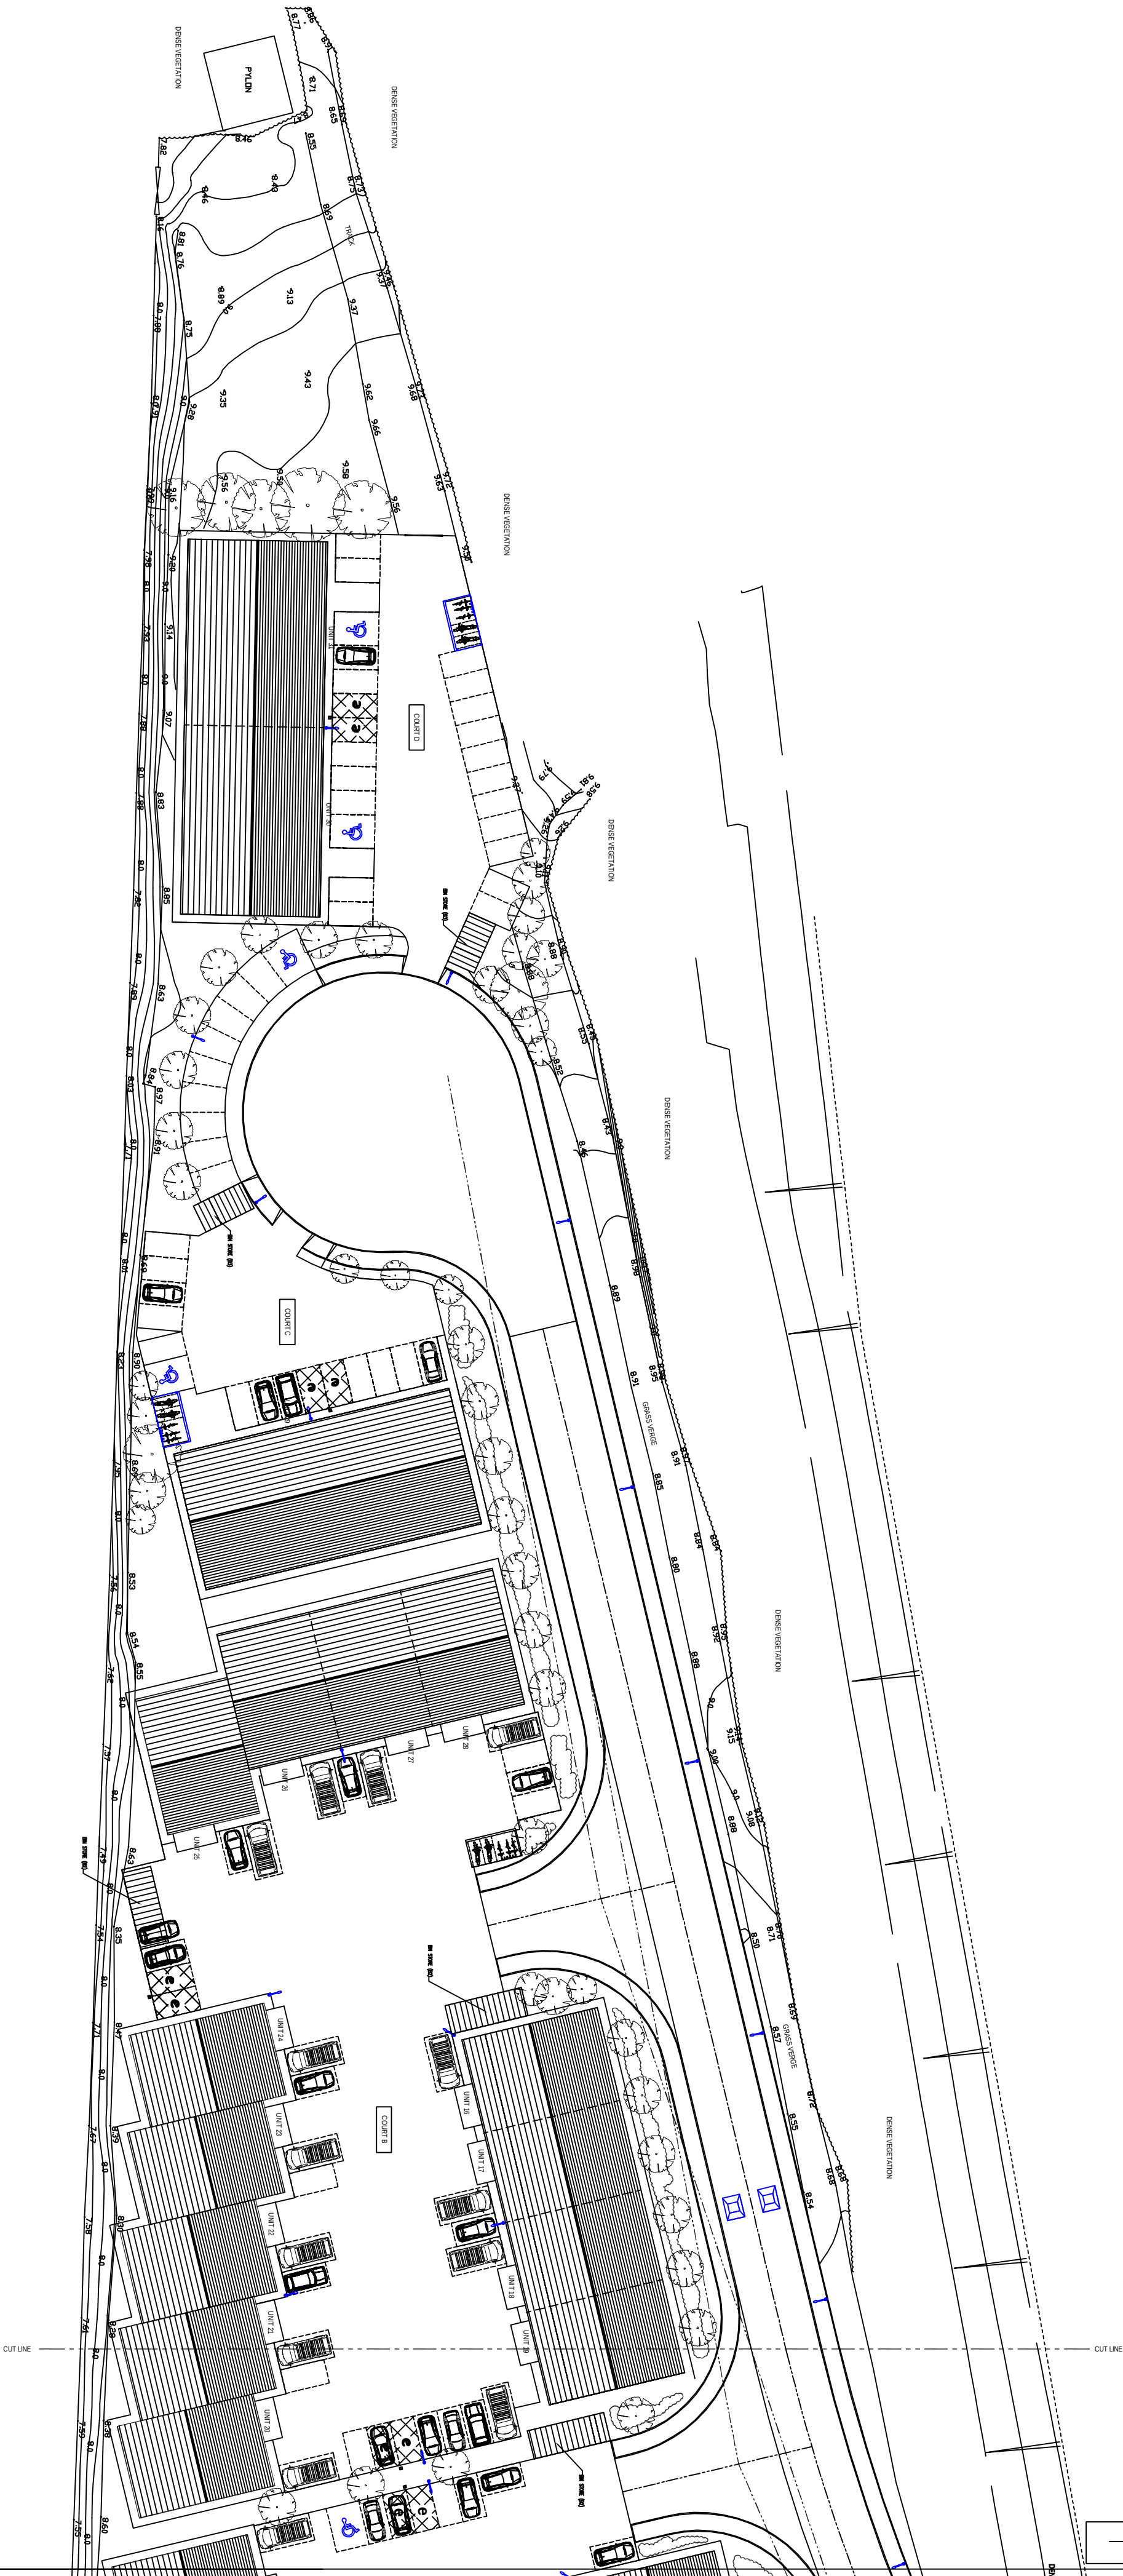

A	Parking layout amended, access amended	09/19	MIS
Revised	Description	Date	Initial
Project: PROPOSED MIXED USE LIGHT INDUSTRIAL SITE, LAND AT JERSEY MARINE, SWANSEA			
Title: PROPOSED SITE DETAIL 2 (ILLUSTRATIVE)			
Date:	MAY 2019	Drawn:	MIS
Scales(s)	1:500 @ A2	Issue:	PLANNING
Dwn No.	19/794/04	Revised:	A
Disc:	Jersey_Marine_SITE2.dwg		

58 Walter Road, Swansea. SA1 5PZ - Tel: 01792 648380

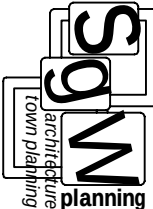

This drawing and the works shown are the copyright of SCW Planning and may not be amended or reproduced without express written permission. No liability will be accepted for amendments made by a third party.

Dimensions where shown should be read and not scaled.

Dimensions where shown should be confirmed on site.

Any discrepancies should be noted as soon as possible.