


NEAREST POSTCODE: SA1 8QX
SITE GRID REFERENCE: SS710936
EASTING: 271065 / NORTHING: 193671

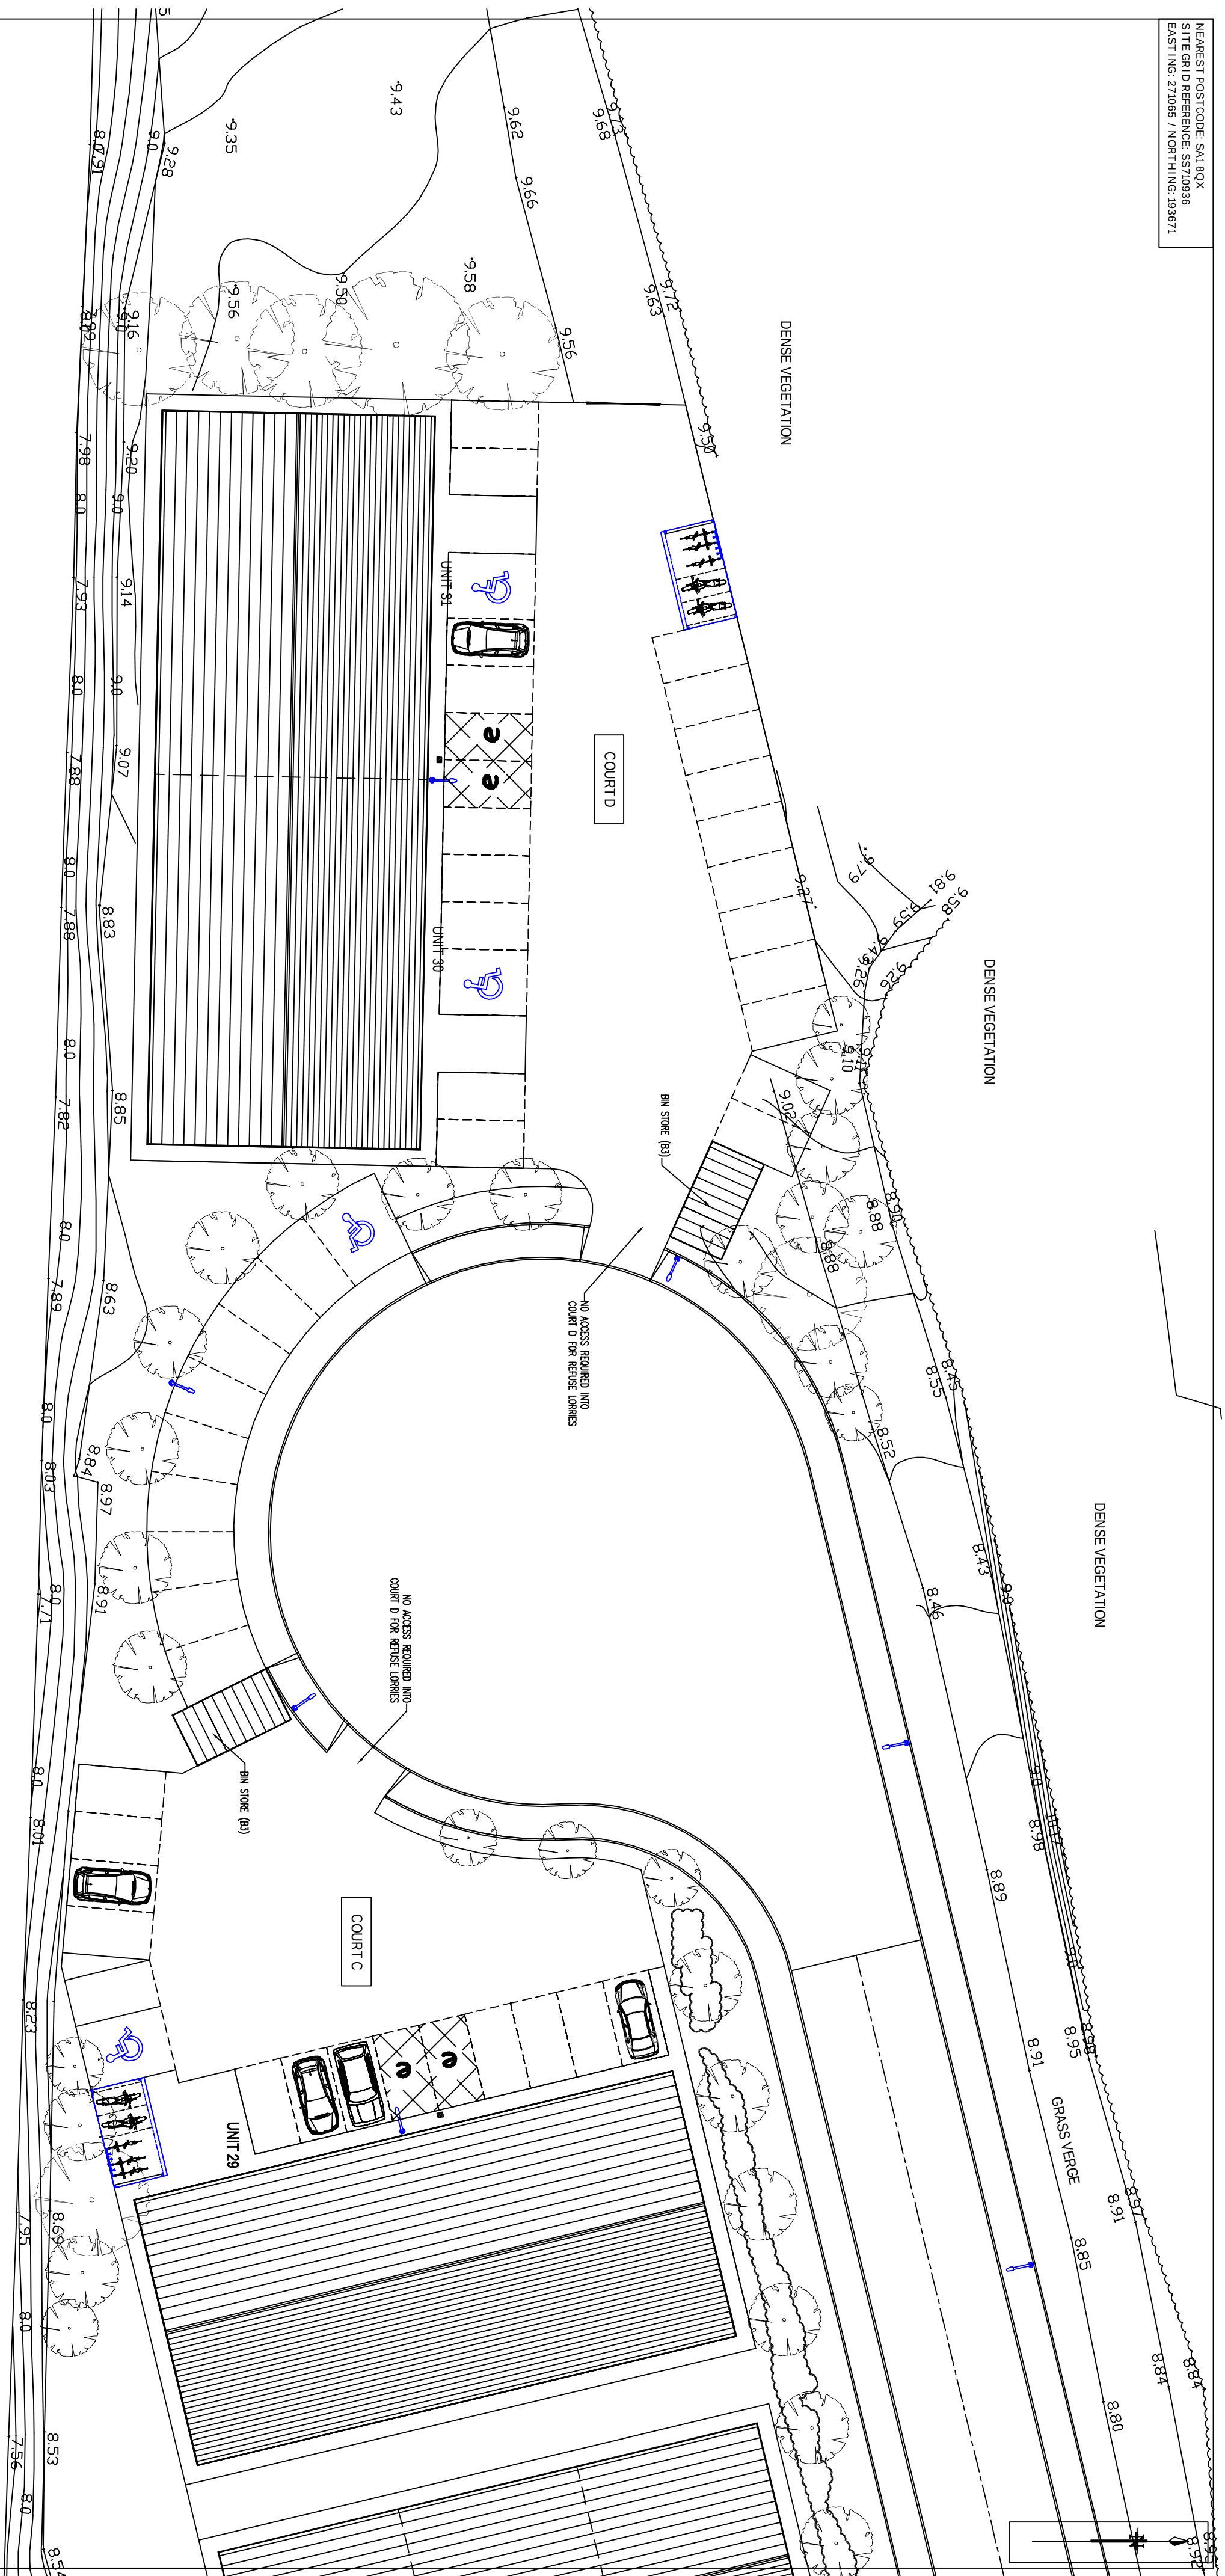

A	Parking layout amended, access amended	09/19	MIS
Rev	Description	Date	Initial
Project:			
PROPOSED MIXED USE LIGHT INDUSTRIAL SITE, LAND AT JERSEY MARINE, SWANSEA			
Title: PROPOSED COURT C & COURT D DETAIL (ILLUSTRATIVE)			
Date:	MAY 2019	Drawn:	MIS
Scale(s):	1:250 @ A2	Issue:	PLANNING
Draw No.:	19/794/07	Revision:	A
Disk: Jersey Marine_SITE3.dwg			

58 Walter Road, Swansea. SA1 5PZ - Tel: 01792 648380

This drawing and the works shown are the copyright of SCW Planning and may not be amended or reproduced without express written permission. No liability will be accepted for amendments made by a third party.

②A2
DIMENSIONS WHERE SHOWN SHOULD BE CONFIRMED ON SITE.
Any discrepancies should be notified as soon as possible

©