
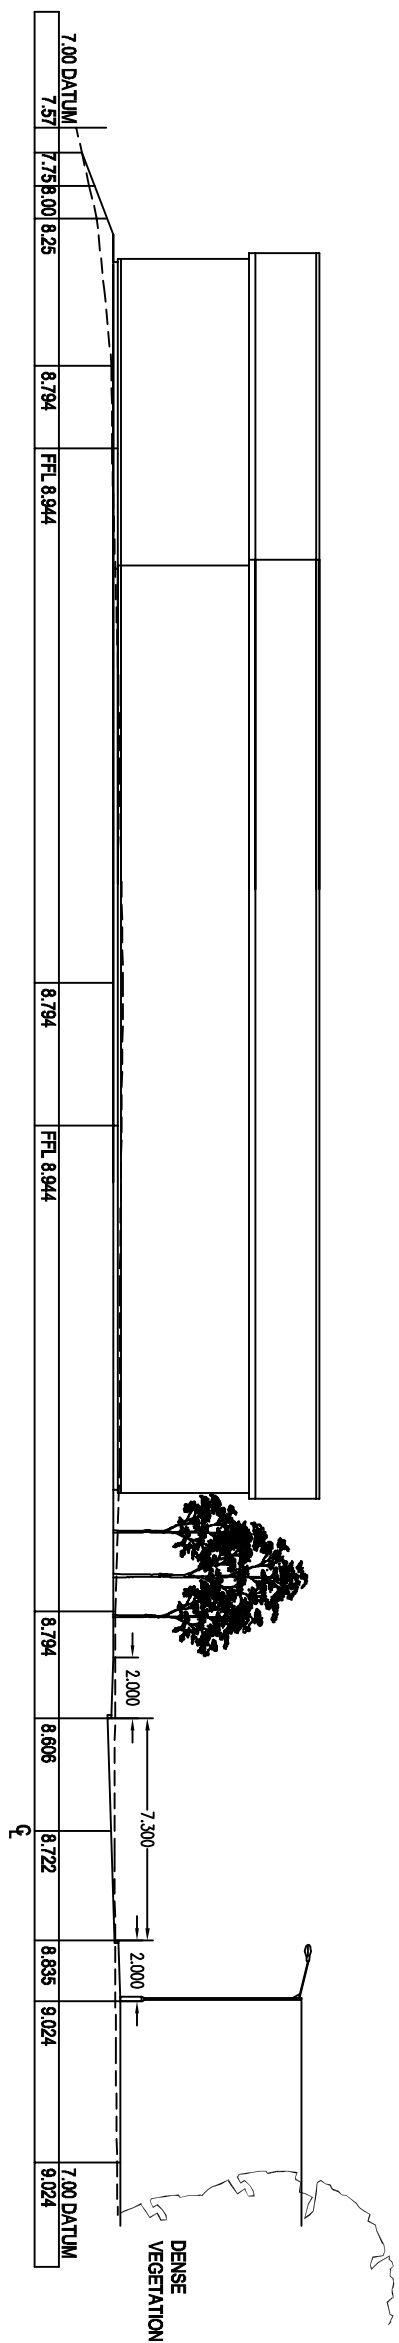
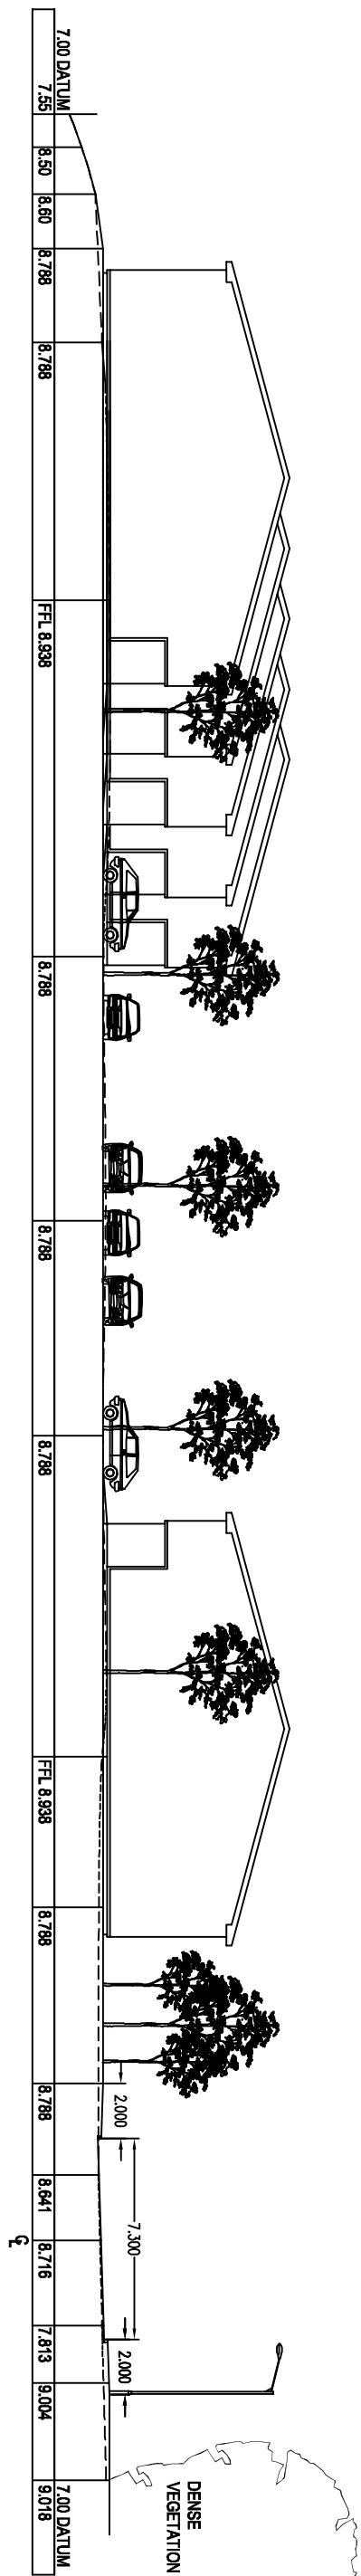


NEAREST POSTCODE: SA1 8QX
SITE GRID REFERENCE: SS710936
EASTING: 271065 / NORTHING: 193671

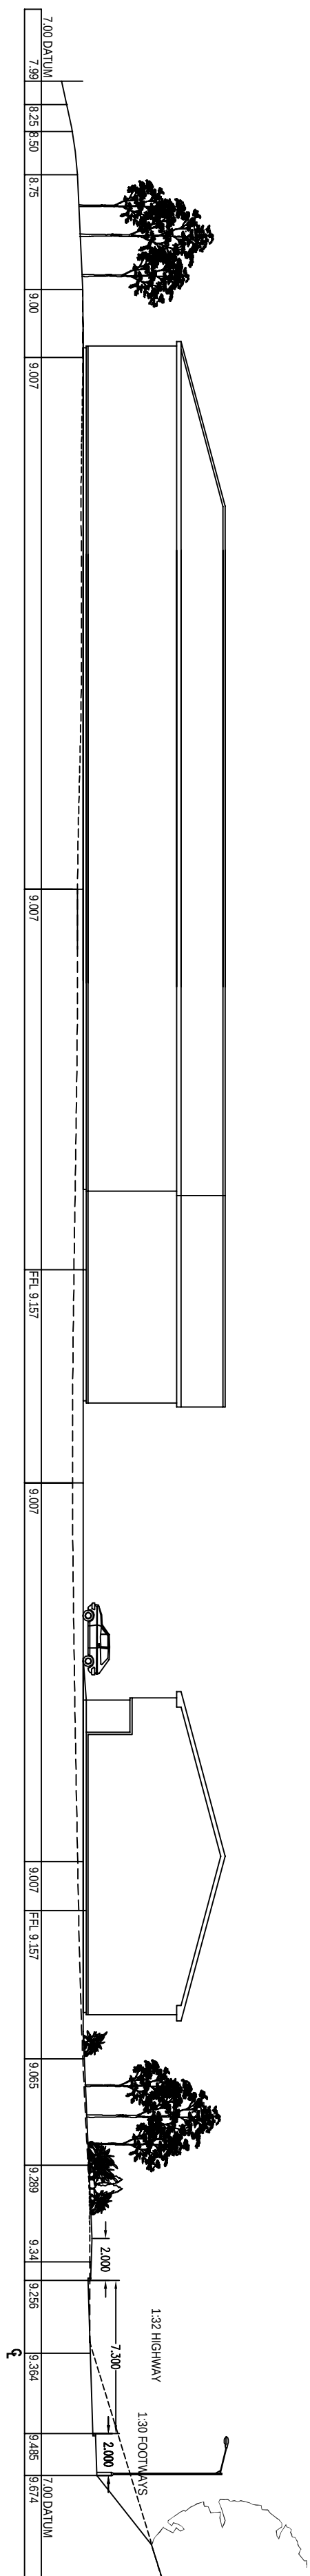

Rev	Description	Date	Initial
	PROPOSED MIXED USE LIGHT INDUSTRIAL SITE, LAND AT JERSEY MARINE, SWANSEA		
Title: PROPOSED CROSS-SECTIONS A, B & C (ILLUSTRATIVE)			
Date:	MAY 2019	Drawn:	MIS
Scales(s):	1,250 @ A2	Issue:	PLANNING
Drawn No.:	191794/12	Revision:	
Disk:	Jersey_Marine_SITE2.dwg		

58 Walter Road, Swansea. SA1 5PZ - Tel: 01792 648380

This drawing and the works shown are the copyright of SGW Planning and may not be amended or reproduced without express written permission. No liability will be accepted for amendments made by a third party.

A2 Dimensions where shown should be confirmed on site.
Any discrepancies should be notified as soon as possible.