



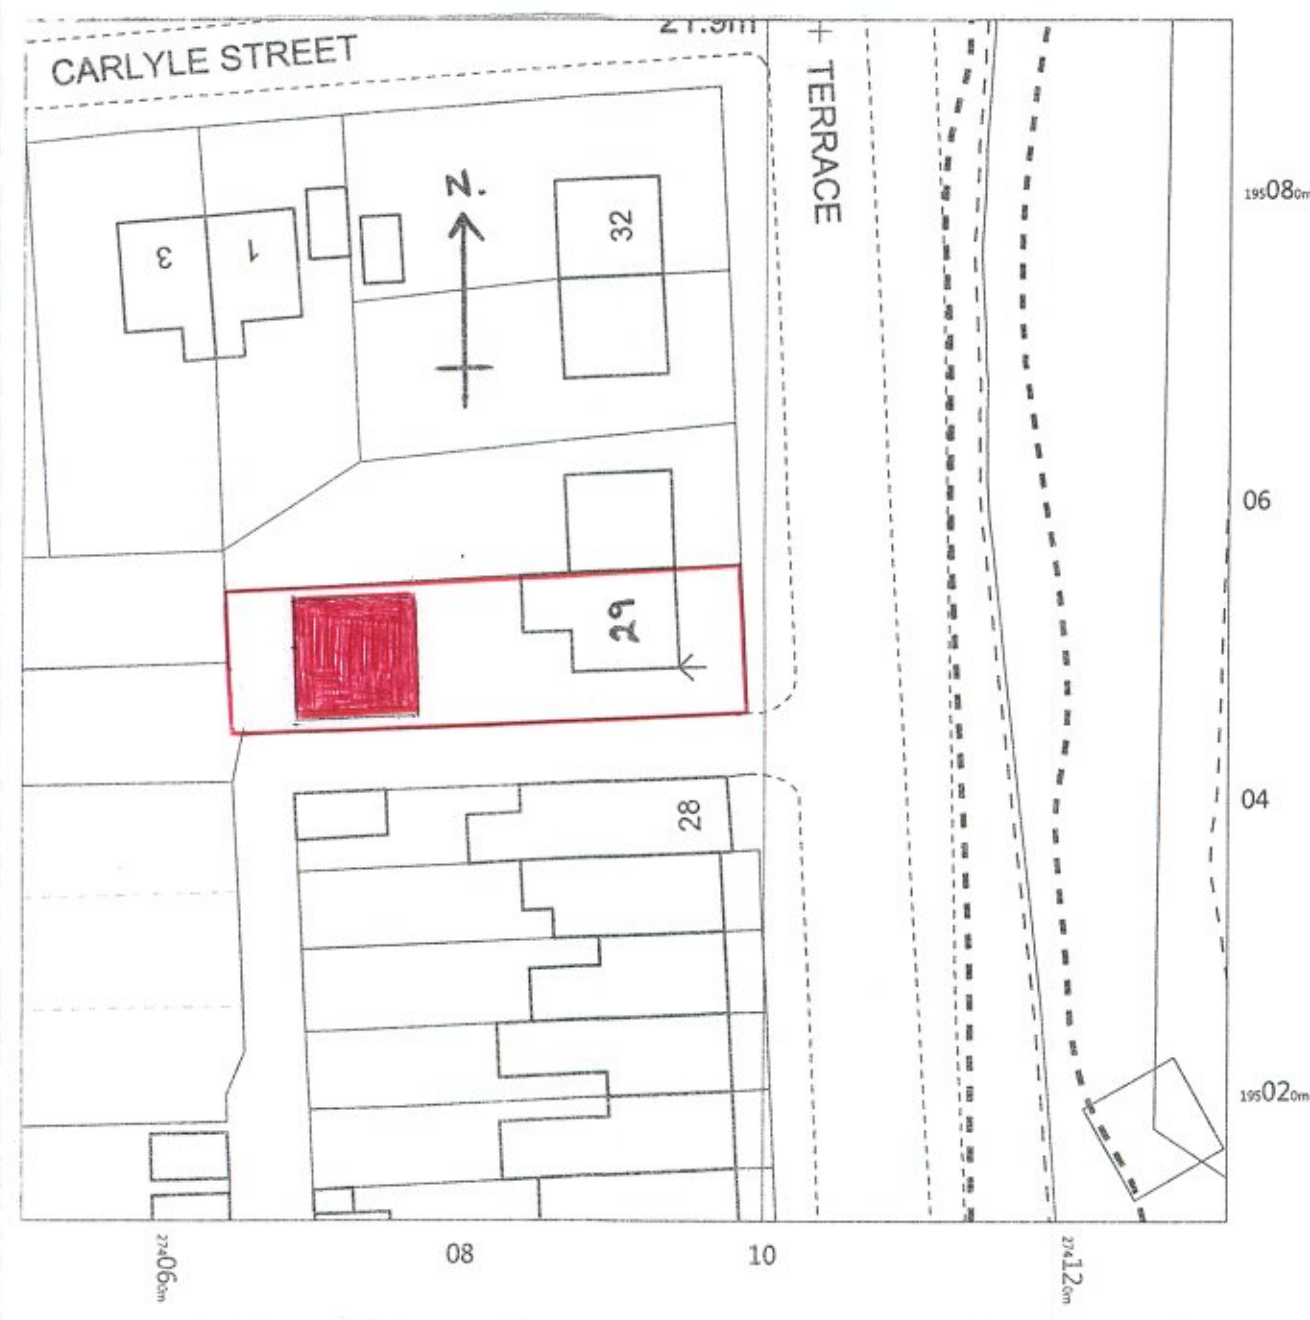

BLOCK PLAN 1:500



LOCATION PLAN 1:1250

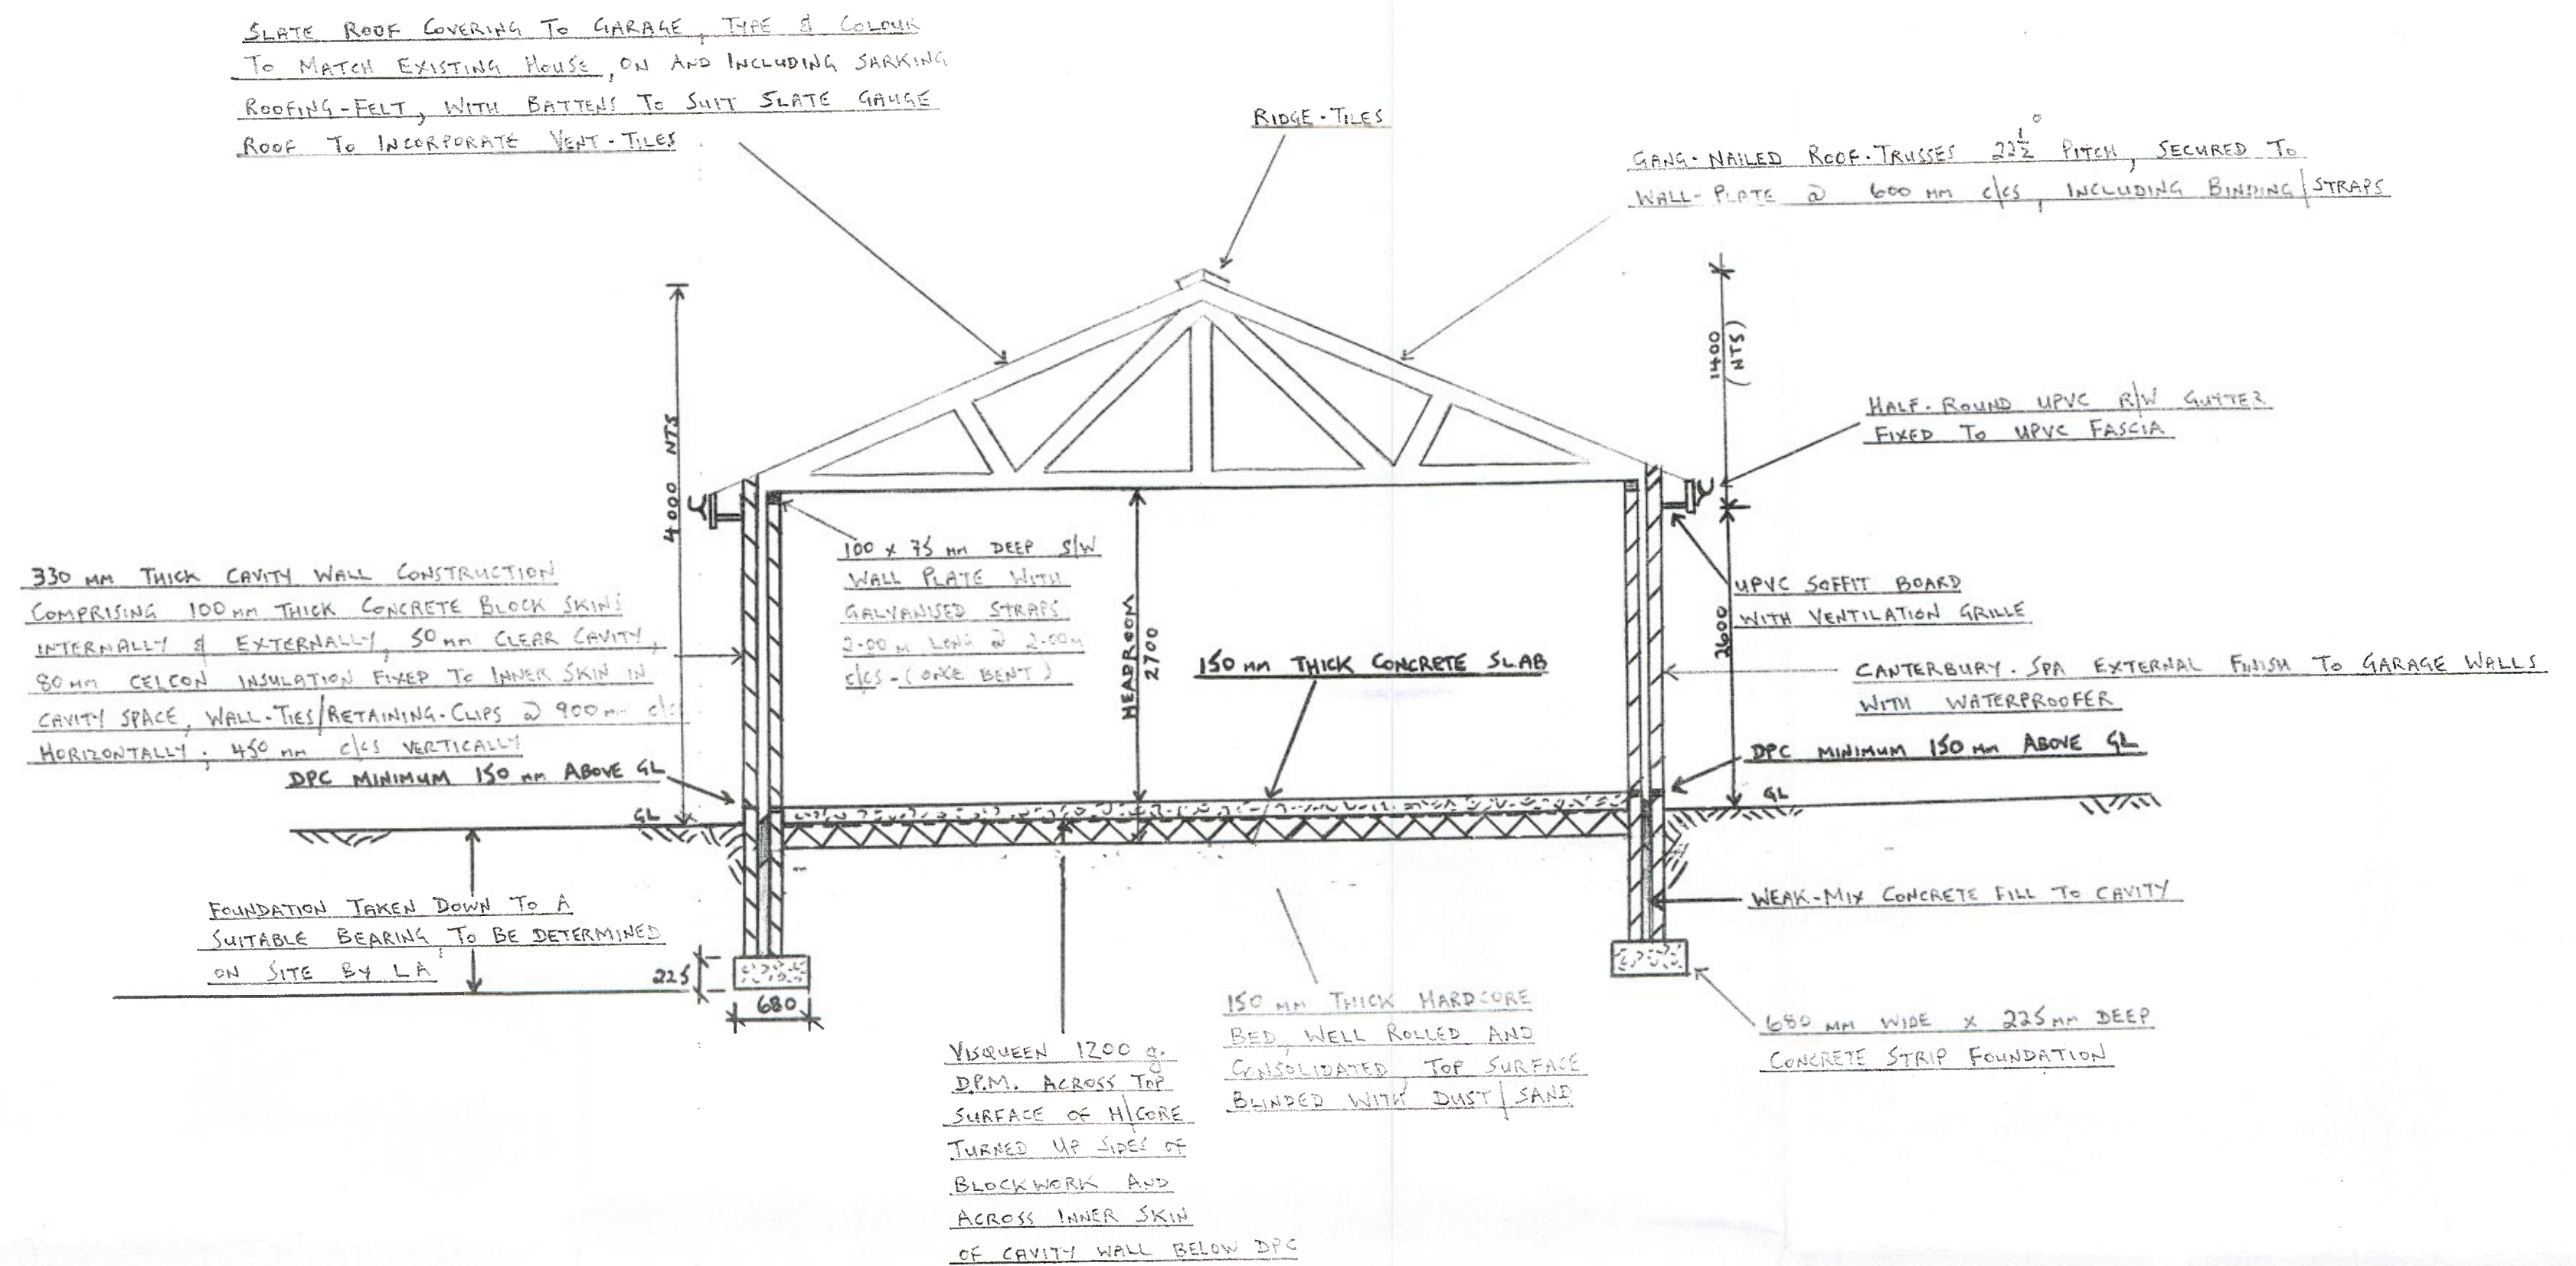

SECTION

PROPOSED "DOUBLE" REAR GARAGE AT REAR OF SHELONE TERRACE, BRITON - FERRY, NEATH, SA11 2UE

FOR MR. A. HOLMES :

SCALES 1:1250, 1:500, 1:50

SHEET 2 OF 2

