


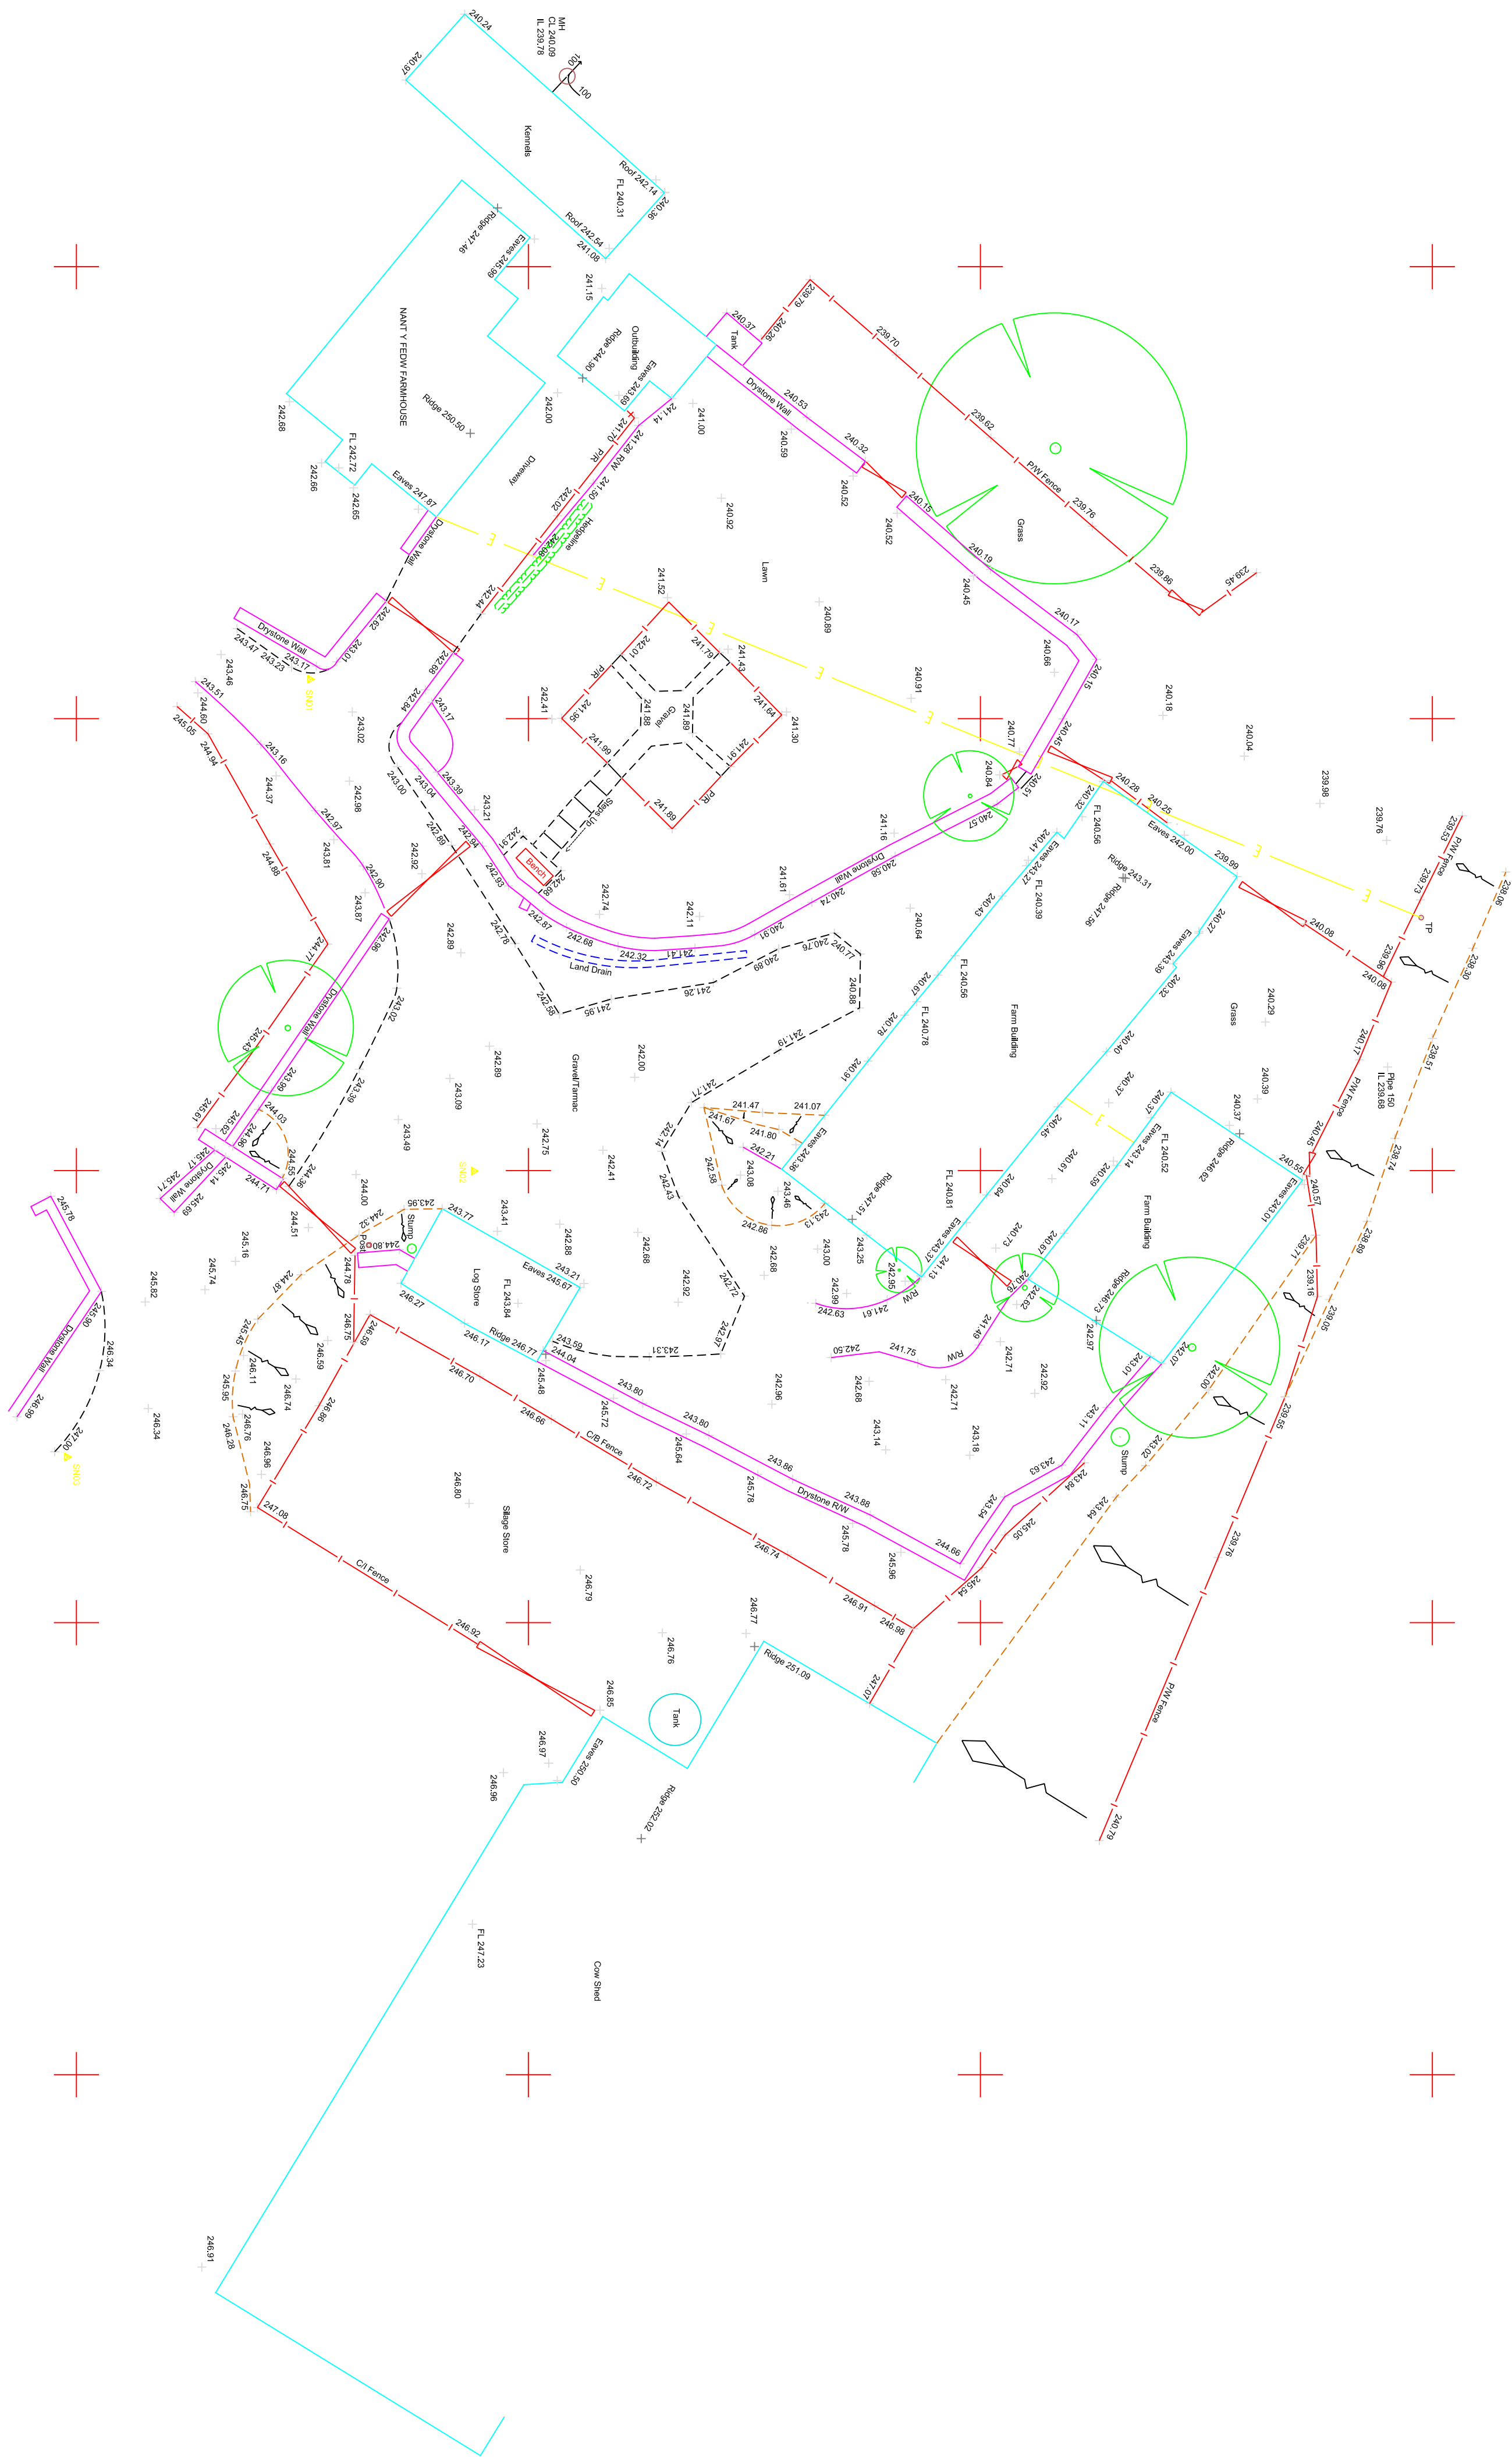

SURVEY BY
JOHN VINCENT SURVEYS LTD
NIBERIAN HOUSE
MONASTERY ROAD
NEATH ABBEY BUSINESS PARK
NEATH SA10 7DR
TEL: (01792) 812468
DATE: OCTOBER 2017

NANT Y FEDW FARM
CYMMER
SITE SURVEY

HUW GRIFFITHS ARCHITECTS
NORTH HILL
7 ST JAMES CRESCENT
SWANSEA
SA1 6DP
SCALE 1/200 @ A0
LEVELS RELATED TO ORDNANCE SURVEY G.P.S. DATUM

