




ENERGYBUILD
ABERPERGWM COLLIERY

SURFACE STRUCTURE
PLAN

REFERENCE

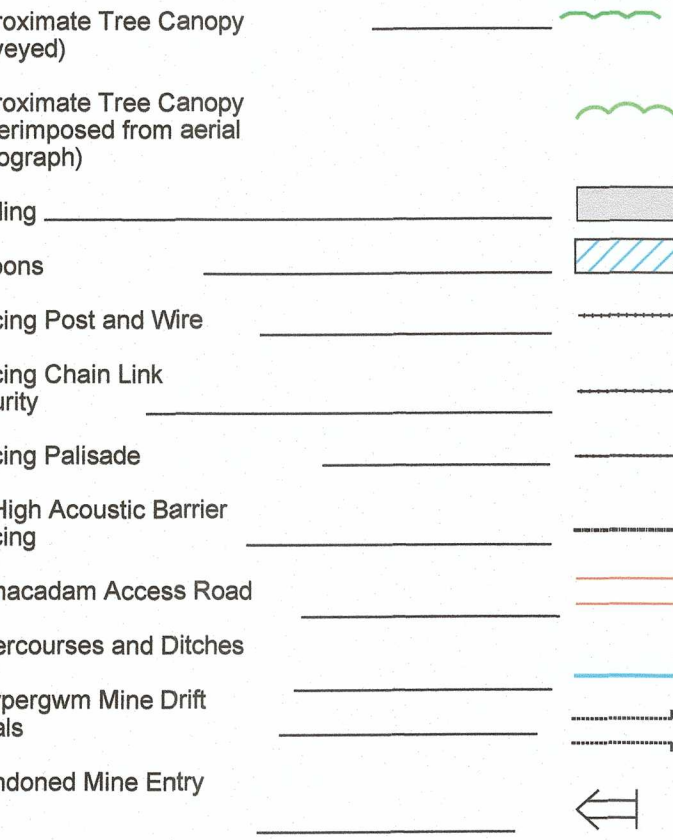

SERVICES

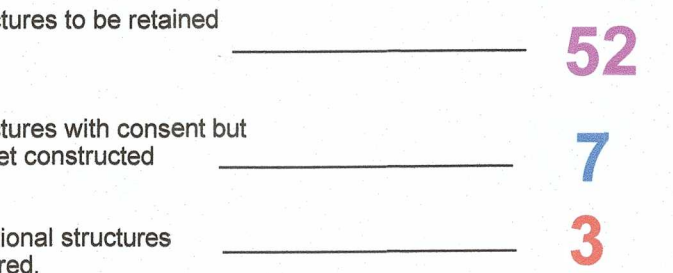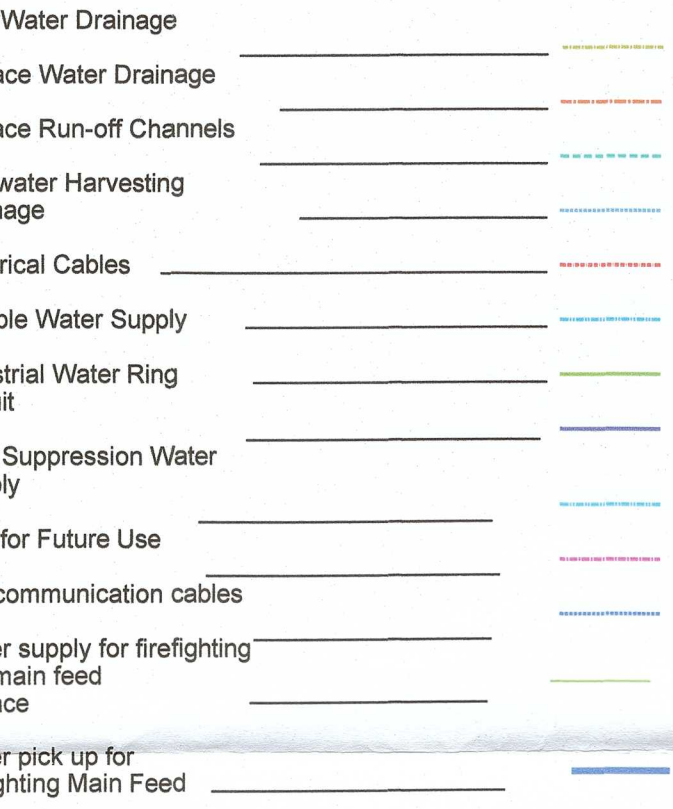

2014/0729 planning consent boundary

PLANNING CONSENT P2014/ 0729, CONDITION 32 - AREAS RELATING TO THE APPLICATION FOR DEFERMENT.




UTURE OVERLAND CONVEYOR

R TO DOCUMENT REFERENCE
AC/C32VA/S19

SCALE 1:2500

F. AC/C32VA/1019/1

TE: OCTOBER 2019

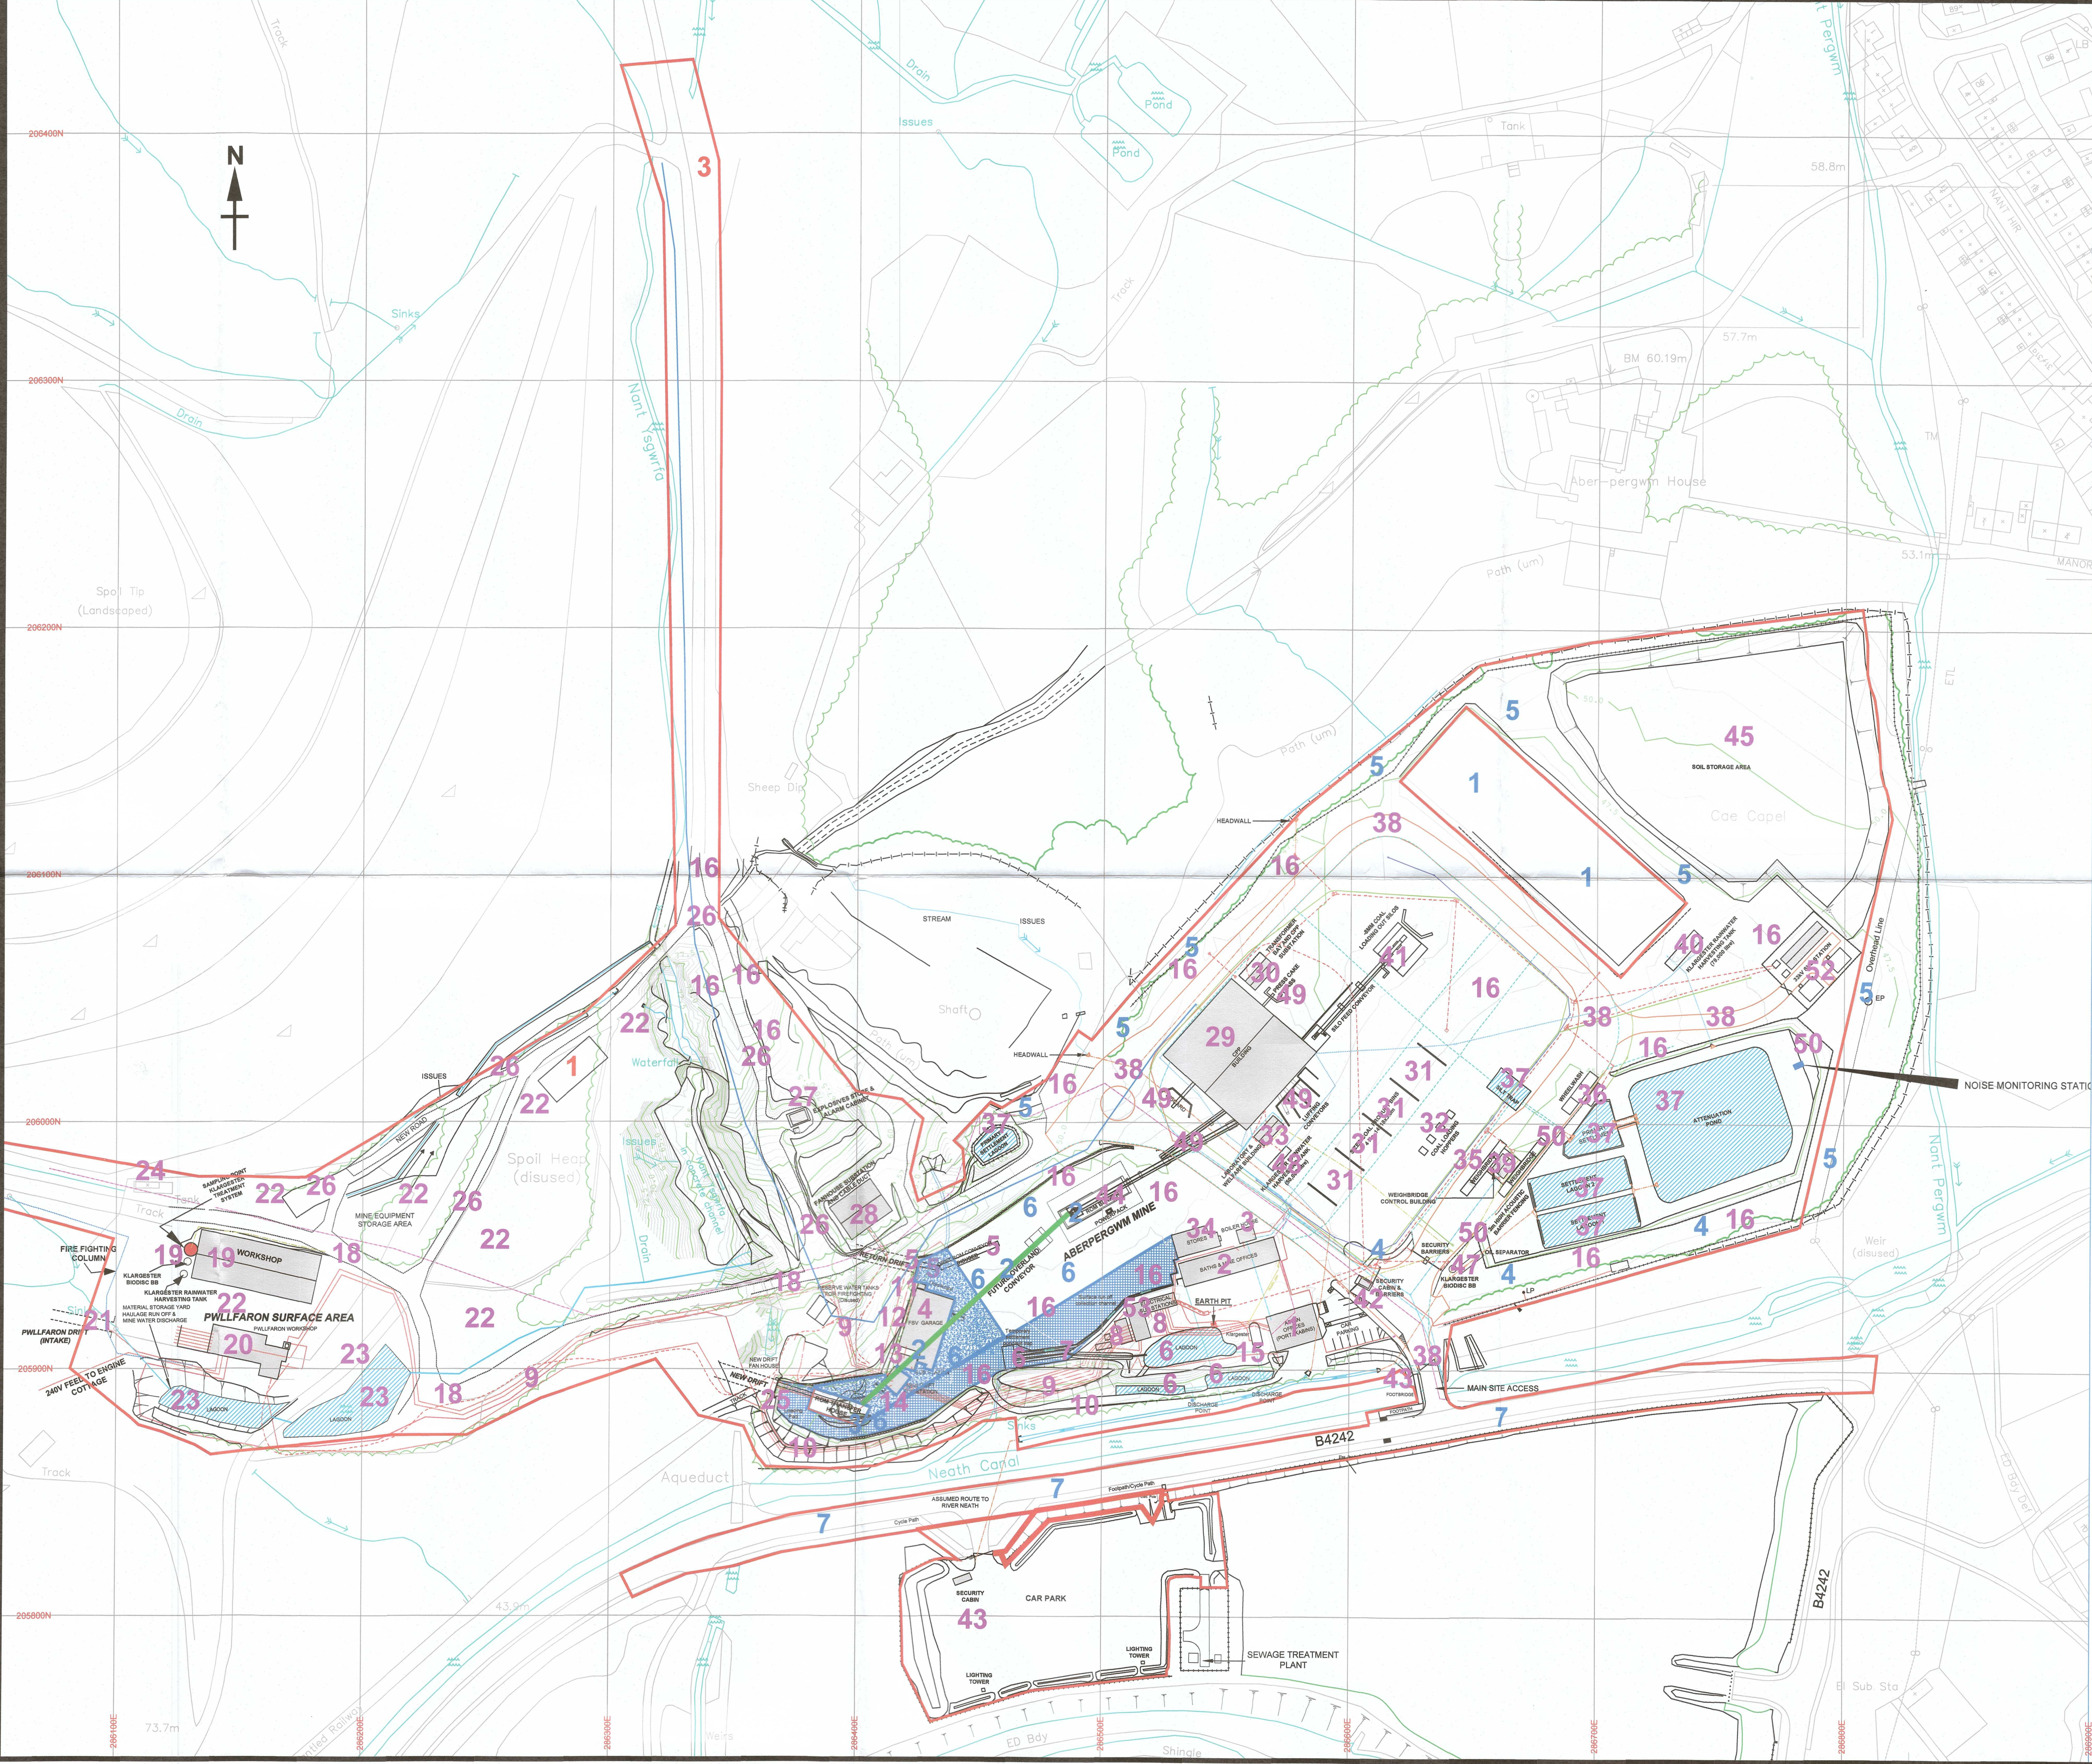

ENERGYBUILD ABERPERGWM
COLLIERY

SURFACE STRUCTURE PLAN

2013 PLANNING APPLICATION - STRUCTURES REQUIRED AT ABERPERGWM COLLIERY
SURFACE

STRUCTURES WITH CONSENT TO BE RETAINED

1. ADMINISTRATION OFFICES AND CAR PARKING AREA.
2. BATHS AND MINE OFFICES.
3. BOILER HOUSE.
4. FSV GARAGE.
5. ABERPERGWM COLLIERY OLD DRIFT PORTAL, BELT DRIVE AND LOOP, ROM CONVEYOR DISCHARGE - DISUSED.
6. MINE YARD RUNOFF WATER TREATMENT SYSTEM COMPRISING 4 X PONDS.
7. WATER FEEDER DITCHES.
8. TRANSFORMER INSTALLATIONS.
9. ABOVE GROUND CABLE RUNS.
10. PERIPHERAL SITE BUNDS AND SCREENING.
11. DIESEL TANK.
12. WATER FILTERS.
13. COMPRESSOR SHED AND SUBSTATION
14. NEW DRIFT SUBSTATION
15. KLARGESTER FOUL WATER TREATMENT SYSTEM.
16. MATERIALS STORAGE AREAS.
17. EXTERNAL LIGHTING - (AS PER ASSESSMENT)
18. HAUL ROAD TO PWLLFARON SURFACE.
19. NEW PWLLFARON WORKSHOP, BB BIODISK WASTE WATER TREATMENT PLANT, RAINWATER HARVESTER.
20. ORIGINAL PWLLFARON WORKSHOP BUILDING.
21. PWLLFARON FAN DRIFT AND PORTAL.
22. PWLLFARON MATERIAL STORAGE AREAS.
23. PWLLFARON HAUL ROAD, LOWER HAUL ROAD AND MINE WATER, WATER TREATMENT LAGOONS AND LAGOON ACCESS TRACKS.
24. PWLLFARON RESERVE FIRE FIGHTING RESERVOIR TANK AND ASSOCIATED PIPEWORK.
25. ABERPERGWM NEW DRIFT PORTAL
26. ACCESS TRACK DIVERSION.
27. EXPLOSIVES STORE/SECURITY ALARM CABIN.
28. FAN HOUSE SUBSTATION BUILDING AND CABLE DUCT.
29. COAL PREPARATION PLANT.
30. COAL PREPARATION PLANT SUBSTATION
31. 4 X COAL STORAGE BUNKERS.
32. LAND SALES FACILITIES INCLUDING COAL HOPPERS.
33. WELFARE AND LABORATORY BUILDING.
34. STORES BUILDING.
35. SUBTERRANEAN DUCTING SYSTEMS, WATER, ELECTRICITY, COMMUNICATIONS.
36. WHEEL WASH.
37. COAL PROCESSING YARD WATER TREATMENT SYSTEM, ATTENUATION AND SETTLING PONDS, (6 X PONDS) FEEDER DITCHES, PROCESSING YARD HARD SURFACING.
38. ON SITE HAUL AND ACCESS ROADS.
39. WEIGHBRIDGE CONTROL BUILDING, 2 X WEIGHBRIDGES.
40. DRY COAL STORE BUILDING RAINWATER HARVESTING TANK 79,000 LTR.
41. COAL LOADING SILOS AND SILO FEEDER CONVEYOR.
42. SECURITY GATE HOUSE AND ASSOCIATED BARRIERS.
43. CAR PARK, SECURITY CABIN, 2 X LIGHTING TOWERS, FOOTBRIDGE OVER CANAL.
44. COAL PROCESSING PLANT FEEDER BUNKER AND FEEDER CONVEYOR.
45. SOIL STORAGE AREA.
46. EXTERNAL ILLUMINATION - AS PER ASSESSMENT.
47. BB BIODISK WASTE TREATMENT PLANT AND ANCILLARY FOUL DRAINAGE NETWORK.
48. CPP RAINWATER HARVESTING TANK 50,000 LTR.
49. RECIRCULATION, LUFFING, DISCARD AND TAILINGS CONVEYORS.
50. PROCESSING YARD ACUSTIC FENCE AND NOISE MONITORING STATION.
52. WESTERN POWER 33/11KV SUB STATION.
53. CONTROL ROOM AND SUBSTATION.

STRUCTURES WITH CONSENT BUT NOT YET CONSTRUCTED

1. DRY COAL STORE BUILDING.
2. OVERLAND ROM CONVEYOR AND SPIRAL CHUTE BUNKER.
3. TRANSFER BUILDING.
4. LANDSCAPING.
5. SECURITY FENCING.
6. PHASE 1 DRAINAGE WORKS.
7. CAR PARK, B4242 HIGHWAY WORKS,