


Non reflective matt finished galvanised steel framework.
Fixed down to mass concrete pad bases.
Tops set flush with finished ground level.

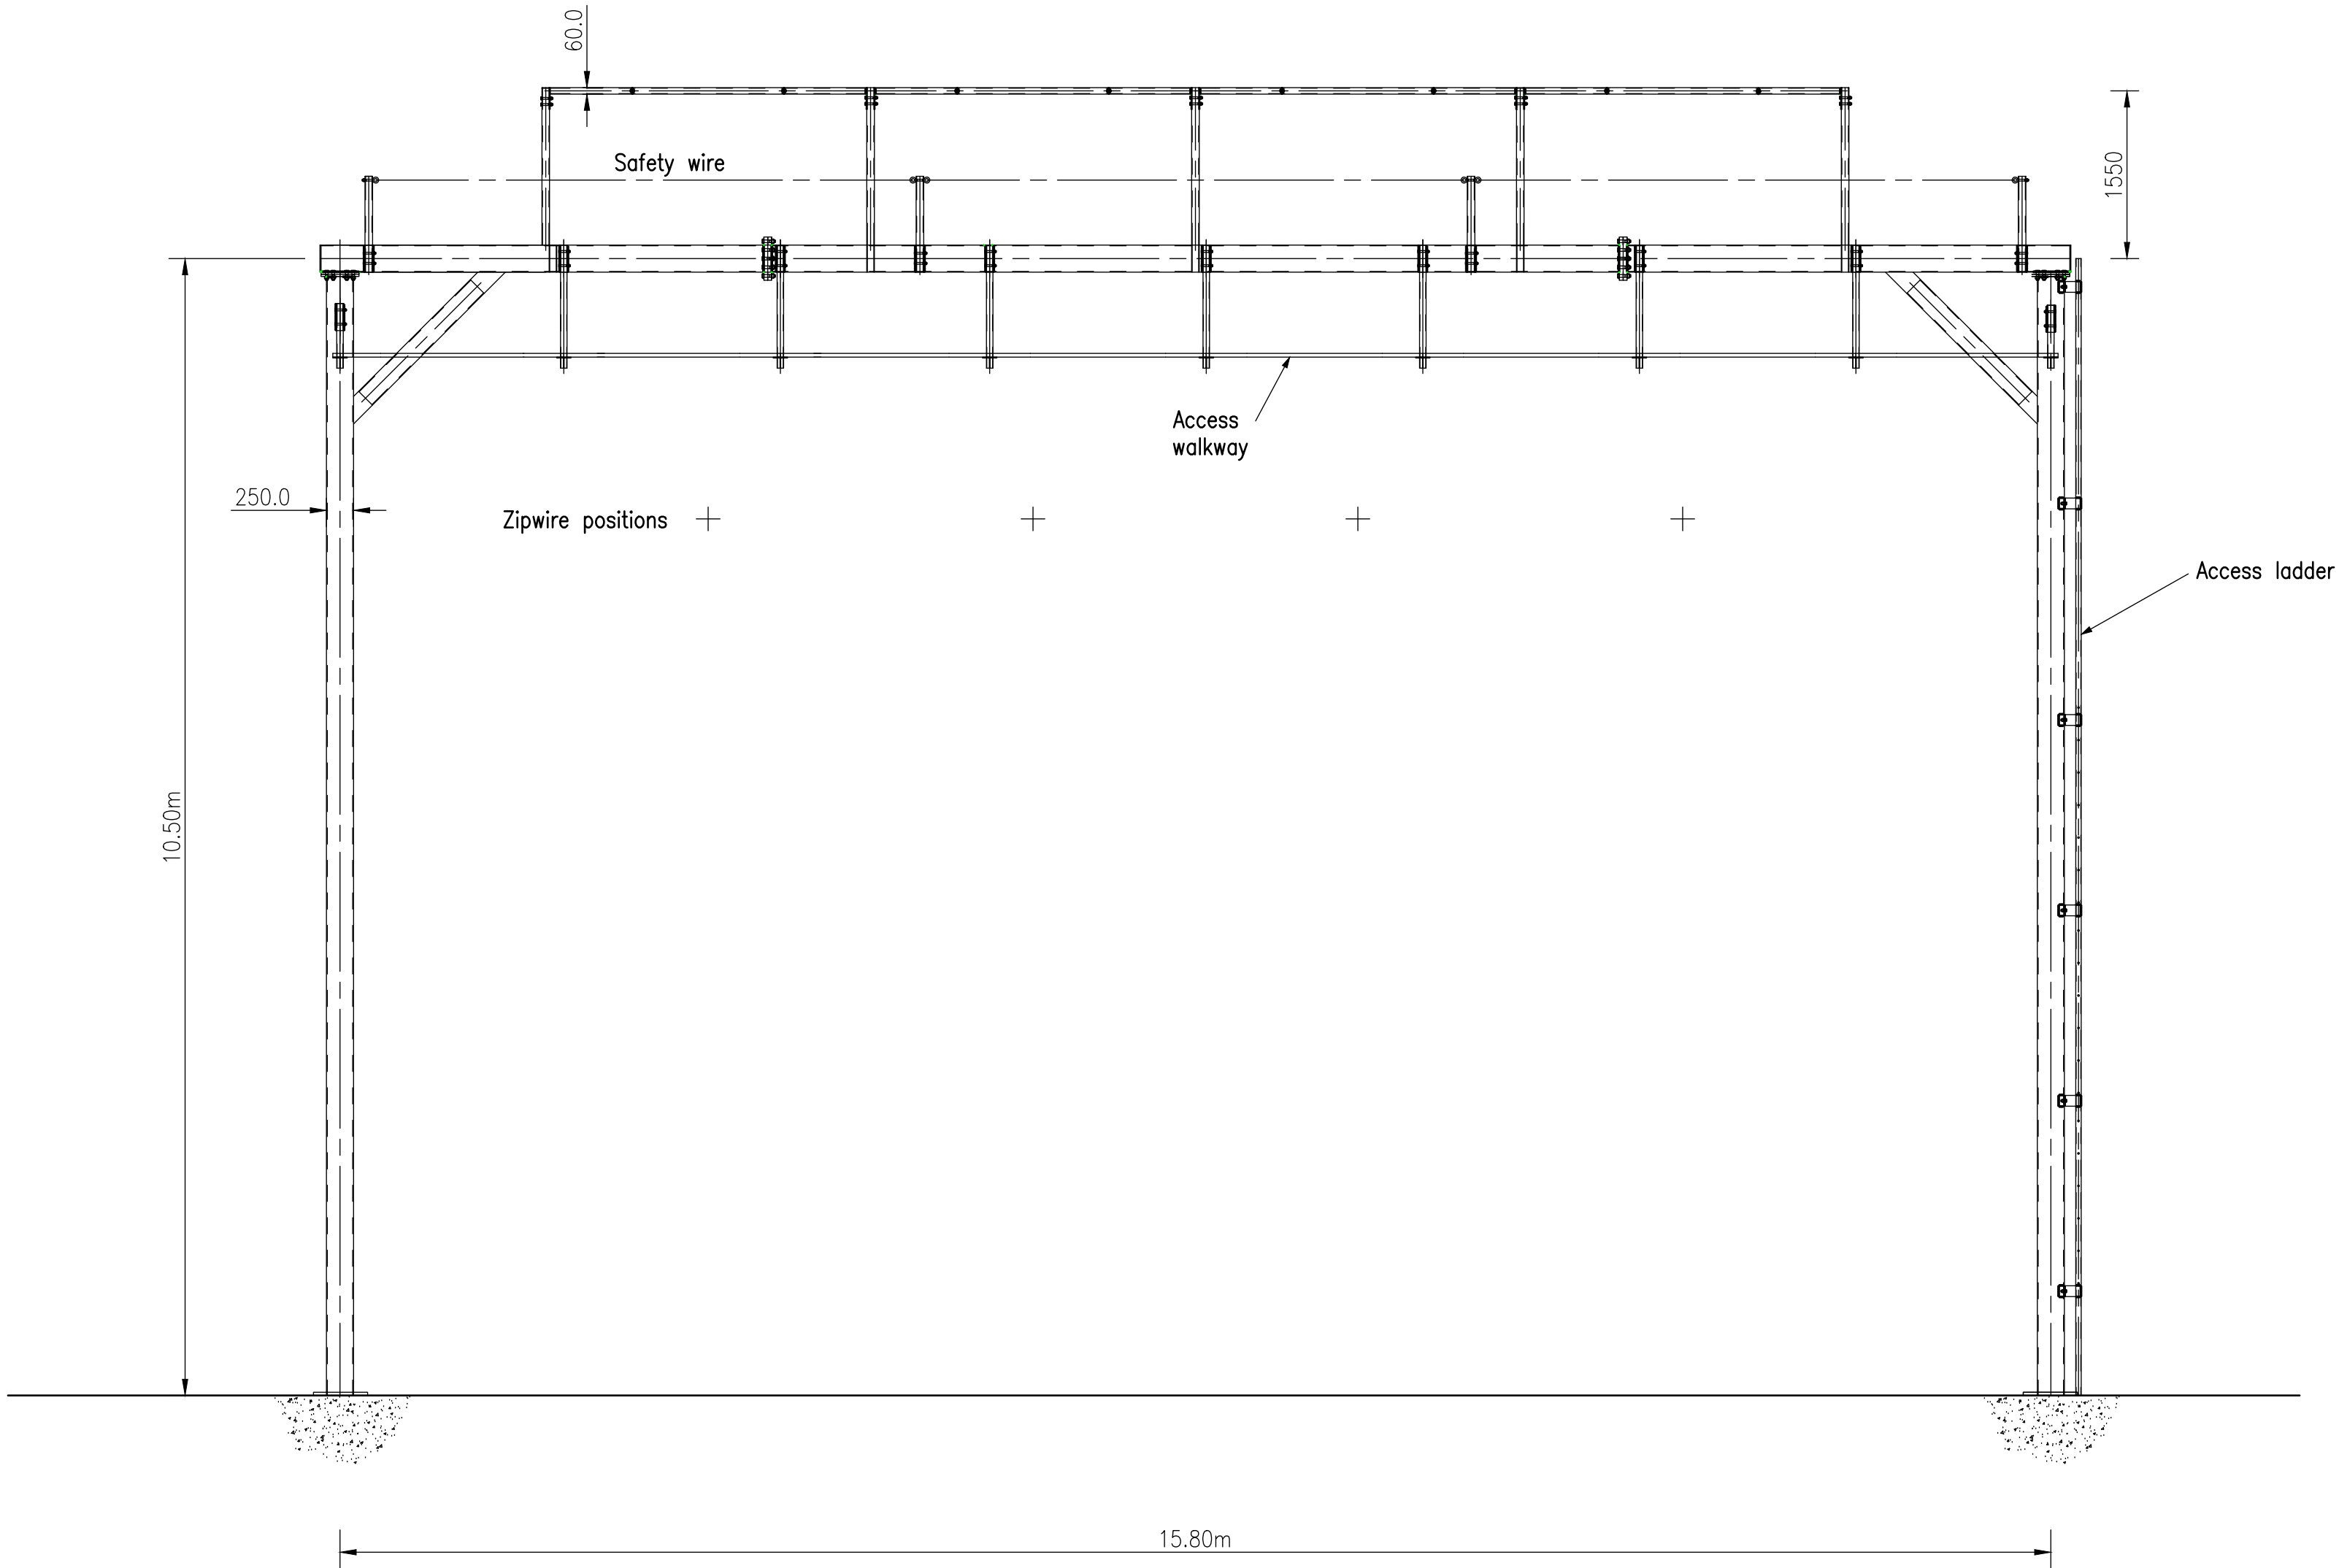

ZIP C ELEVATION ON FRONT GANTRY (1/50 at A1)

NOTES

1. This drawing must be read in conjunction with all other relevant drawings and the specification.
2. All dimensions must be checked on site and against other drawings, by the contractor, prior to commencing fabrication or setting out. All discrepancies must be brought to the attention of the engineer. It is the responsibility of the contractor to ensure accuracy of dimensions and the correct setting out of the work on site.

Non reflective matt finished galvanised steel framework.
Fixed down to mass concrete pad bases.
Tops set flush with finished ground level.

Peter Du Cane

CONSULTING ENGINEER

Three Bulls Court
Colyton
Devon
EX24 6NB
Tel. 07794 747369
email peterducane@gmail.com

A	Wire tightened. Bottom anchor raised.	25/07/18	
revision suffix	Revision details	Date	
Client			
Zip World Ltd			
Architect			
Zip World			
Job title			
Tower Colliery			
Drawing title			
Landing Area Front Gantry Elevations 2			
FOR PLANNING PURPOSES ONLY			
chkd.	date	scale	drawn
	23/07/18	As shown	PDC
DRAWING No		18/4891-12P	