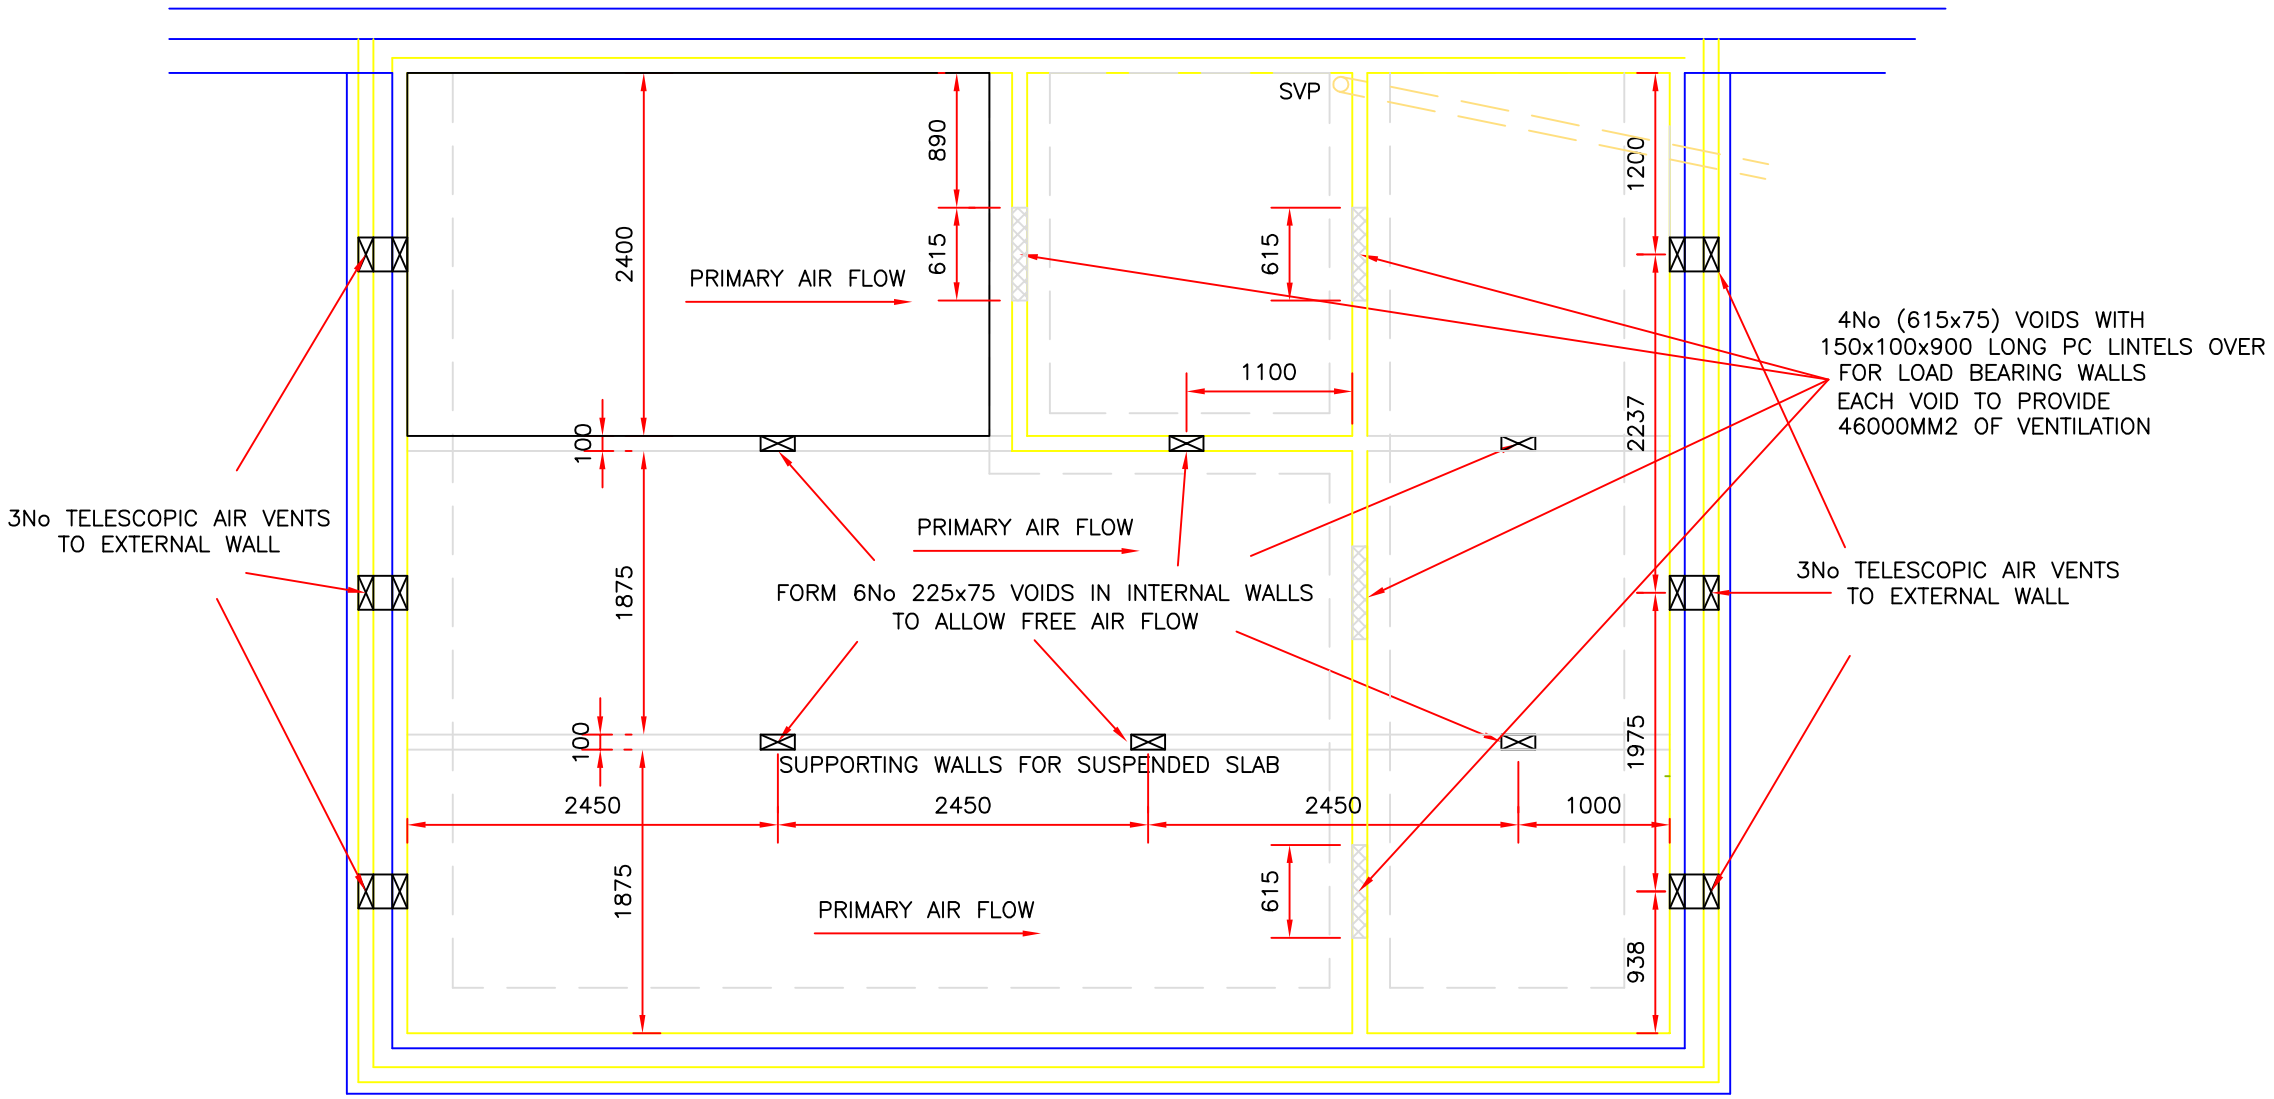

TYPICAL FOUNDATION PLAN